





Section AA'  
1 : 50

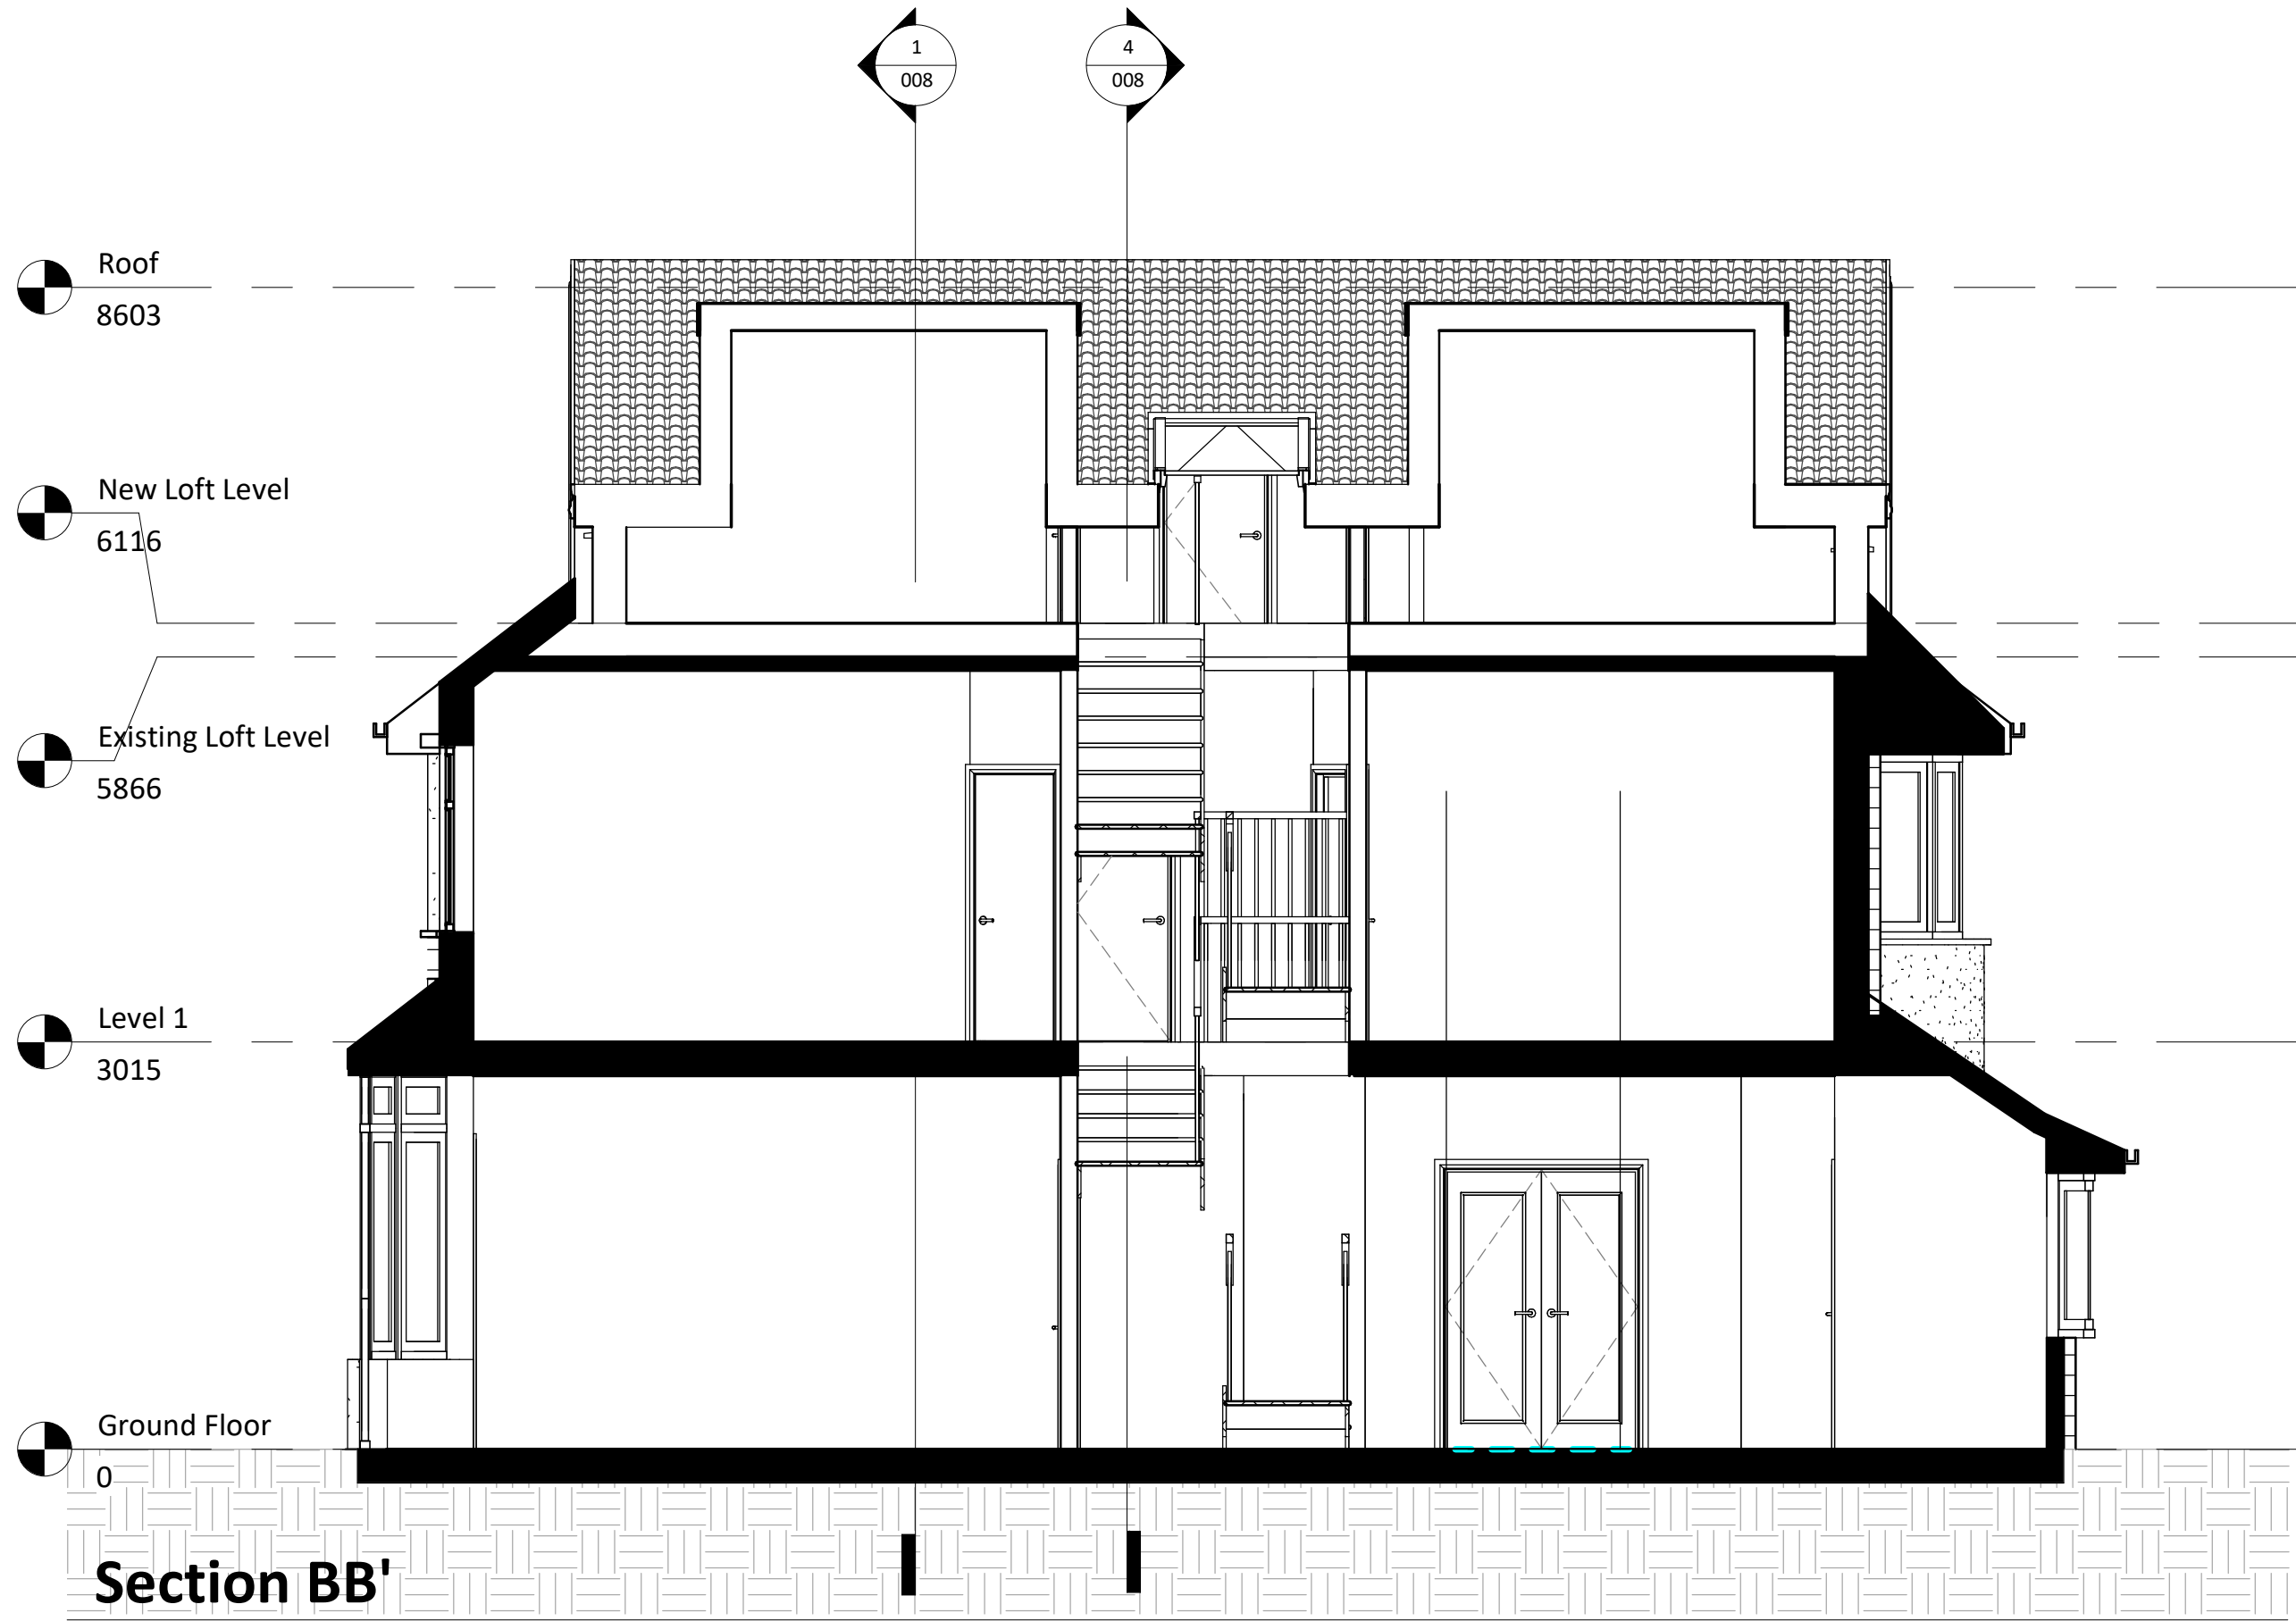

Section BB'  
1 : 50

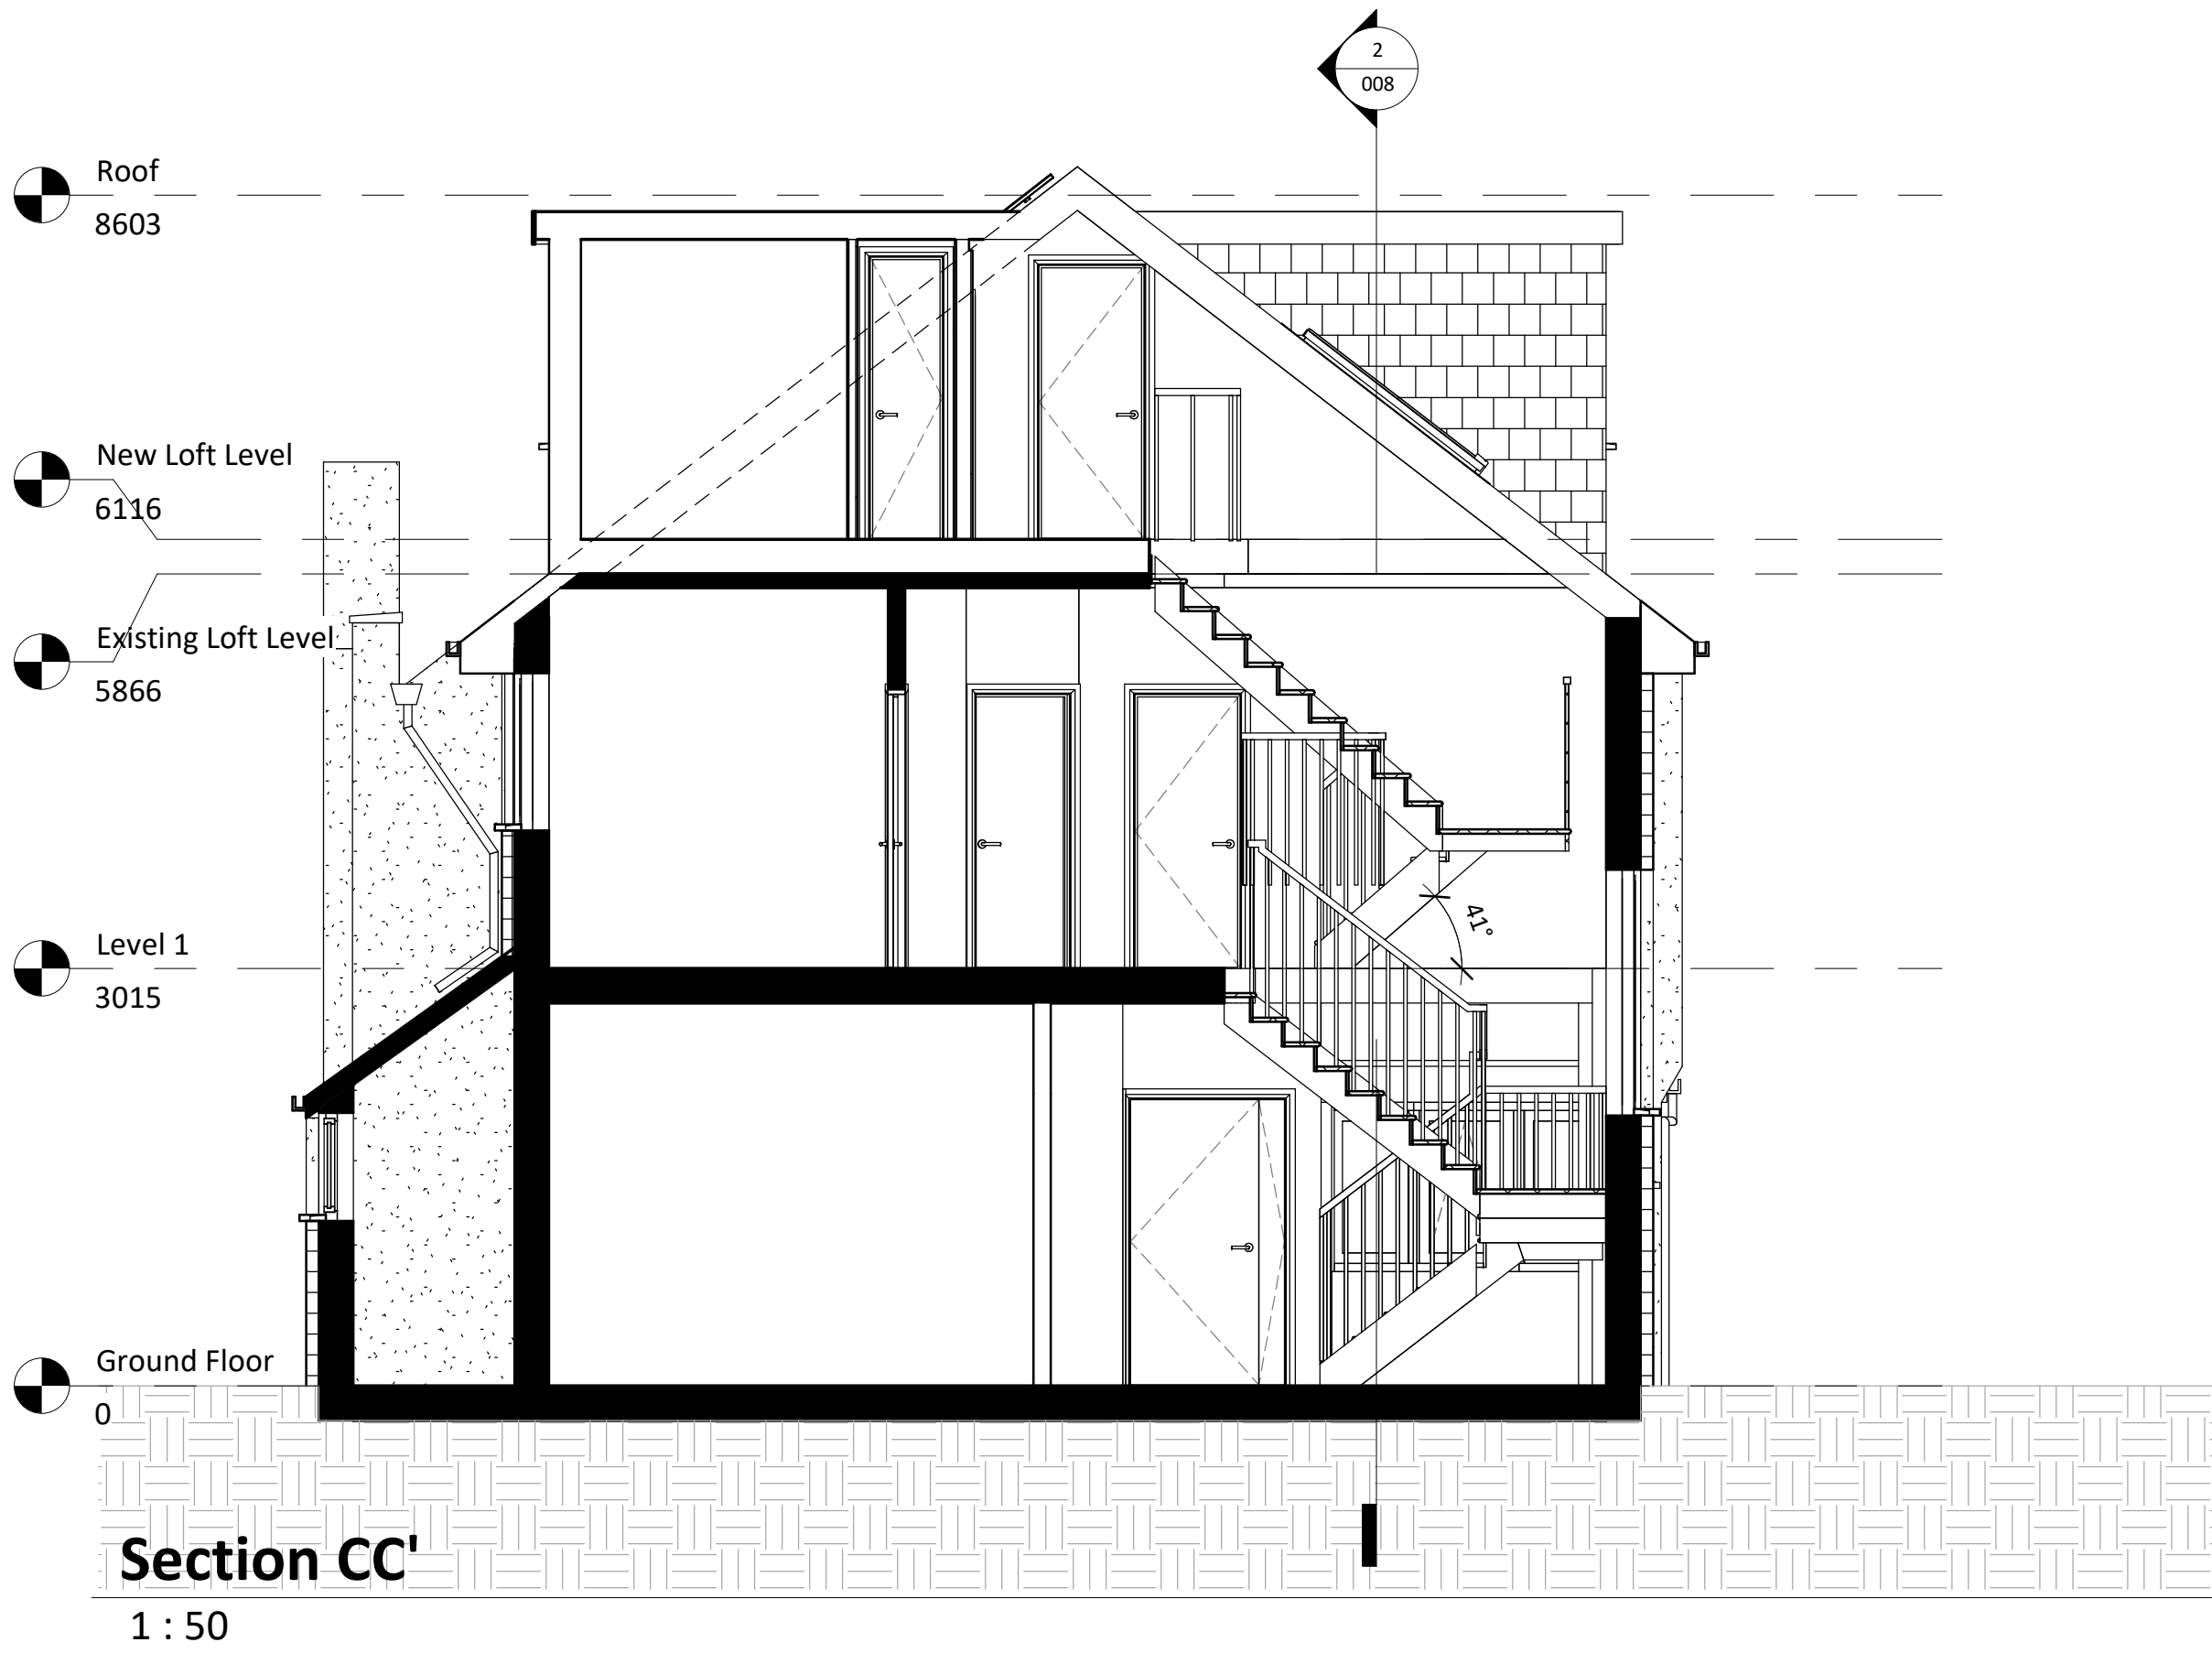

Section CC'  
1 : 50

© This drawing is the property of BLUELIME LTD who retain the sole copyright of its contents & it may not be reproduced in part or in whole without written permission

Legend:



Site Location Plan 1:1250  
10 0 10 20 30 40 50  
SCALE 1:1250 m



Roof extension  
volume calculation:

10.00 m<sup>3</sup> +  
10.00 m<sup>3</sup> +  
10.00 m<sup>3</sup> +  
7.40 m<sup>3</sup> +  
5.40 m<sup>3</sup> +

= 42.80 m<sup>3</sup>

#### Amendments

| Rev. | Date | By | Description |
|------|------|----|-------------|
|------|------|----|-------------|

Project :  
28 The Avenue,  
Muswell Hill,  
London, Greater London,  
N10 2QL

Title :  
Planning Drawings  
Sections



Bluelime Conversions Ltd.  
Bluelime Planning Consultancy Ltd.  
Unit 2-3, 17-19 Bonny Street,  
London, NW1 9 PE  
T: +44 (0) 8448005711  
T2: 0207 813 4913  
E: info@bluelimeltd.com  
W: www.bluelimeltd.com

Detached dwelling house

|                   |                     |                              |                    |
|-------------------|---------------------|------------------------------|--------------------|
| Drawn by :<br>CXS | Checked by :<br>AMC | Scale @ A1 :<br>As indicated | Date :<br>11/25/22 |
|-------------------|---------------------|------------------------------|--------------------|

|                                        |           |
|----------------------------------------|-----------|
| Drawing number :<br>BLC-221124- WD-008 | Rev :<br> |
|----------------------------------------|-----------|

Do not scale from this drawing. Dimensions to be checked on site.

0.5 0 0.5 1 1.5 2 2.5  
SCALE 1:50 m

05/02/2023 20:29:32