


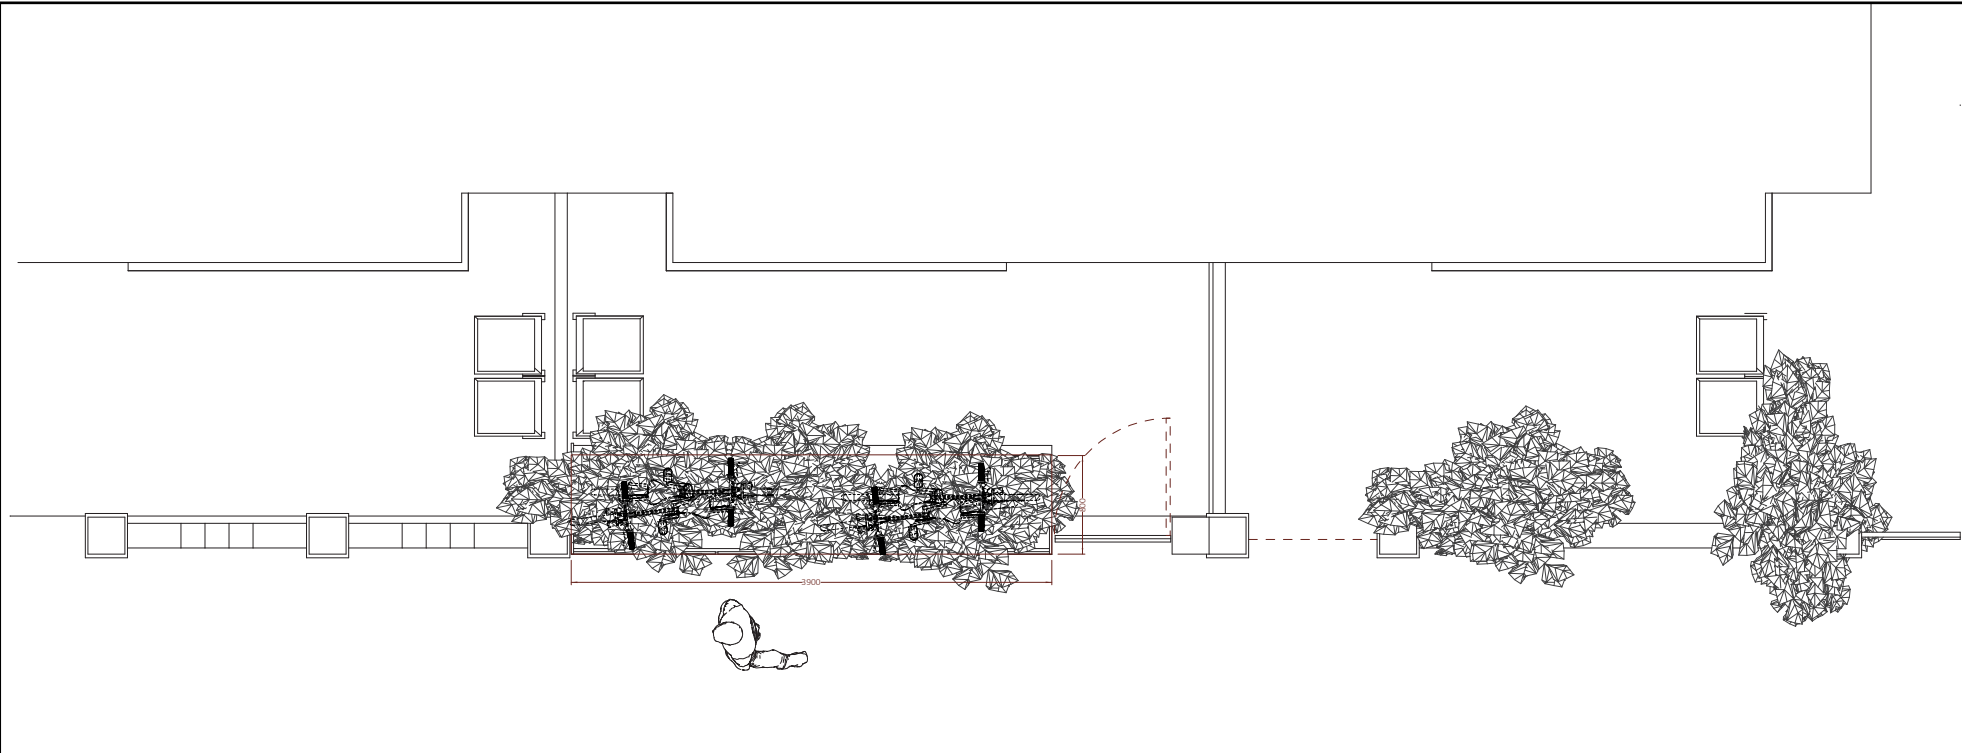

01 Plan



02 Elevation

REV	DATE	BY	COMMENTS
REVISION HISTORY			

DO NOT SCALE FROM THIS DRAWING. THE CONTRACTOR SHALL CHECK AND VERIFY ALL DIMENSIONS ON SITE AND REPORT DISCREPANCIES IN WRITING TO NOMAD WORKHOUSE LTD. BEFORE PROCEEDING WORK. ALL DIMENSIONS IN MILLIMETERS UNLESS OTHERWISE STATED. DRAWINGS STATUS AS INDICATED BELOW.

THE COPYRIGHT IN THIS DRAWING IS VESTED IN NOMAD WORKHOUSE LTD. AND NO LICENSE OR ASSIGNMENT OF ANY KIND HAS BEEN, OR IS GRANTED TO ANY THIRD PARTY WHETHER BY PROVISION OF COPIES OR ORIGINALS OR OTHERWISE UNLESS AGREED IN WRITING.



00 BB Umfreville BikeBox

Project

00 BBox_GA100_01 Proposed

Drawing No.

Date 06022023
Scale 50@A3
Drawn by LHF

Concept