



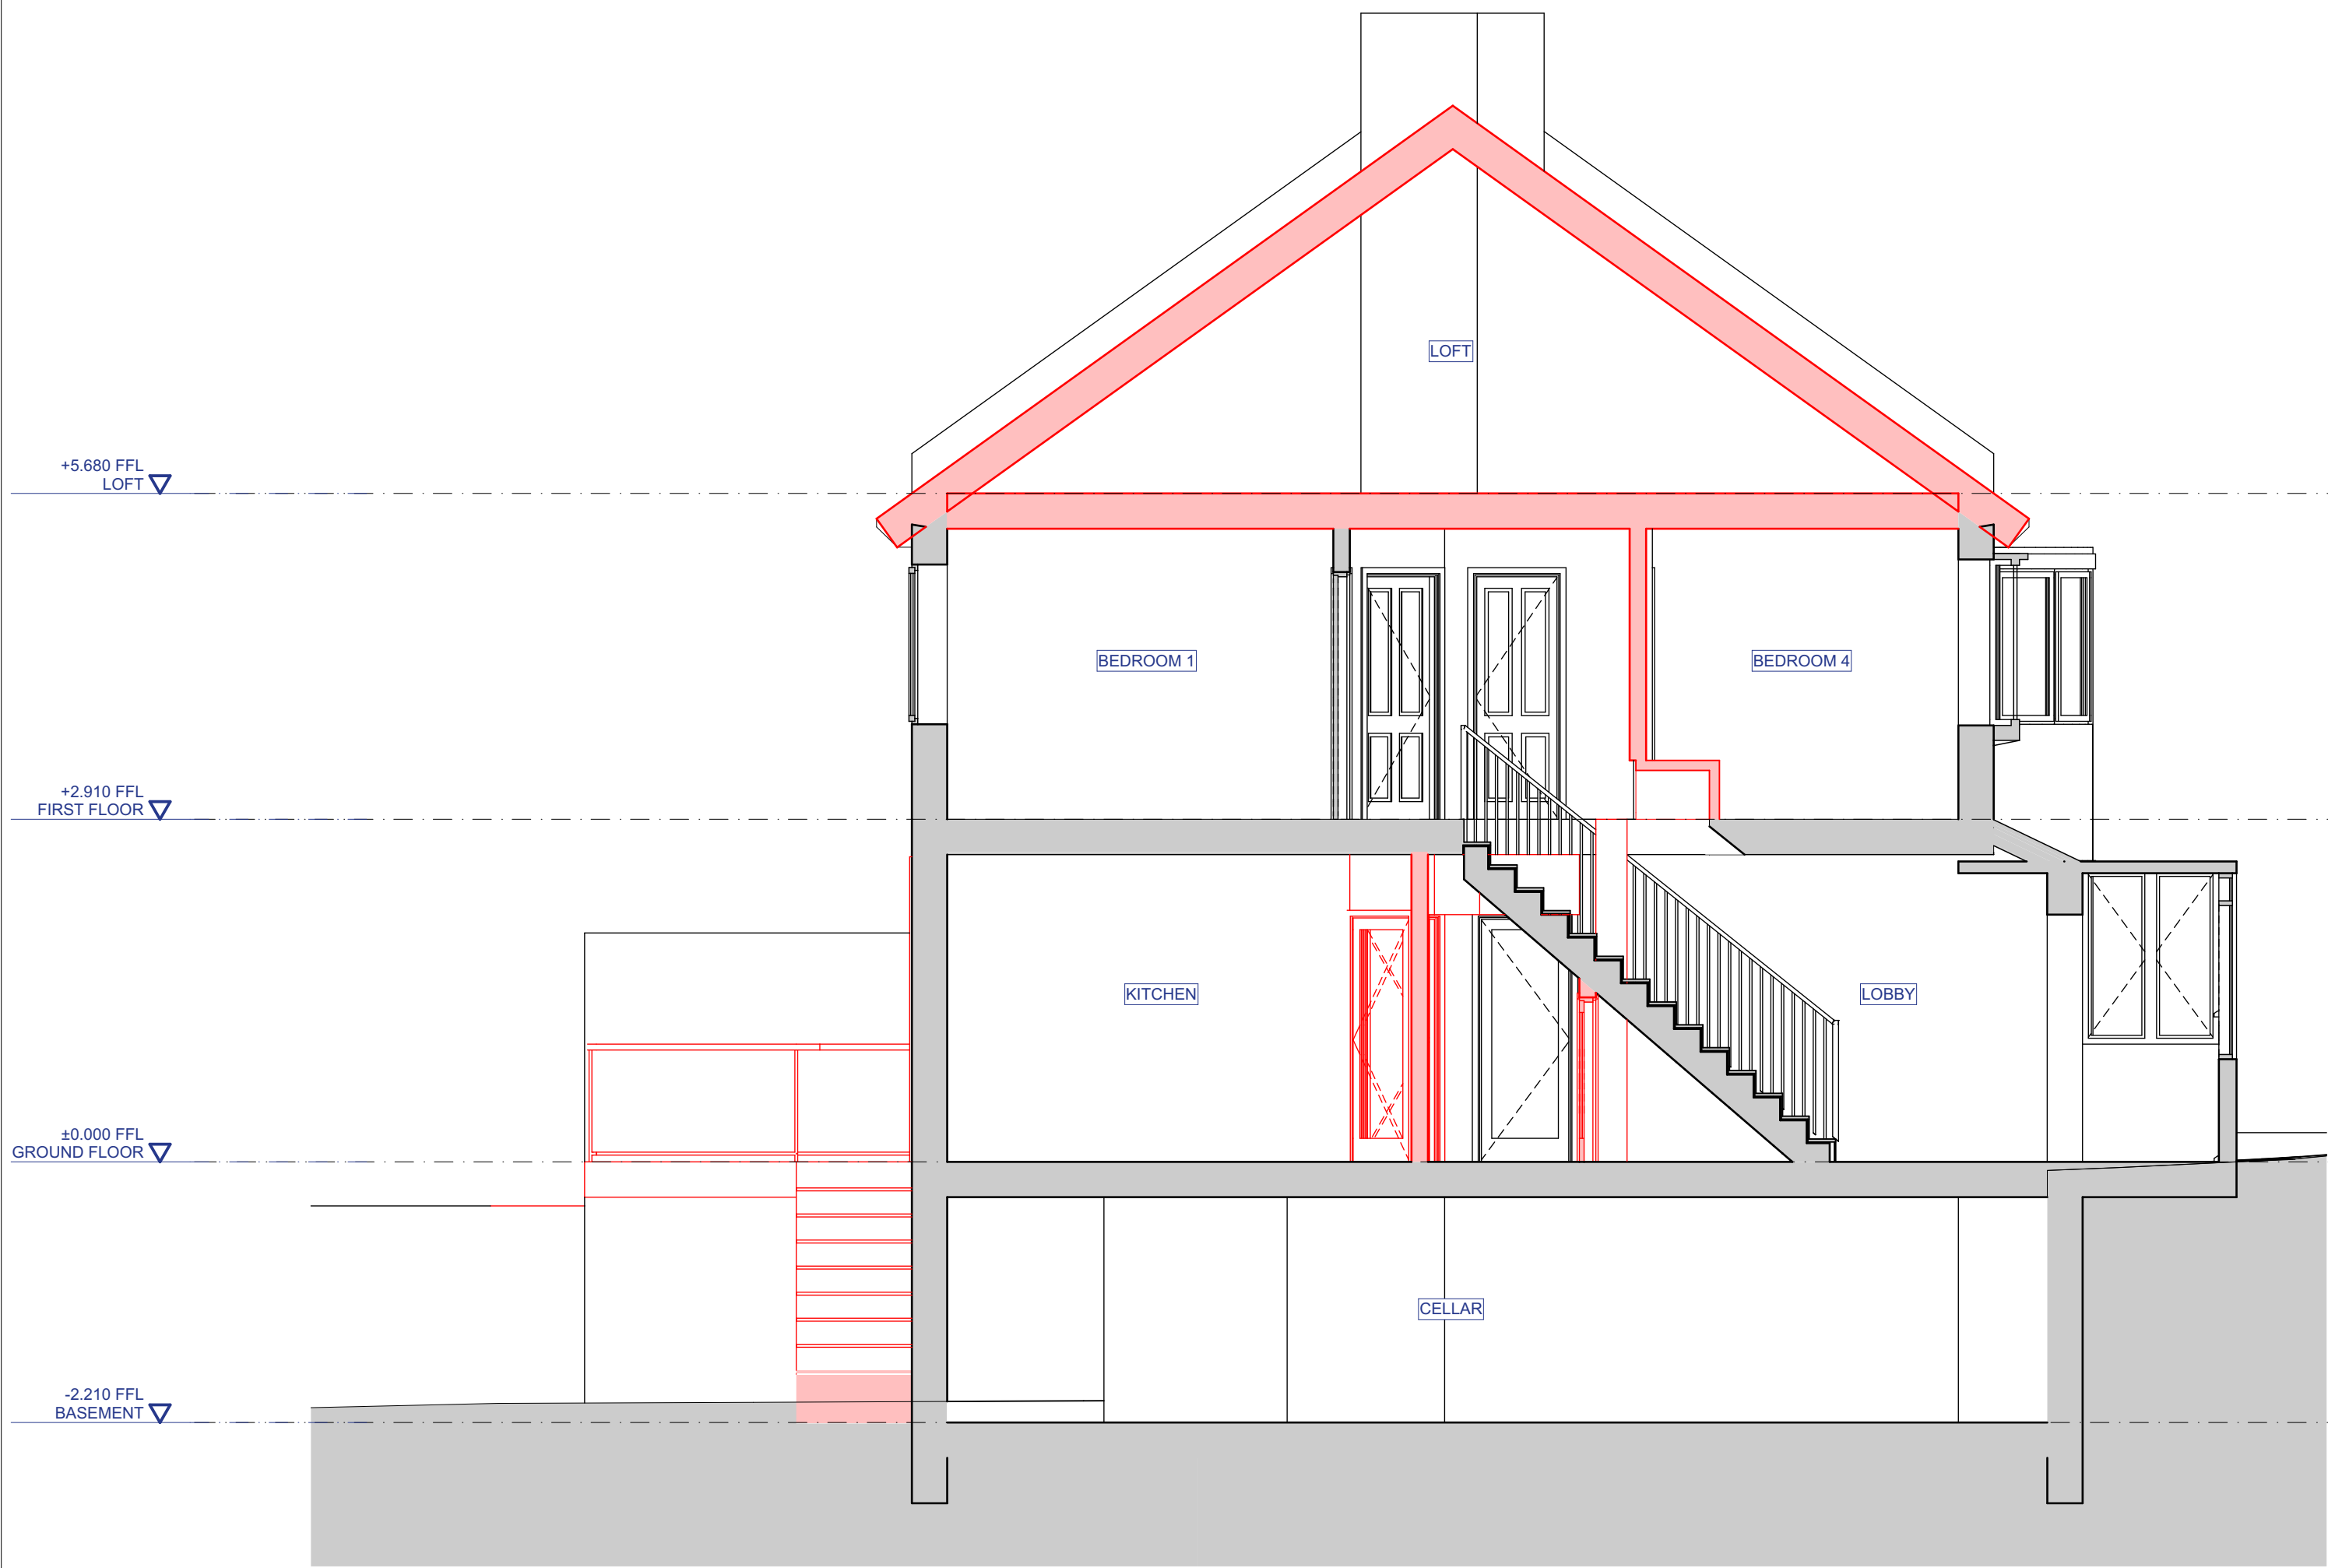

01.

Section AA

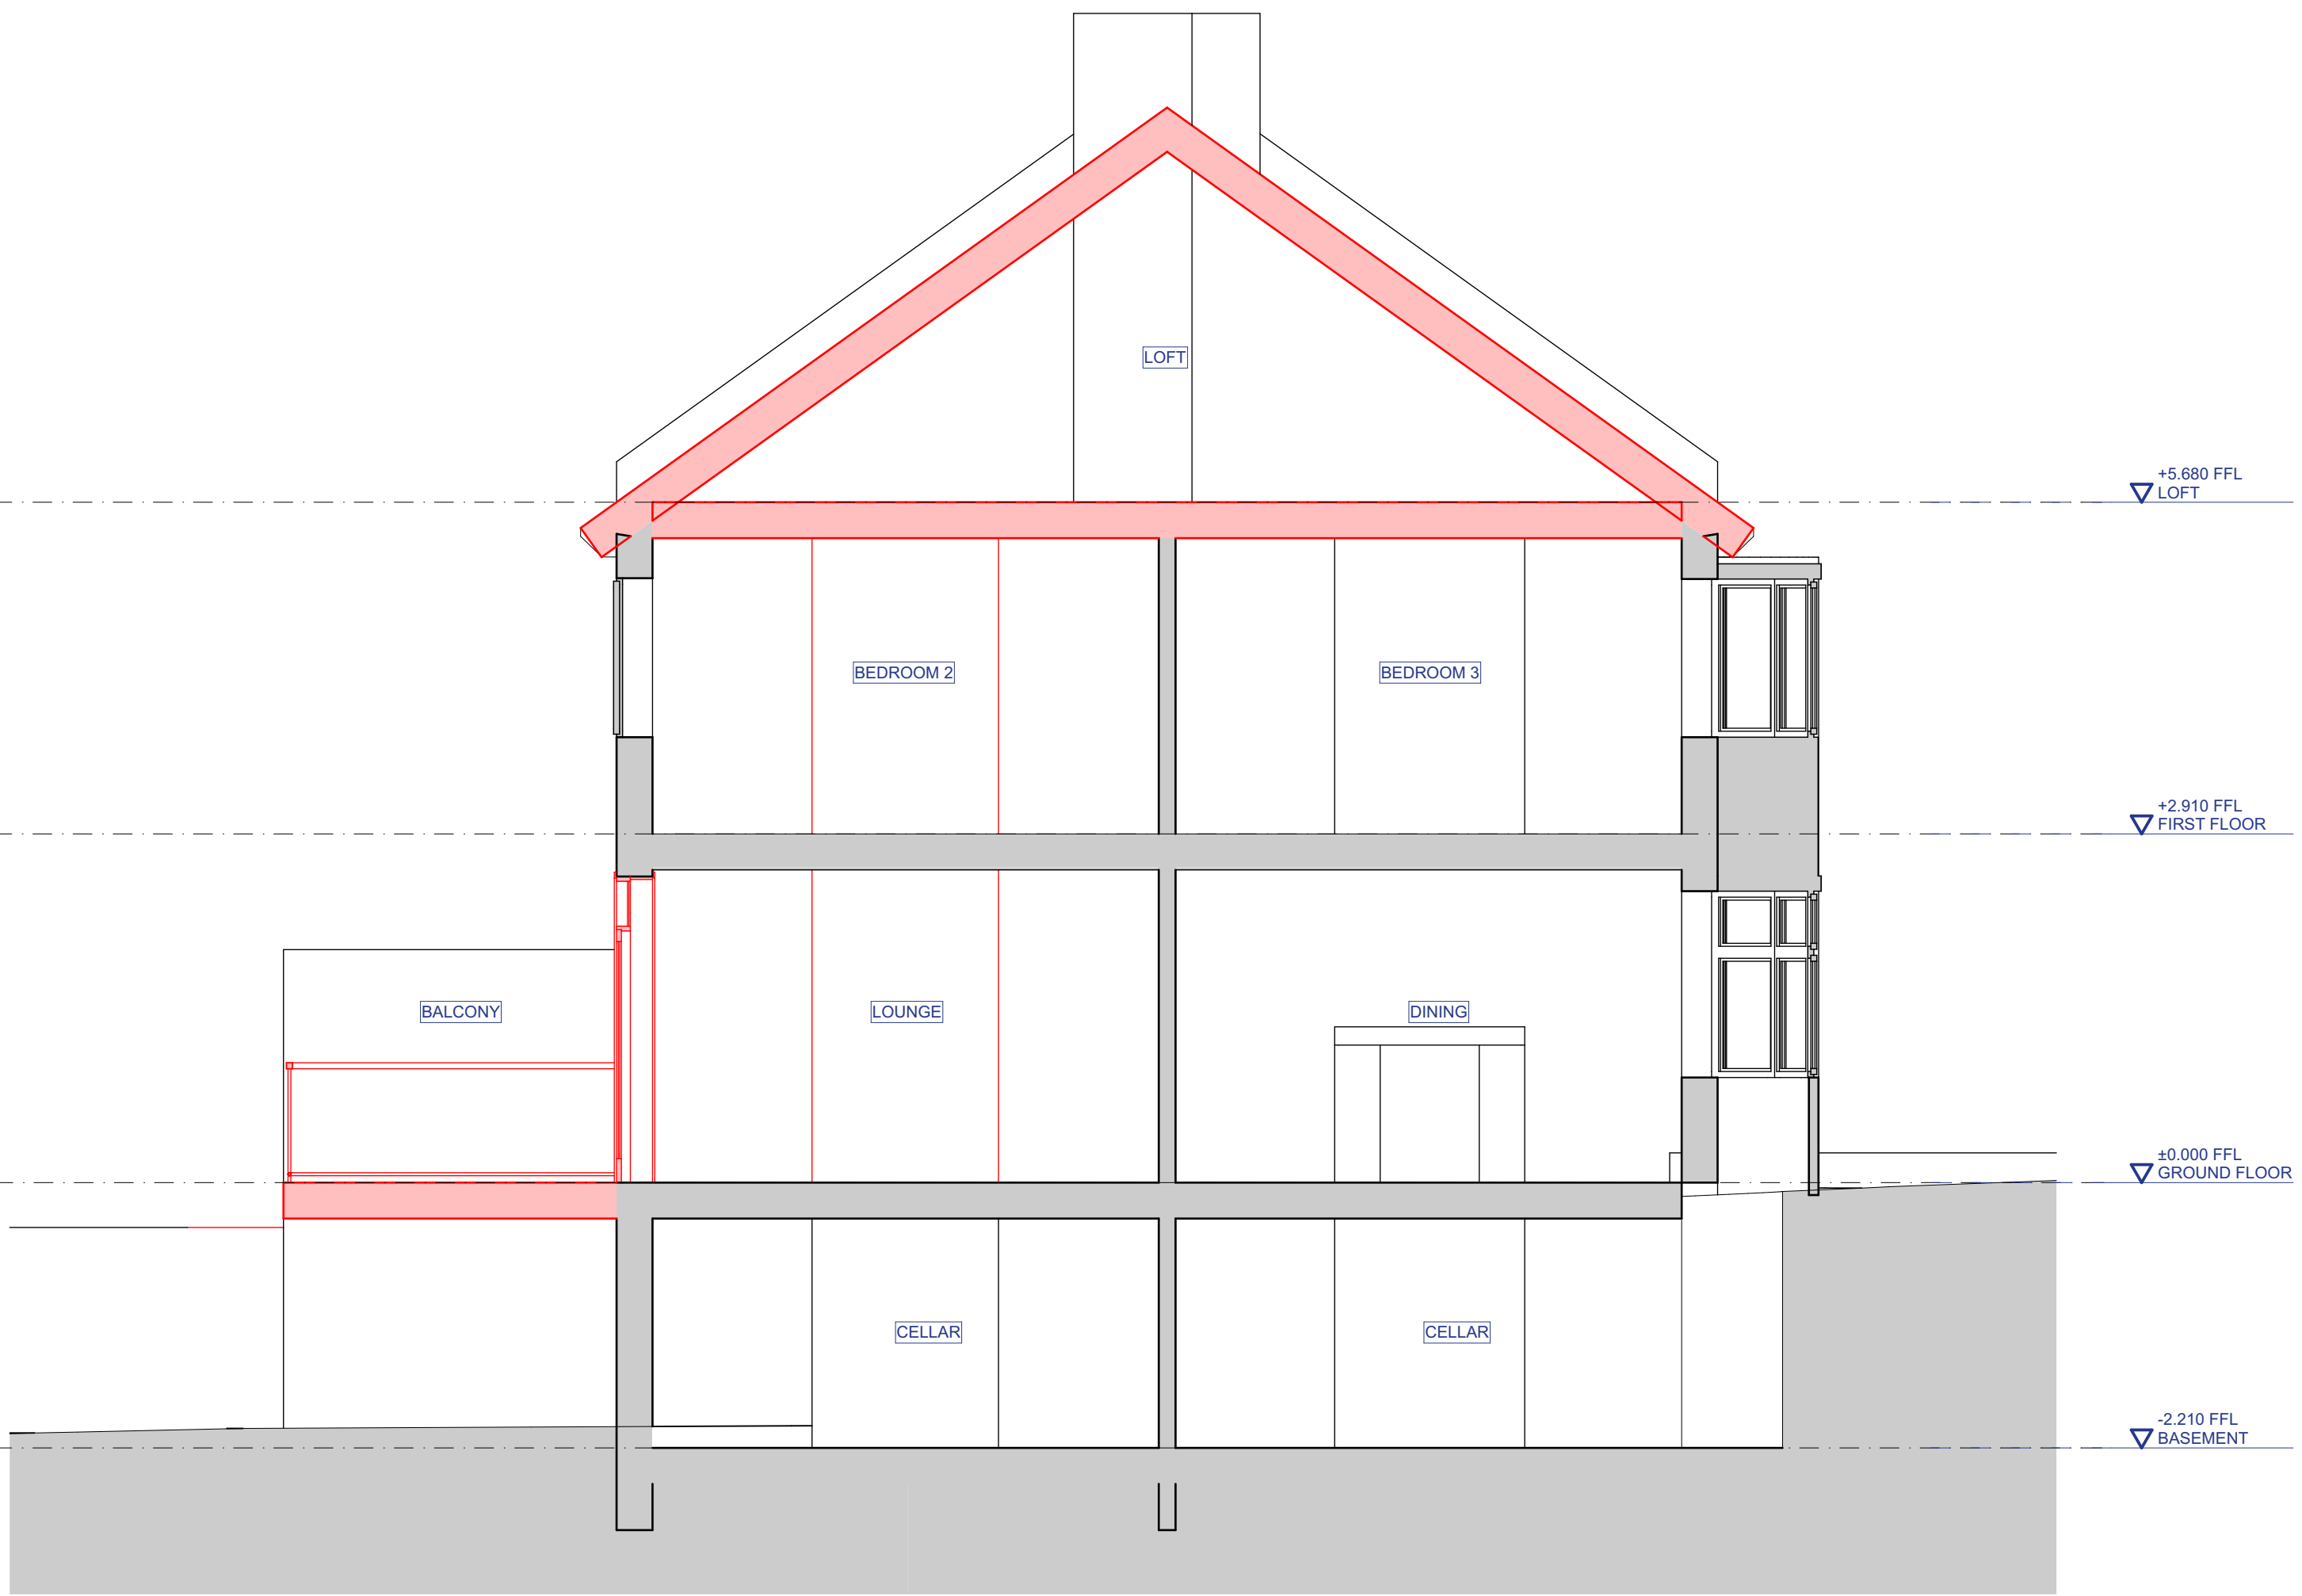

02.

Section BB

The drawings show design intent only. All dimensions to be checked on site prior to construction or production. Construction details to be confirmed by contractor/manufacture by submitting shop drawings for designer's approval.

Design/drawing is not to be scaled for production and construction purposes.

All discrepancies and omissions on site must be reported to designer for their comments or approval prior to commencing work.

All structural design by engineer or contractor. Architects drawings for coordination and set-out only.

All electrical, lighting, HVAC, plumbing and ICT designs to be by engineer or contractor. Architects drawings for coordination and set-out only.

Designs are subject to approval by statutory authorities and any necessary alterations should be made if required to comply with statutory requirements.

All design concepts and drawings are the property of Collective Works LLP. No reproductions, adaptations and/or copies may be made without written consent.

© copyright Collective Works LLP, all rights reserved 2023

Drawing Purpose		
For Planning		
Revision	Date	Purpose
00	06/02/2023	For Planning

Notes

DIMENSIONS IN METRES.

DEMOLITION

Change list

Architect
Collective Works LLP
60 Grays Inn Road, Unit 2.01,
London WC1X 8LU



Project 0246 Fun and Games
39 Page's Lane
London, N10 1PU
Client Mrs Alicia Zur Szpiro

Title Existing Sections

Number	Scale	Format	Revision
CW-0246-320	1:50	A1	00