



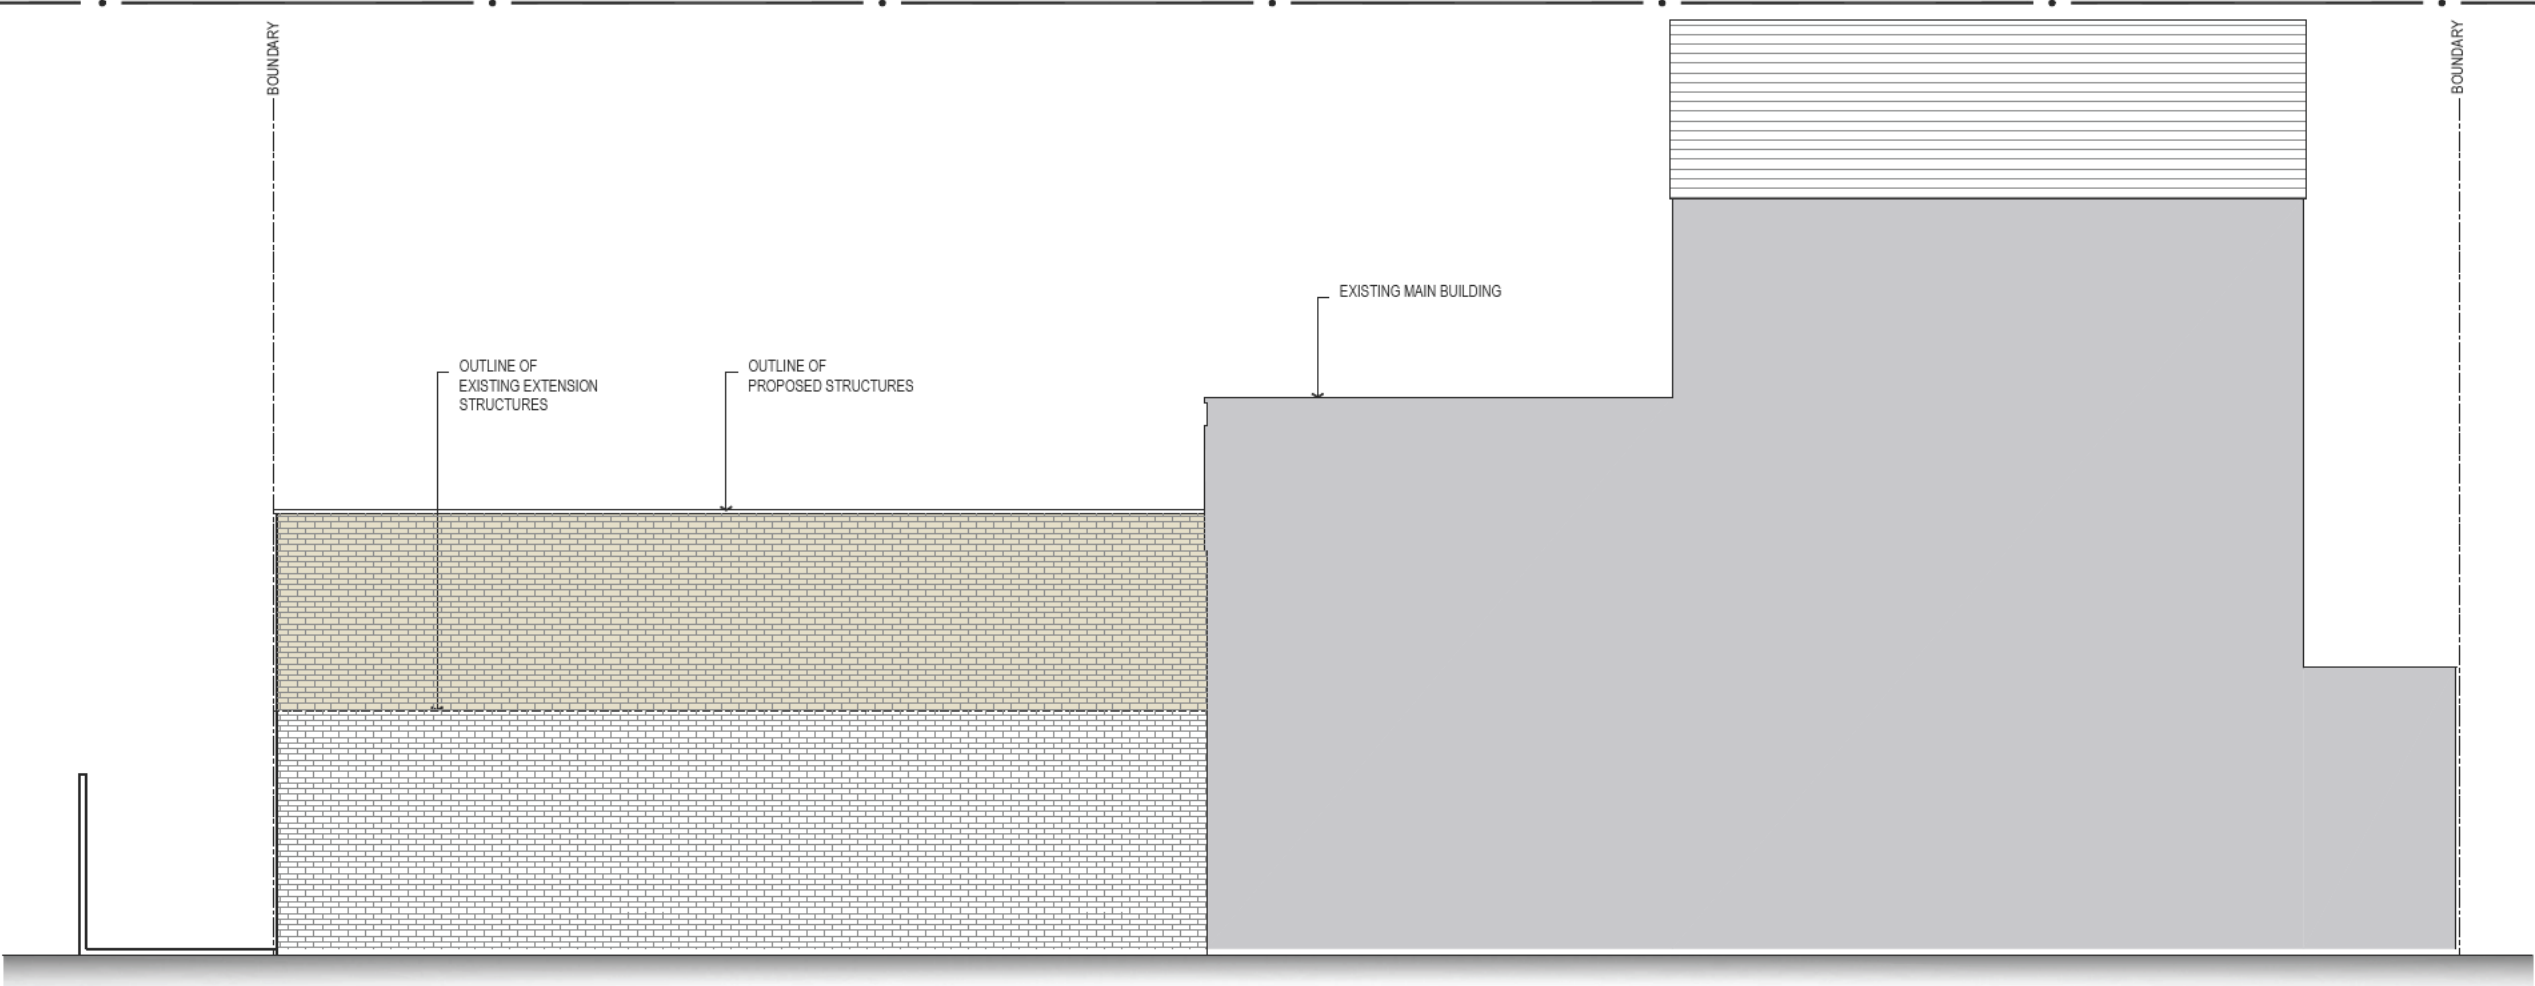

04 Proposed Side Elevation (West)

1:100@A3 1:50@A1 WEST GREEN ROAD/A/AP243001

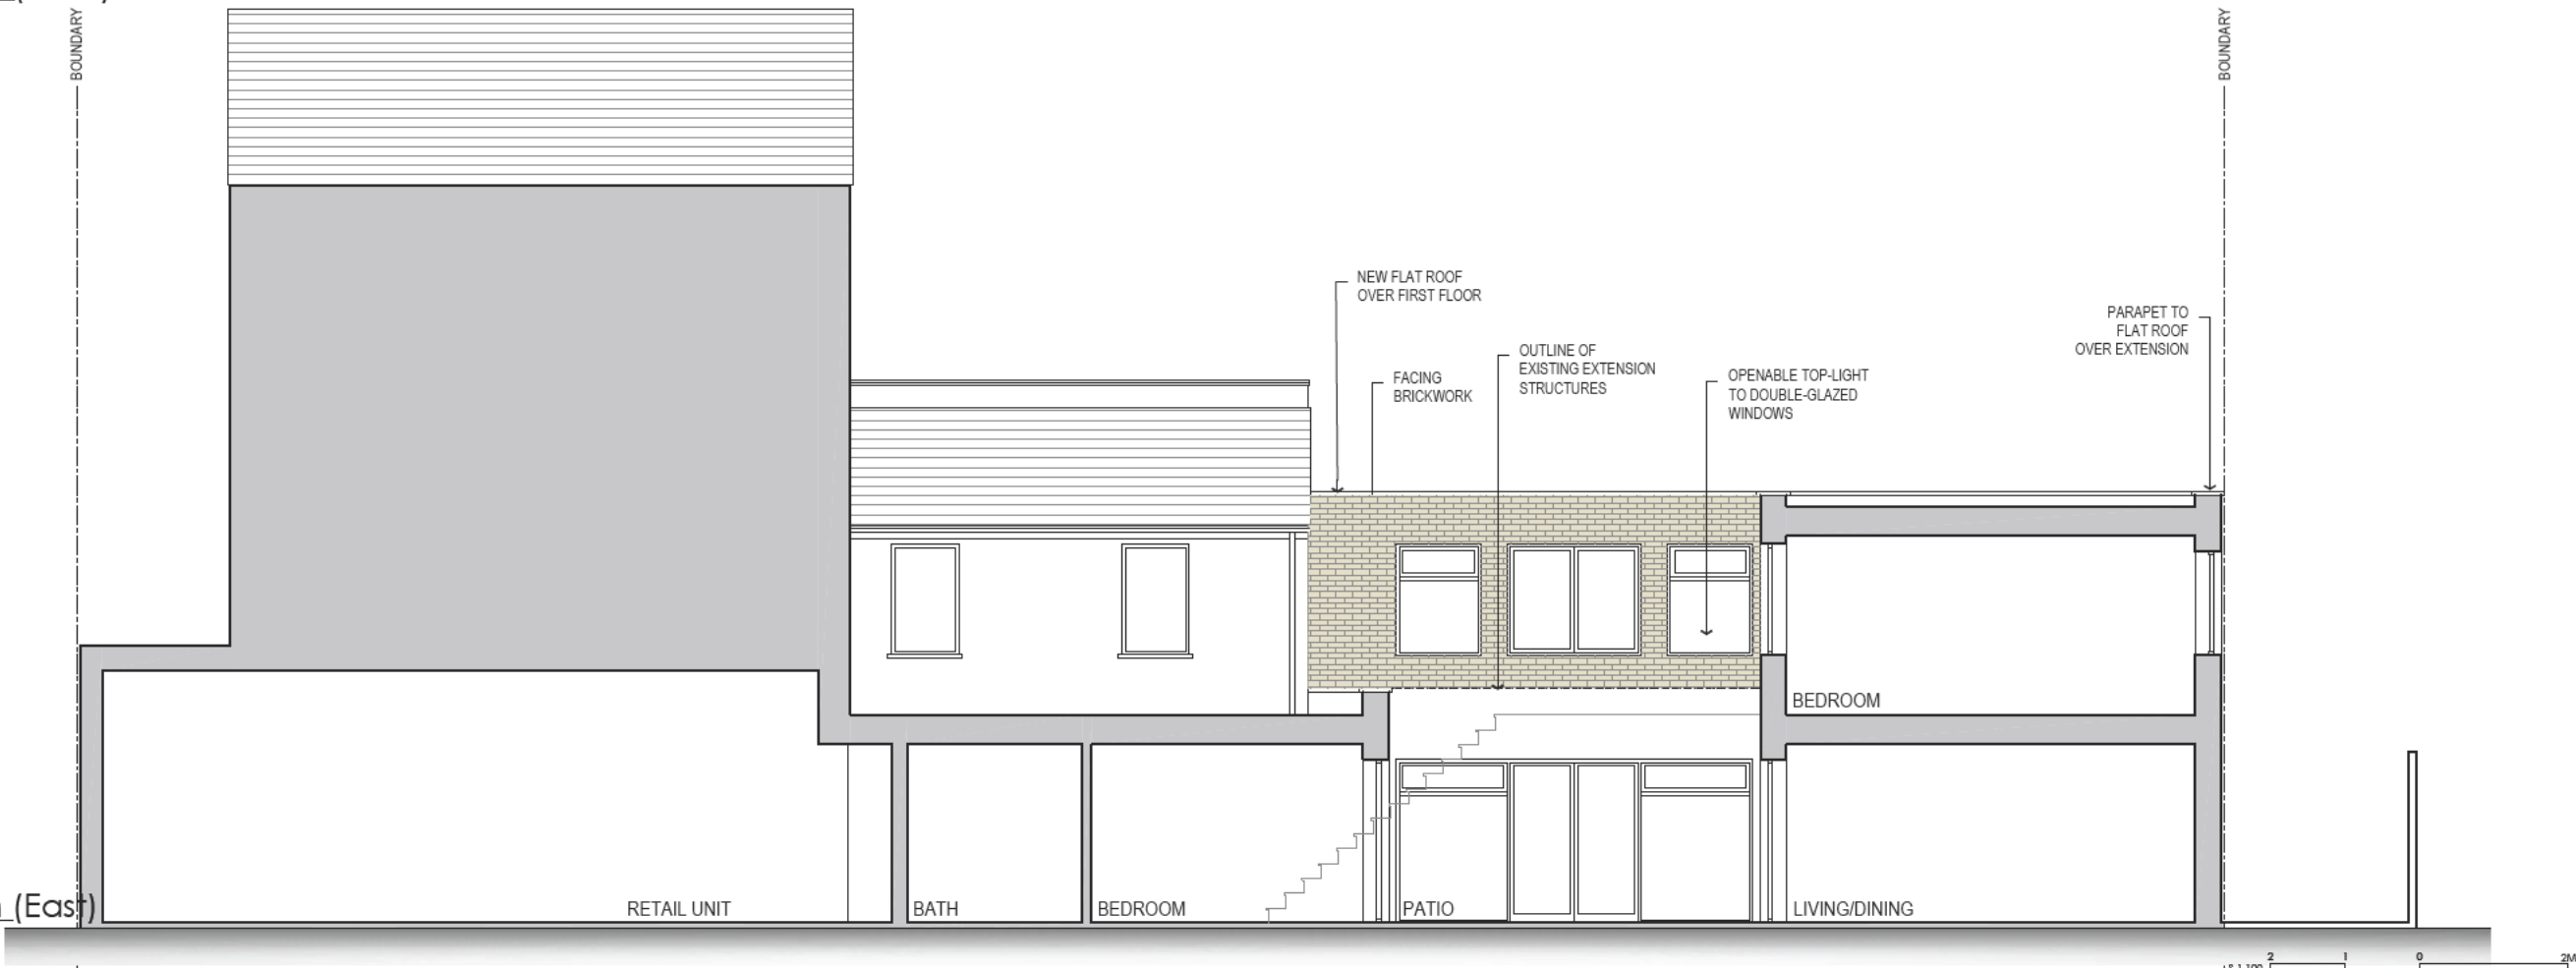

05 Proposed Side Elevation (East)

1:100@A3 1:50@A1 WEST GREEN ROAD/A/AP243001

All dimensions are in millimetres unless noted otherwise.
All dimensions are to be checked on site and any discrepancies noted in writing to the Architect immediately.
All rights reserved. All drawings and written material appearing herein constitute original and unpublished work of the Architect and may not be duplicated, used or disclosed without written consent of the Architect.

FOR
PLANNING

462 West Green Road, London N15 3PT
GROUND FLOOR FLAT FIRST FLOOR EXTENSION

00	180123	For Planning	By	Check
No.	Date	Issues and Revisions	By	Check

Project No : 220243
Description : Proposed Elevations (Side)
Scale : 1:100@ A3



Ref. North
DRAWING No. 243 A-212
REVISION 00

rnd
architecture
info@rndarchitecture.com