



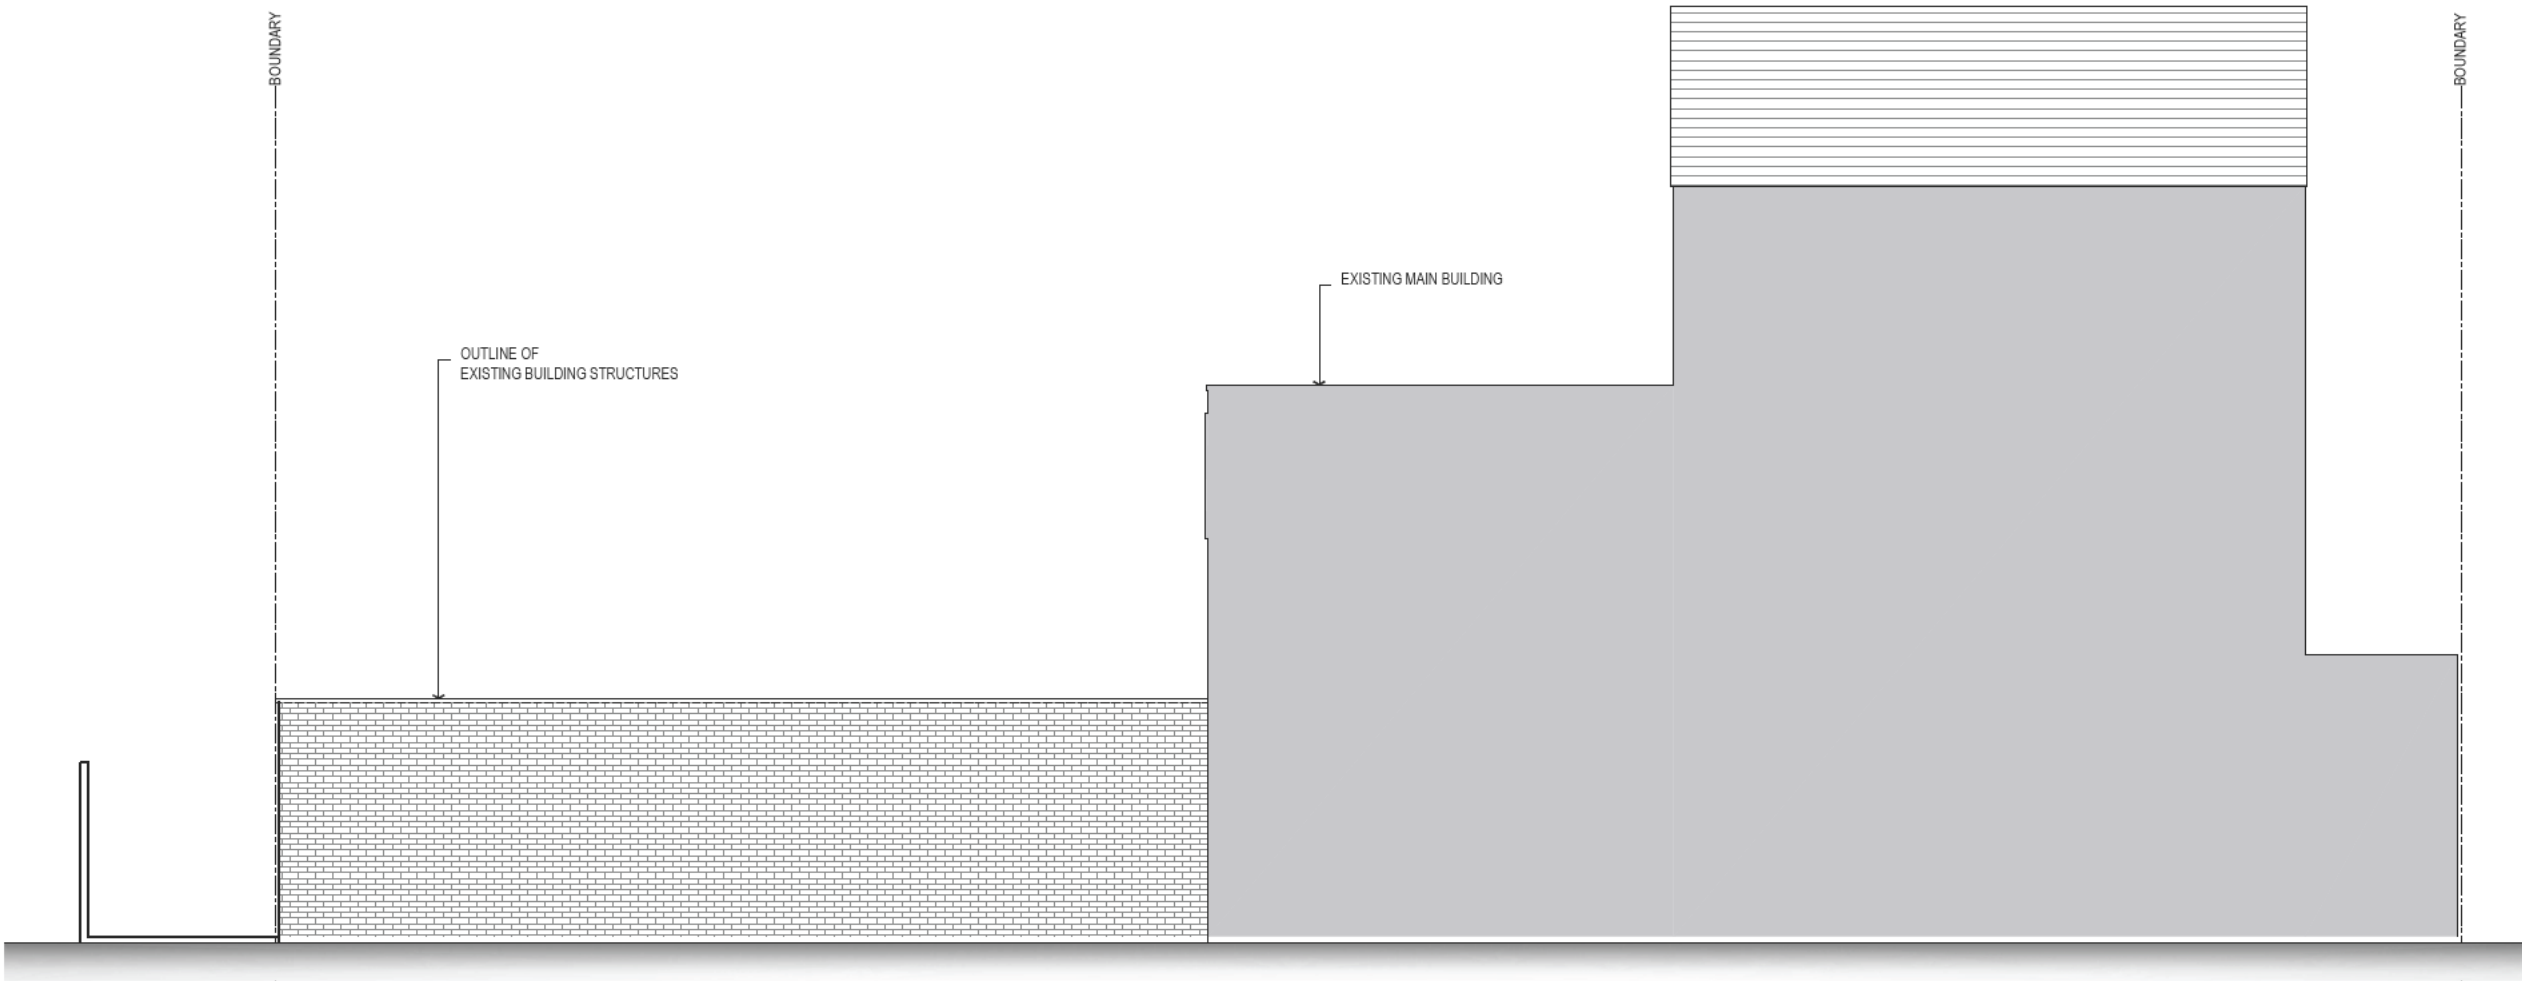

04 Existing Side Elevation (West)

1:100@A3 1:50@A1 WEST GREEN ROAD/A/AP243001

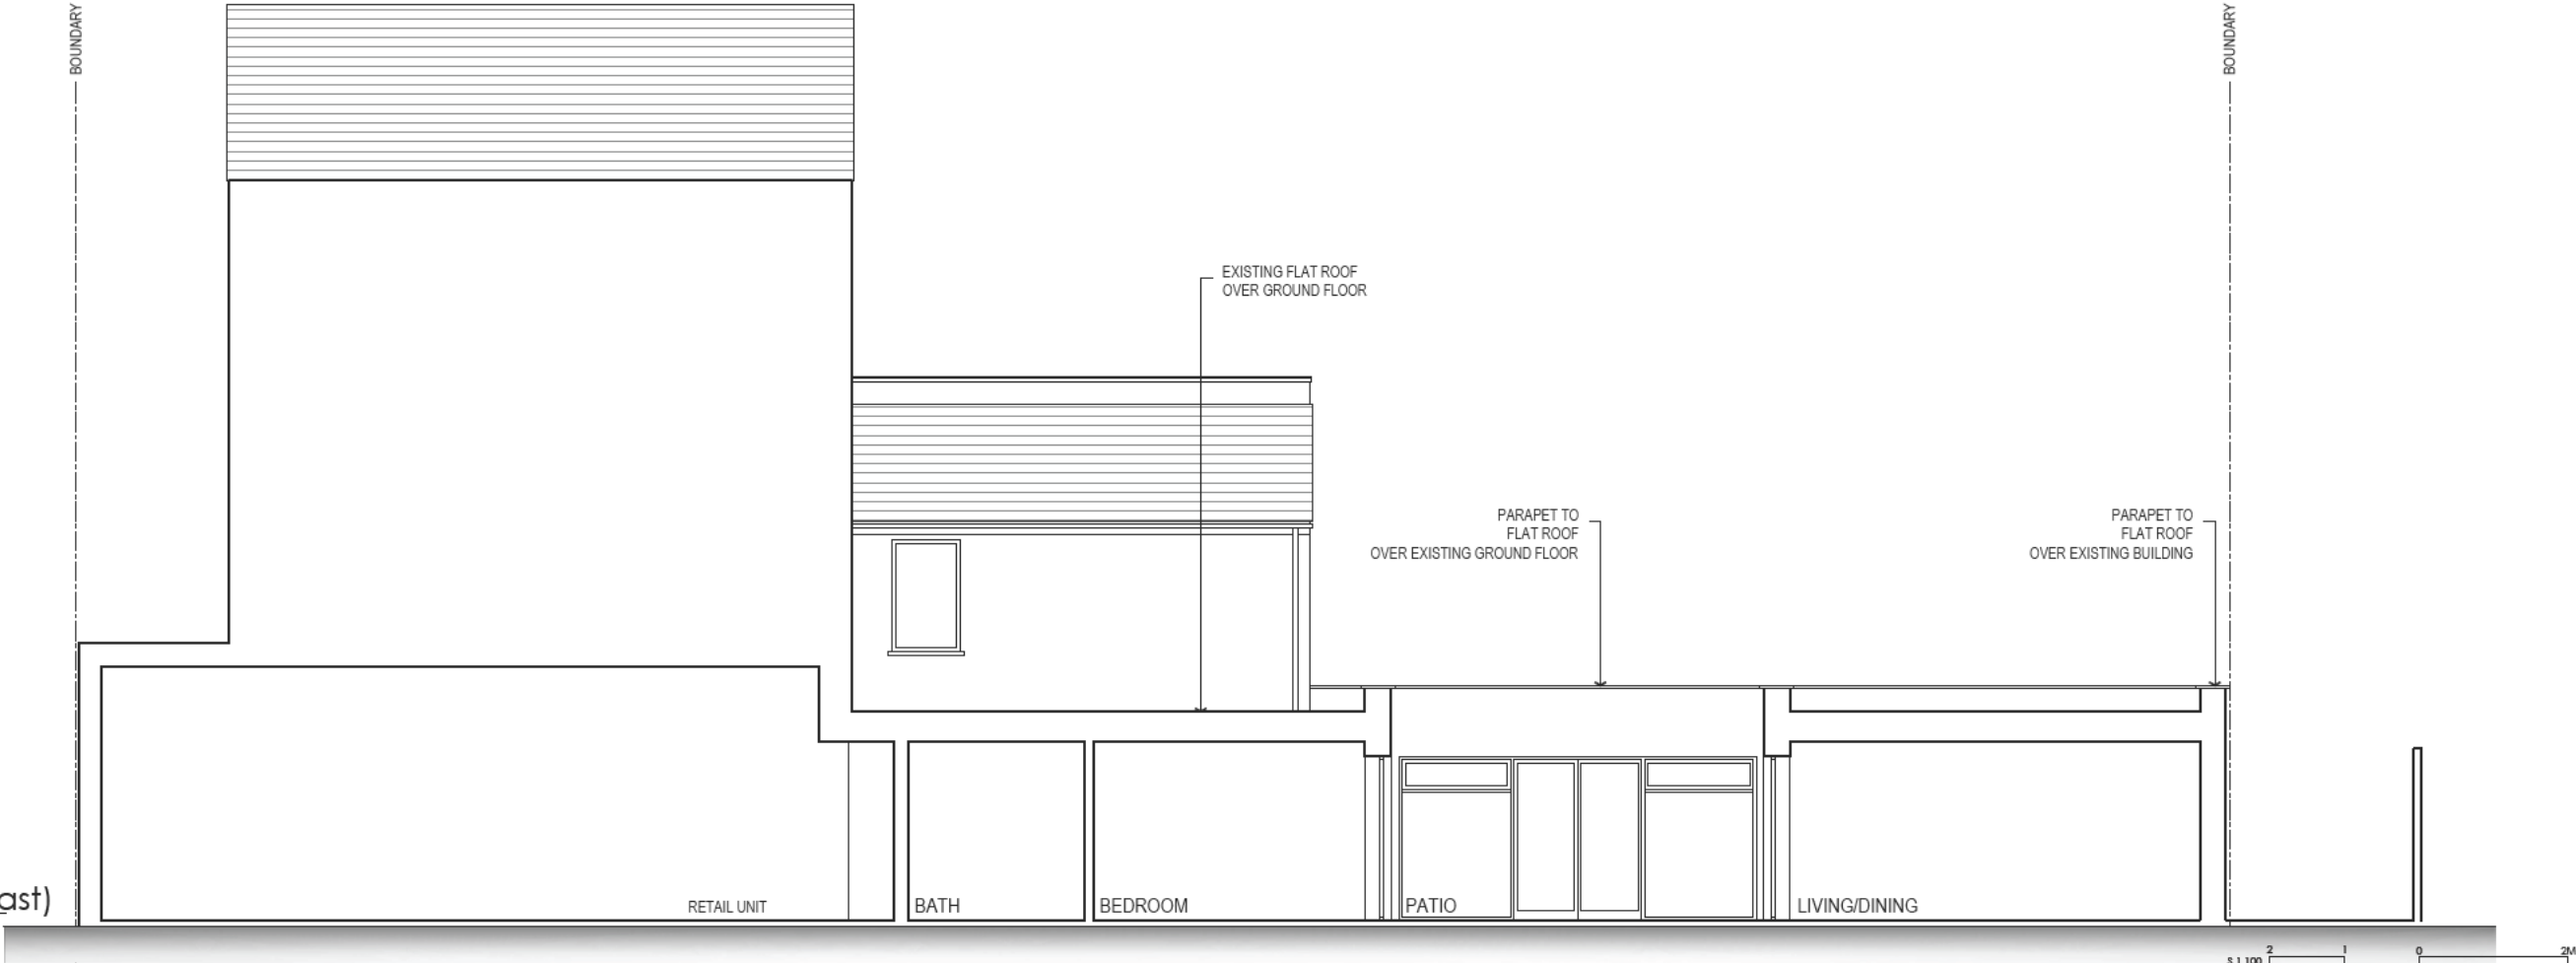

05 Existing Side Elevation (East)

1:100@A3 1:50@A1 WEST GREEN ROAD/A/AP243001

All dimensions are in millimetres unless noted otherwise.
All dimensions are to be checked on site and any
discrepancies noted in writing to the Architect immediately.
All rights reserved. All drawings and written material
appearing herein constitute original and unpublished
work of the Architect and may not be duplicated, used
or disclosed without written consent of the Architect.

FOR
PLANNING

462 West Green Road, London N15 3PT
GROUND FLOOR FLAT FIRST FLOOR EXTENSION

No.	Date	Issues and Revisions	By	Check
00	180123	For Planning	BN	

Project No : 220243
Description : Existing Elevations (Side)
Scale : 1:100@ A3



DRAW NG No.

243 A-202

REVS ON

00

architecture
info@architecture.com