



NO. 73
GRASMERE ROAD

NO. 77
GRASMERE ROAD

STAIRCASE OPTION 2

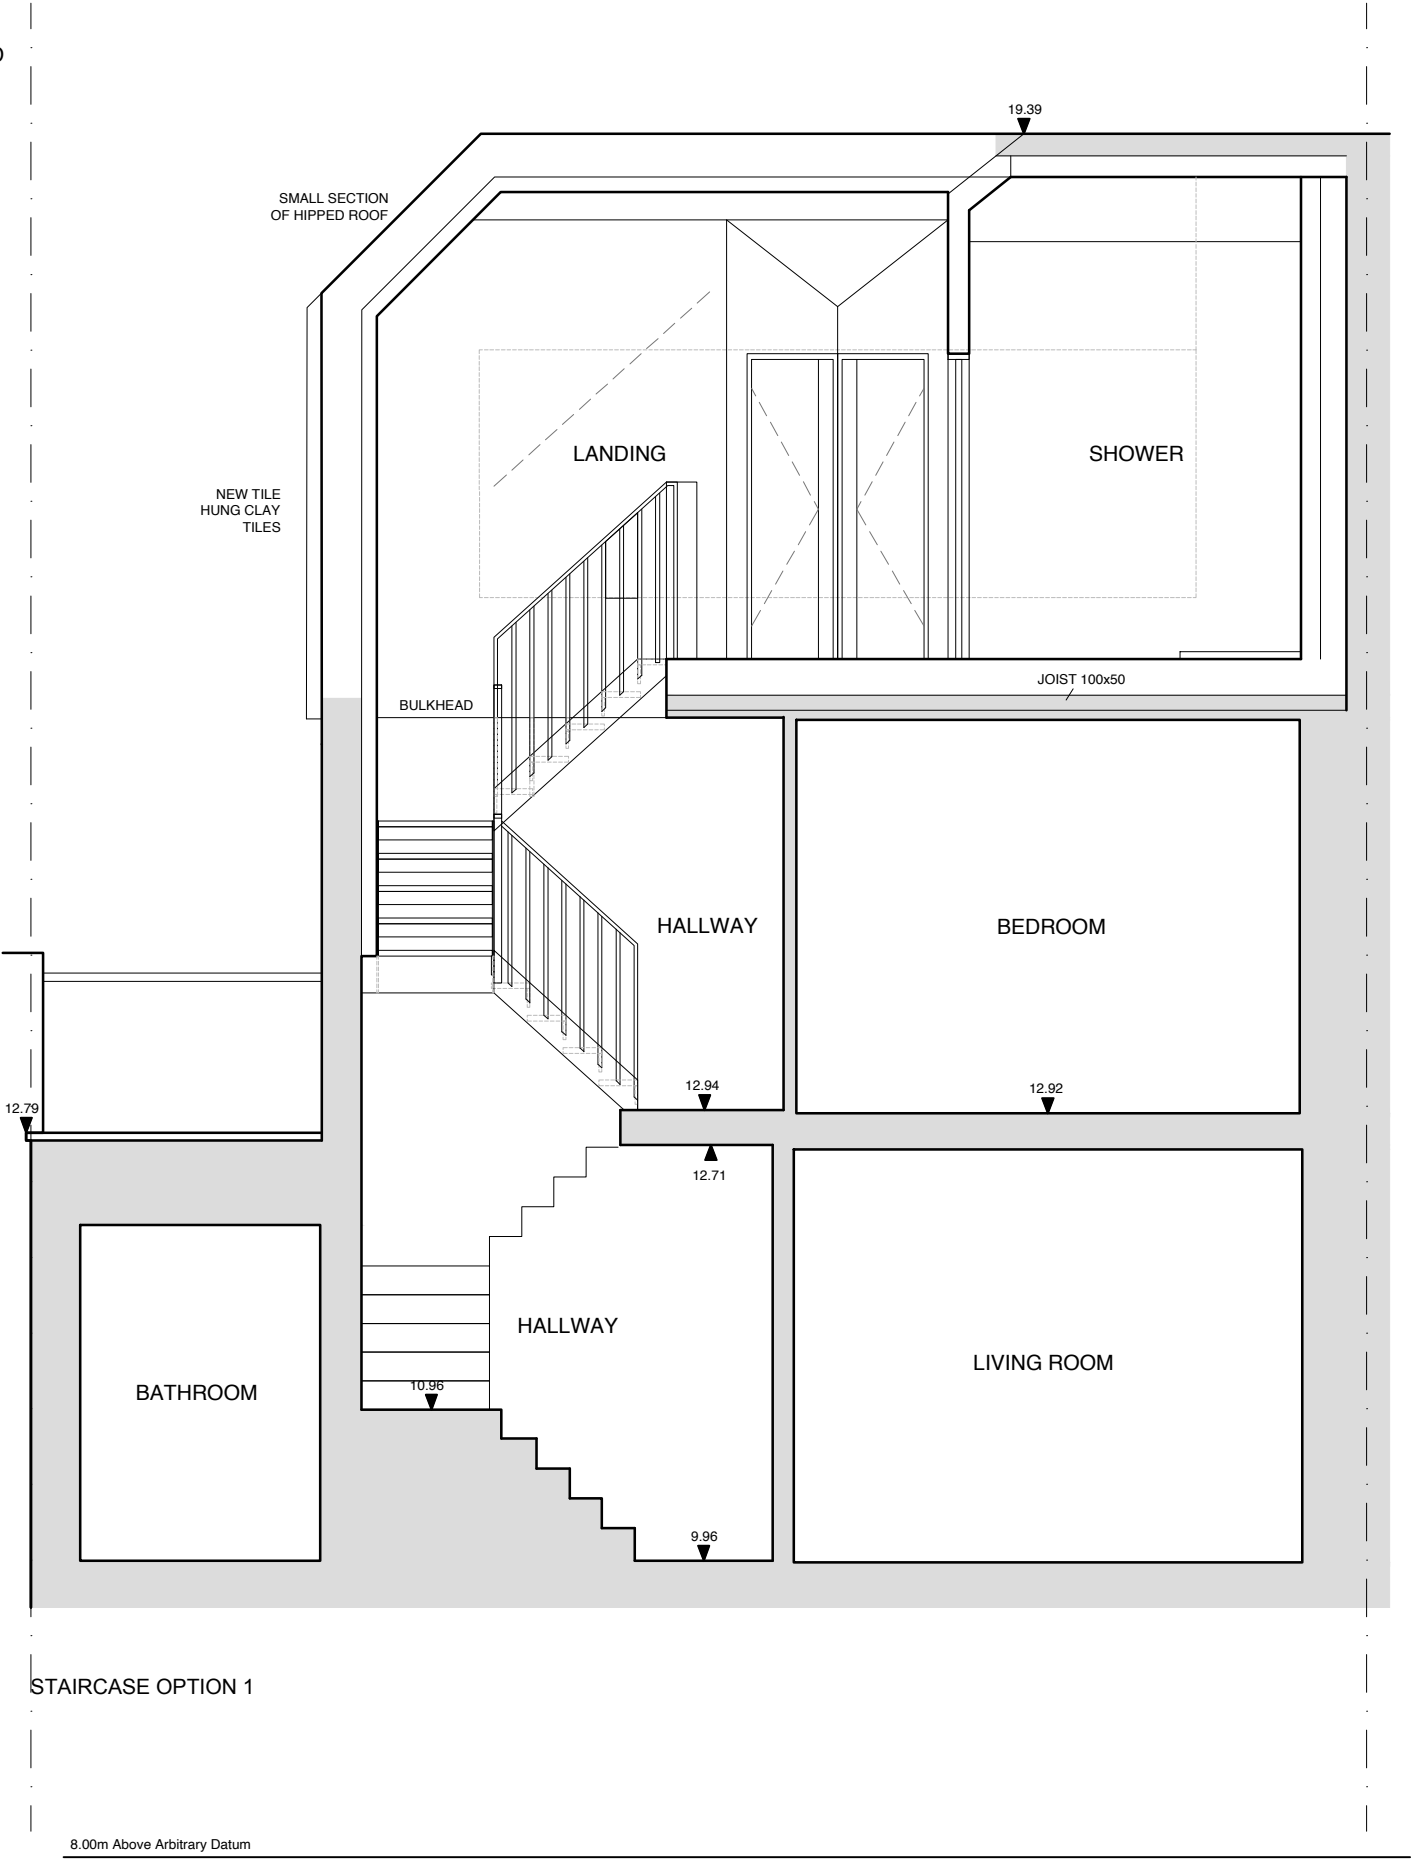

A - 07.02.23 AIR CONDITIONING UNIT HAS BEEN REMOVED
AND NUMBER OF ROOFLIGHTS HAS BEEN REDUCED FROM
3 TO 2

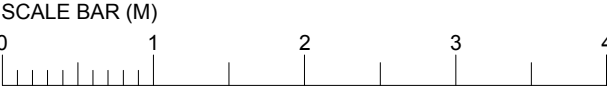

ZMINKOWSKA DE BOISE ARCHITECTS	
PROJECT NAME:	75 GRASMERE ROAD
DRAWING NAME:	PROPOSED SECTION A-A
DRAWING STATUS:	PLANNING
DRAWING NUMBER:	2204.209
REVISION:	A
DATE:	FEBRUARY 2023
SCALE:	1:50 @ A3