




Palm Tree Court - Key Plan
1:1250



01 Palm Tree Court - Existing North Elevation from Factory Lane
1:100

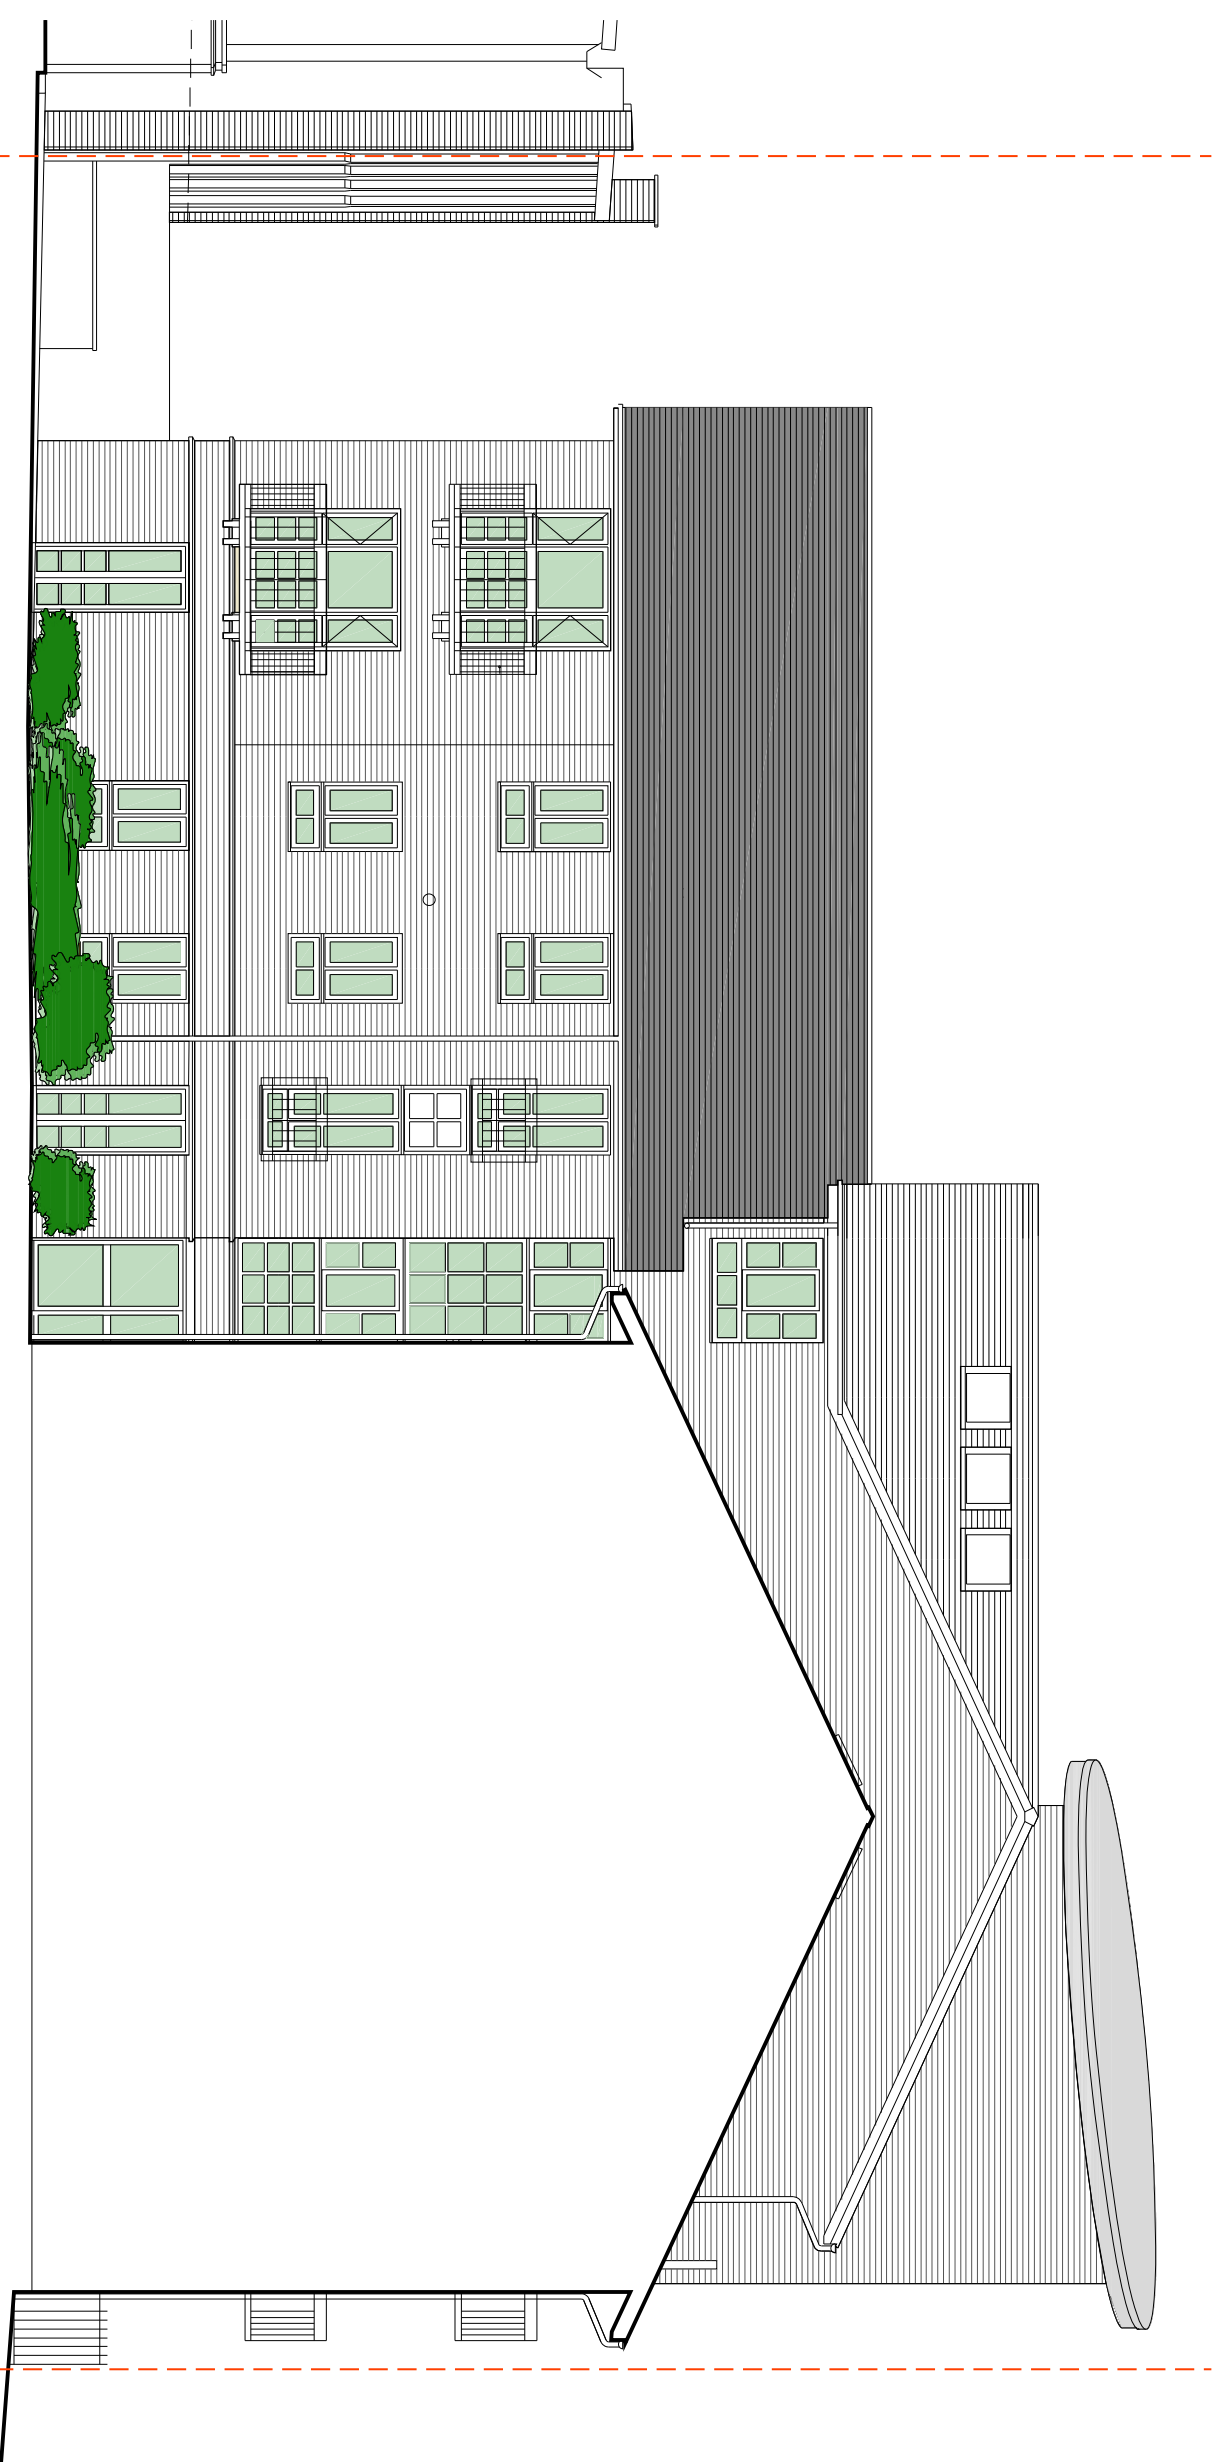

02 Palm Tree Court - Proposed North Elevation from Factory Lane
1:100

Vertical openings widened to accommodate part M compliant door opening leaf and operable panes for natural ventilation

key



site boundary

drawing title:

PALM TREE COURT
Existing & Proposed North
Elevations

PLANNING

Issued for

revision data

[illegible]

hunters

www.huntlows.co.uk

models ref