





Site Plan and location 1 : 500

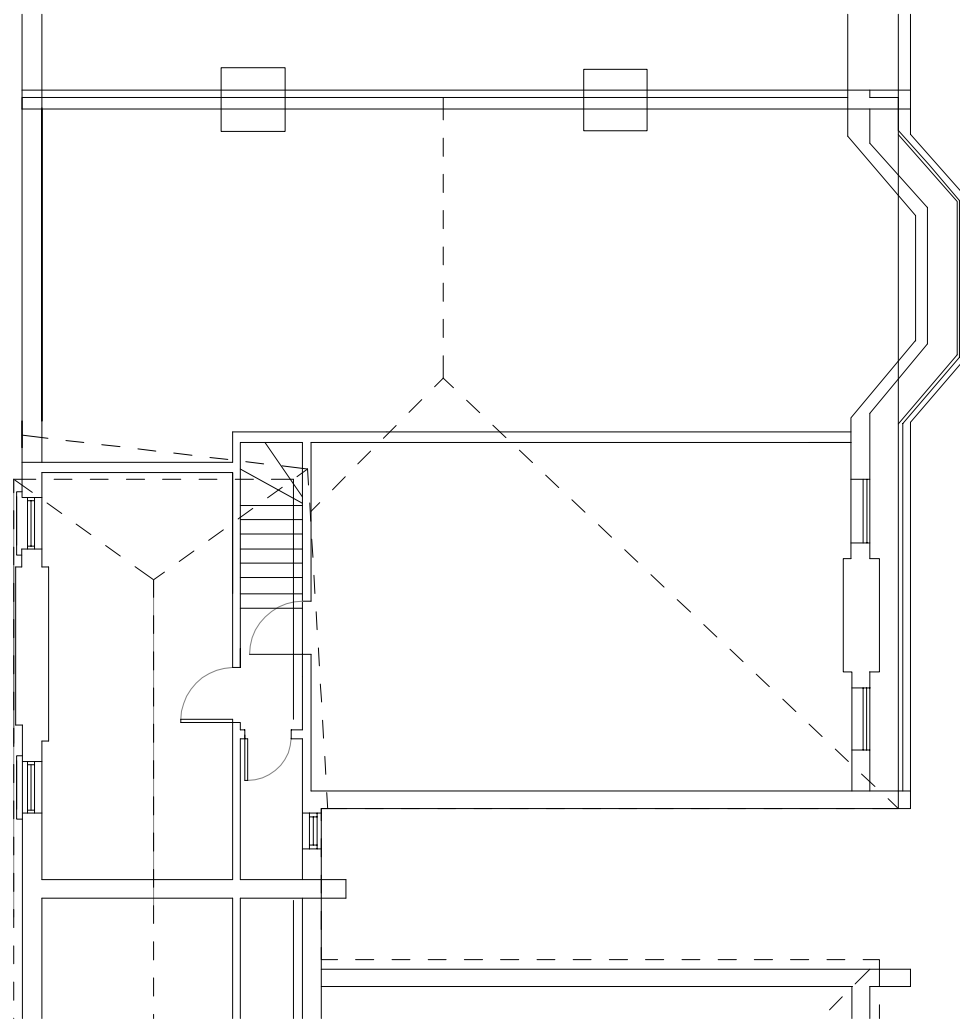

Existing Loft Plan 1 : 100

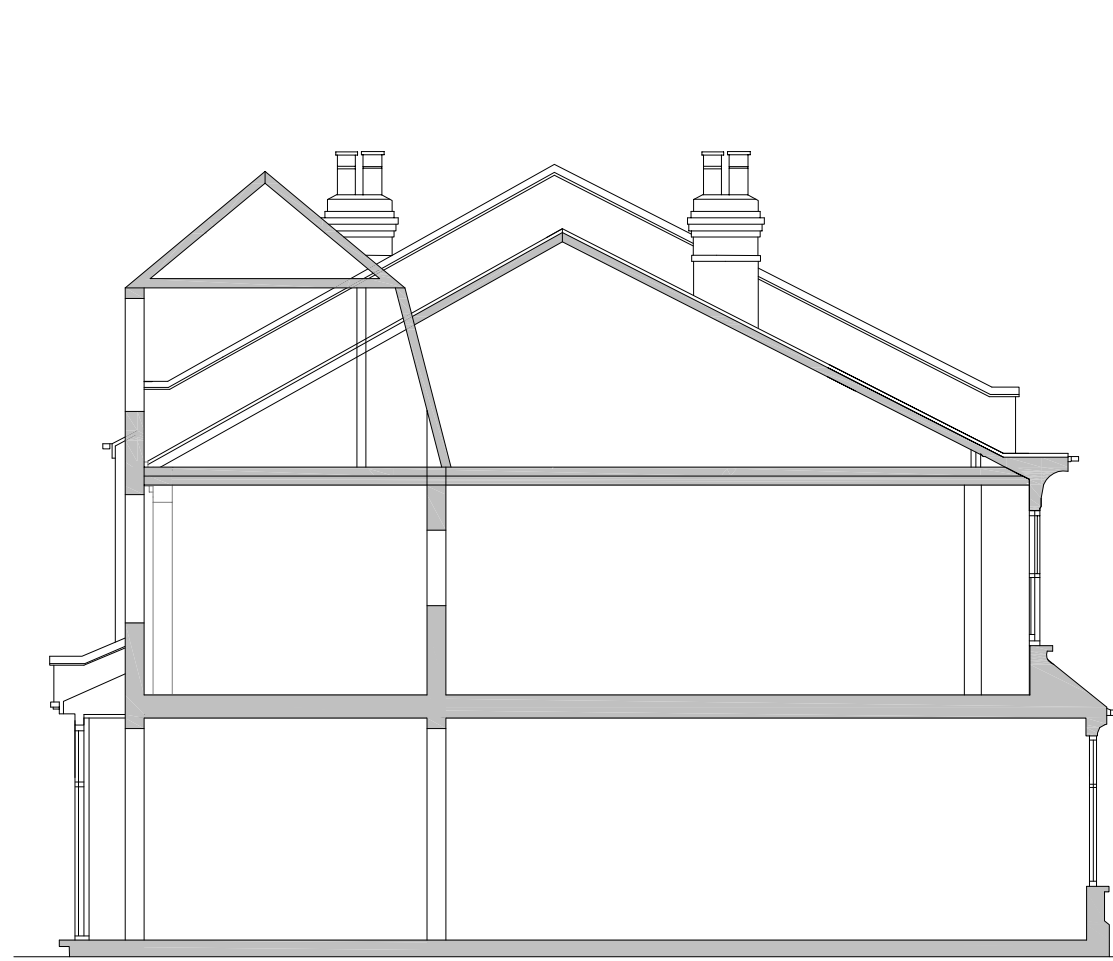


Existing Section 1 : 100




Existing Front Elevation 1 : 100



Existing Rear Elevation 1 : 100

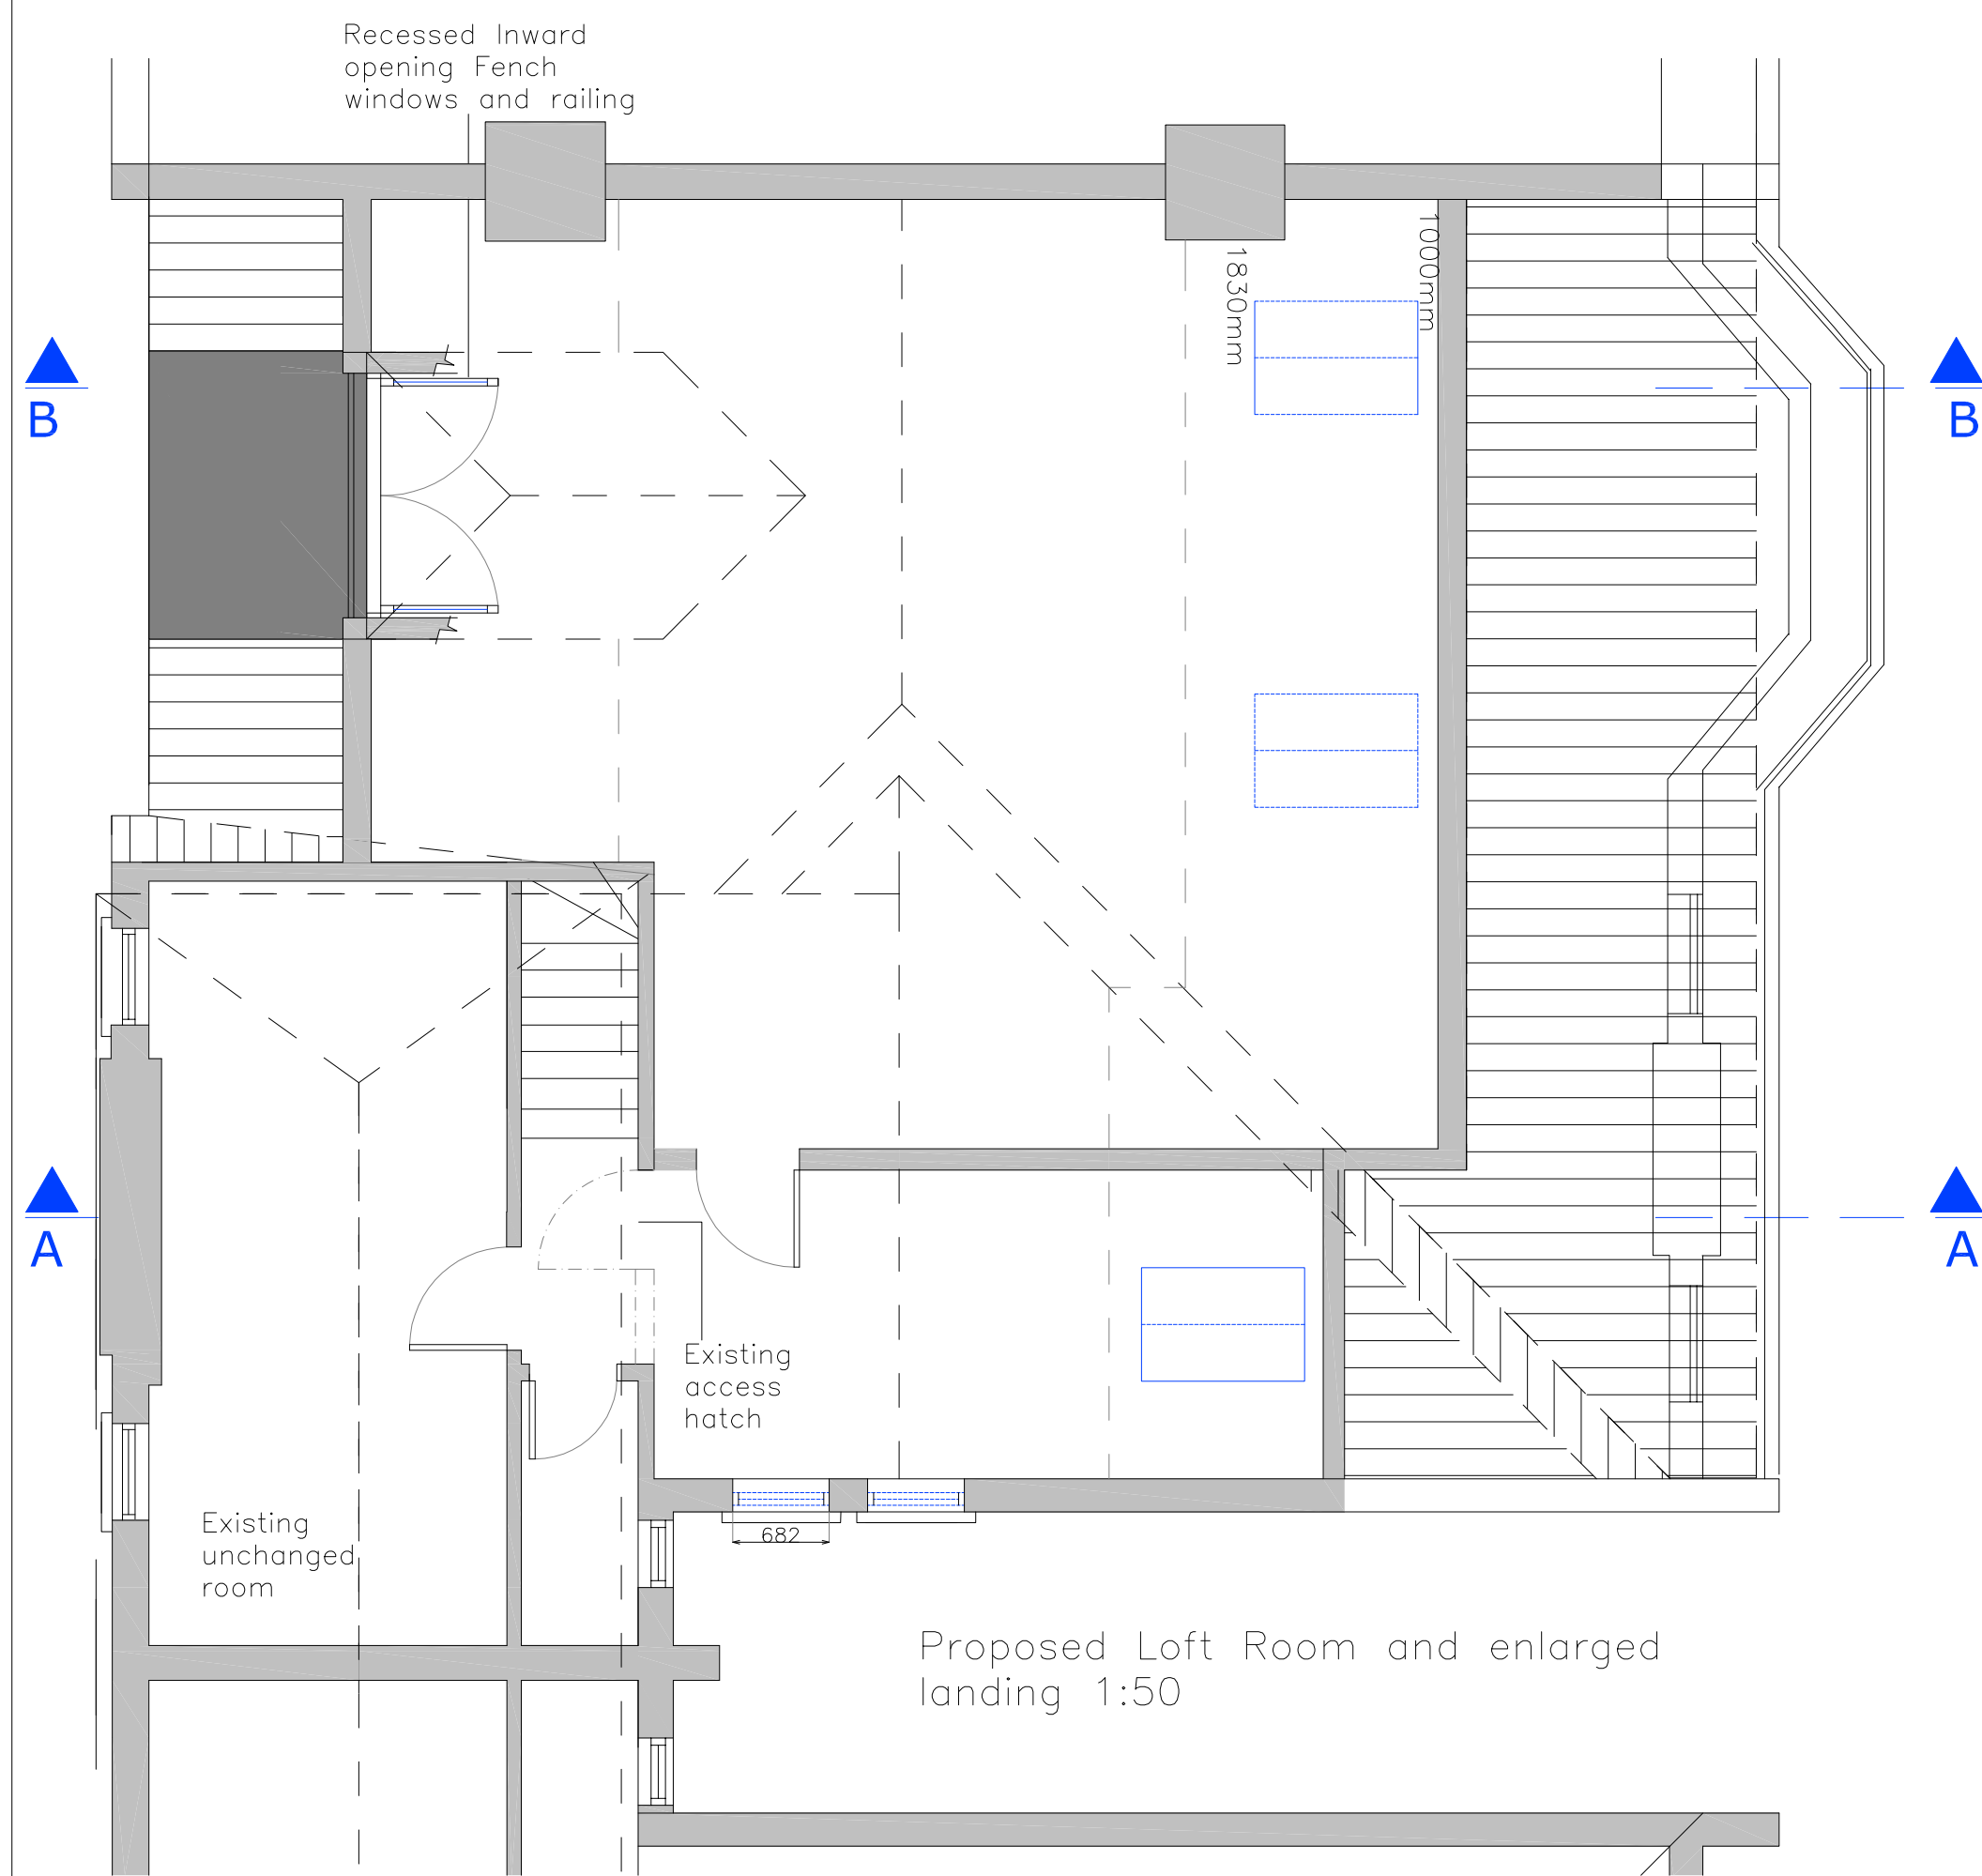

Proposed Loft Plan 1 : 50

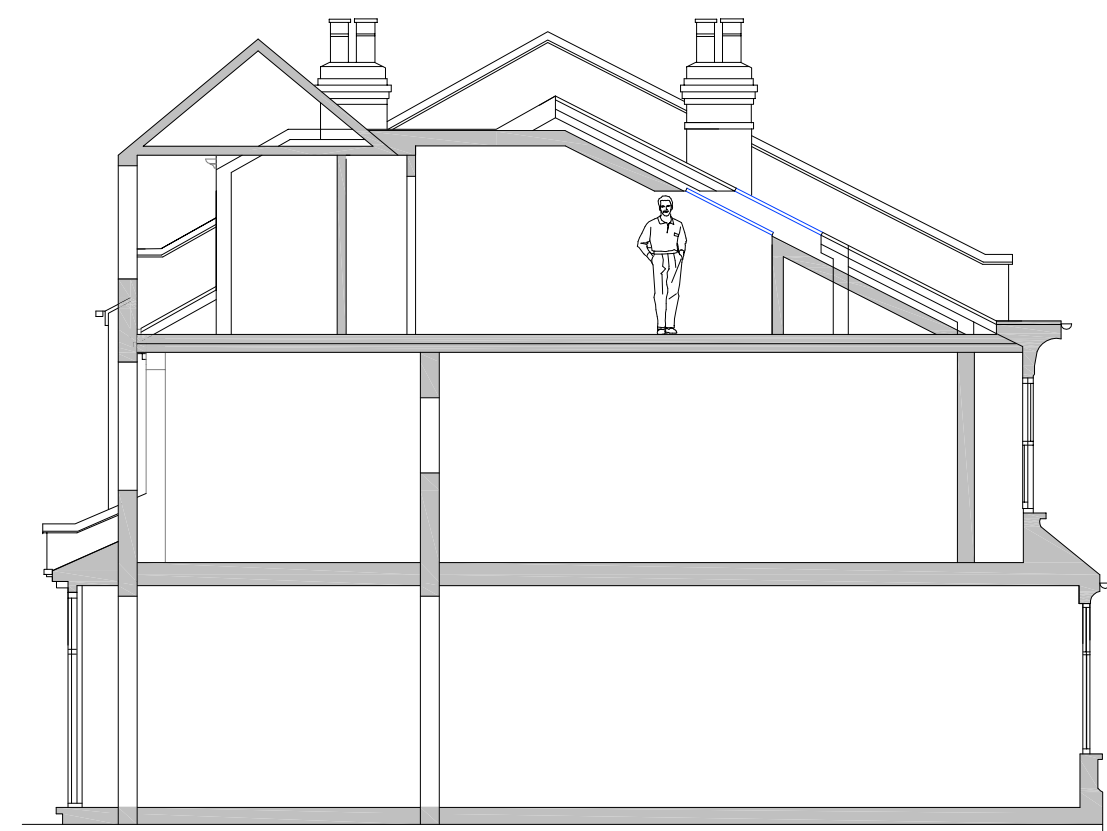


Proposed Section 1 : 100




Proposed Front Elevation 1 : 50



Proposed Rear Elevation 1 : 50

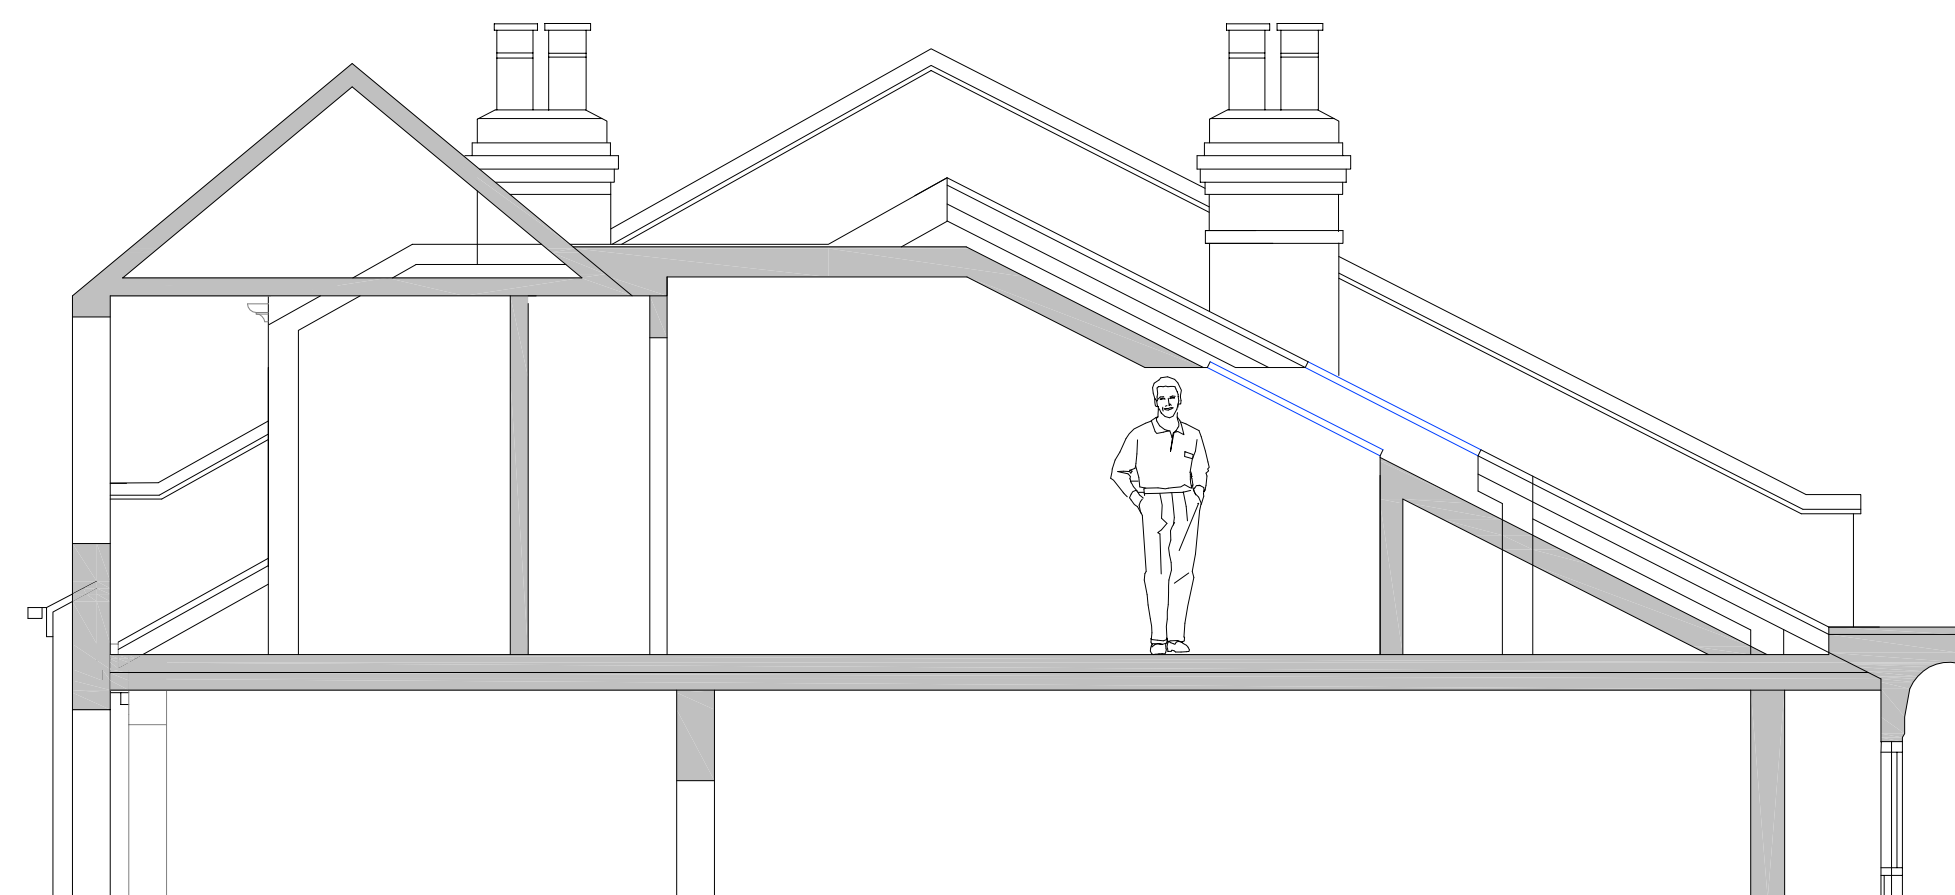

Proposed Section A-A 1 : 50

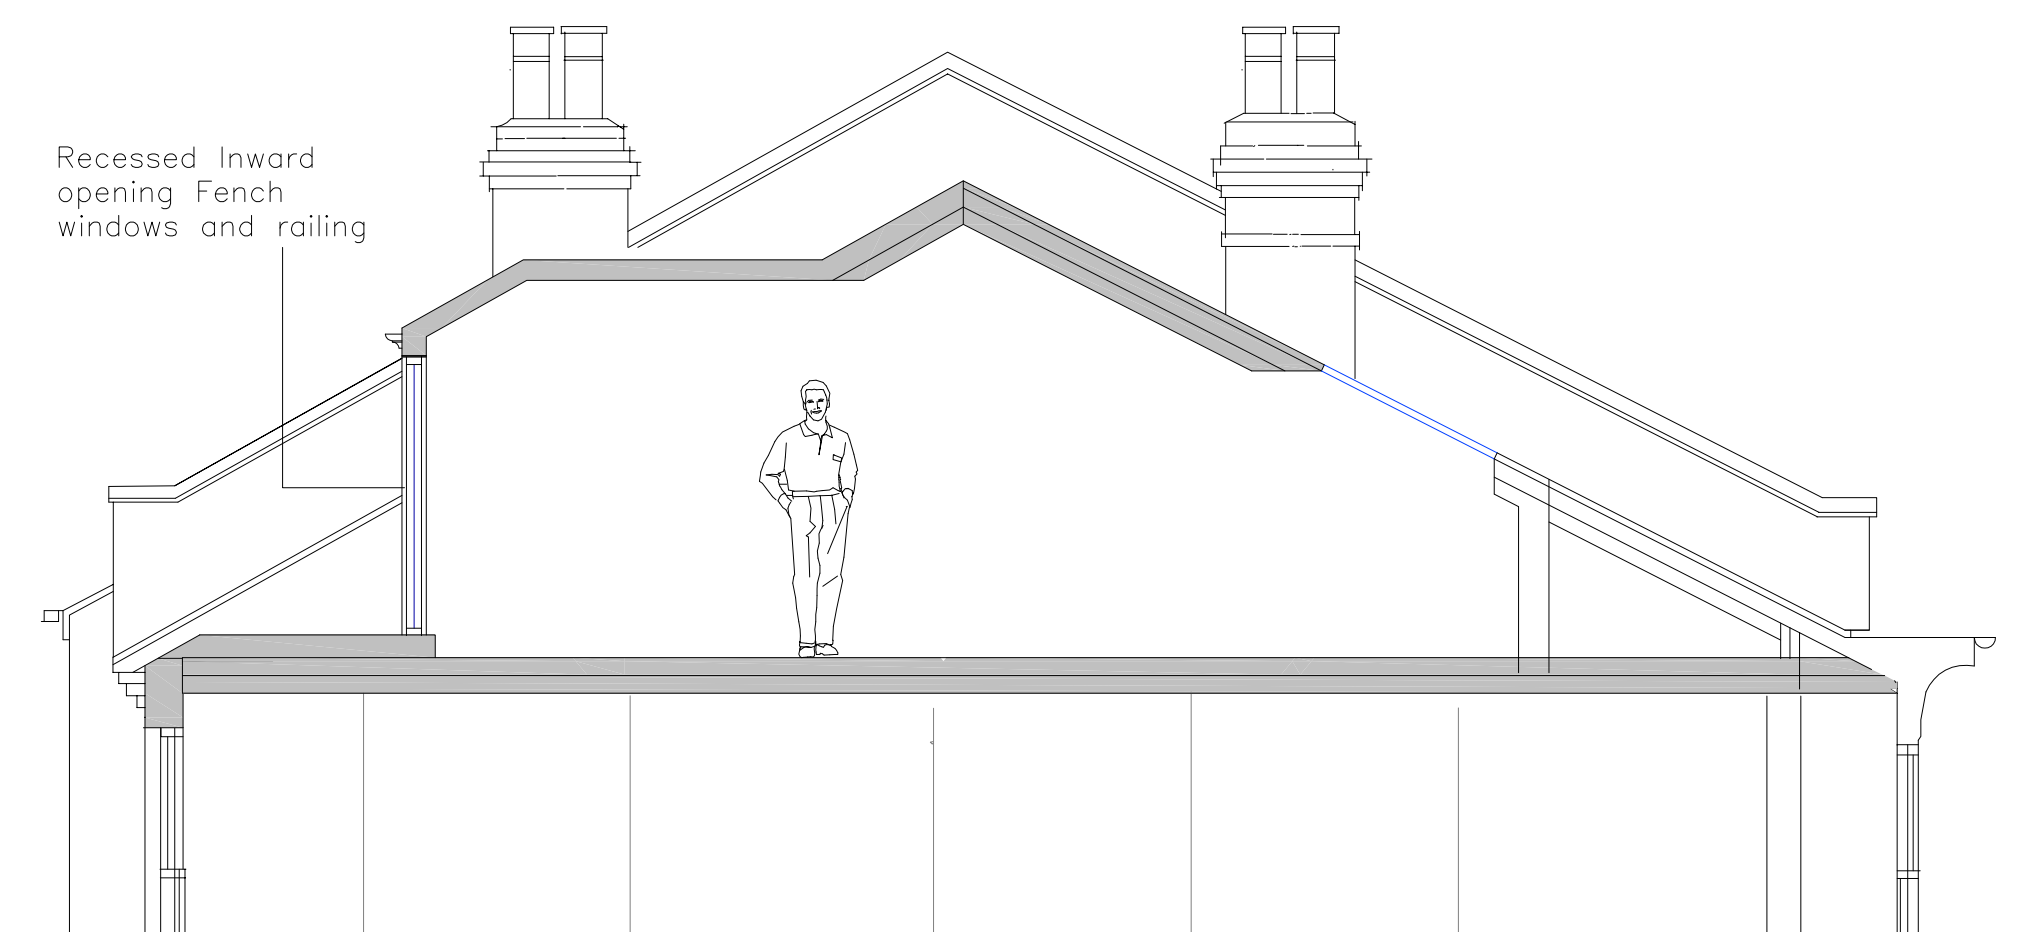

Proposed Section B-B 1 : 50