
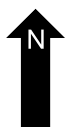
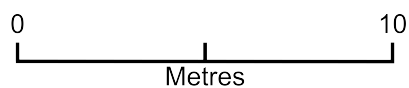


13 METHUEN PARK, N10 2JR

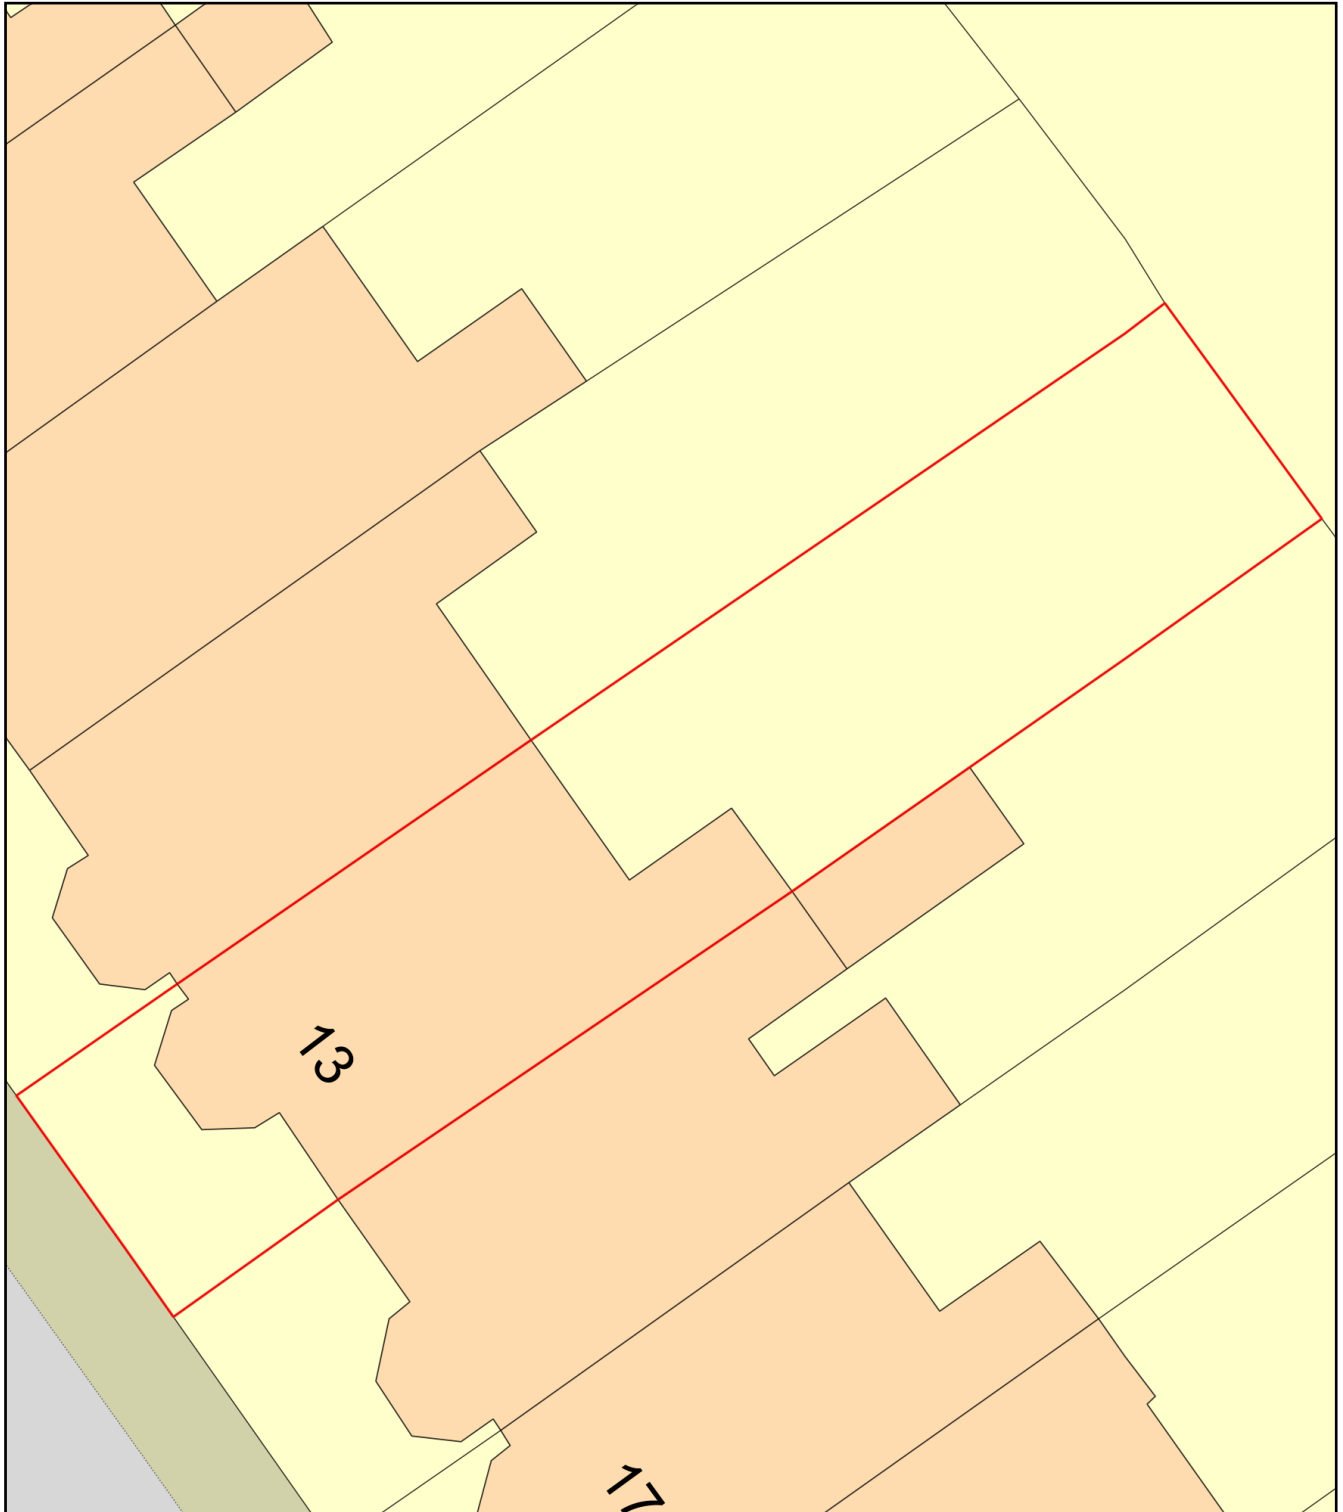

Plan Produced for: OLIVER S COCKERHAM

Date Produced: 27 Jan 2023

Plan Reference Number: TQRQM23027100918137

Scale: 1:200 @ A4