


13 METHUEN PARK N10 2JR

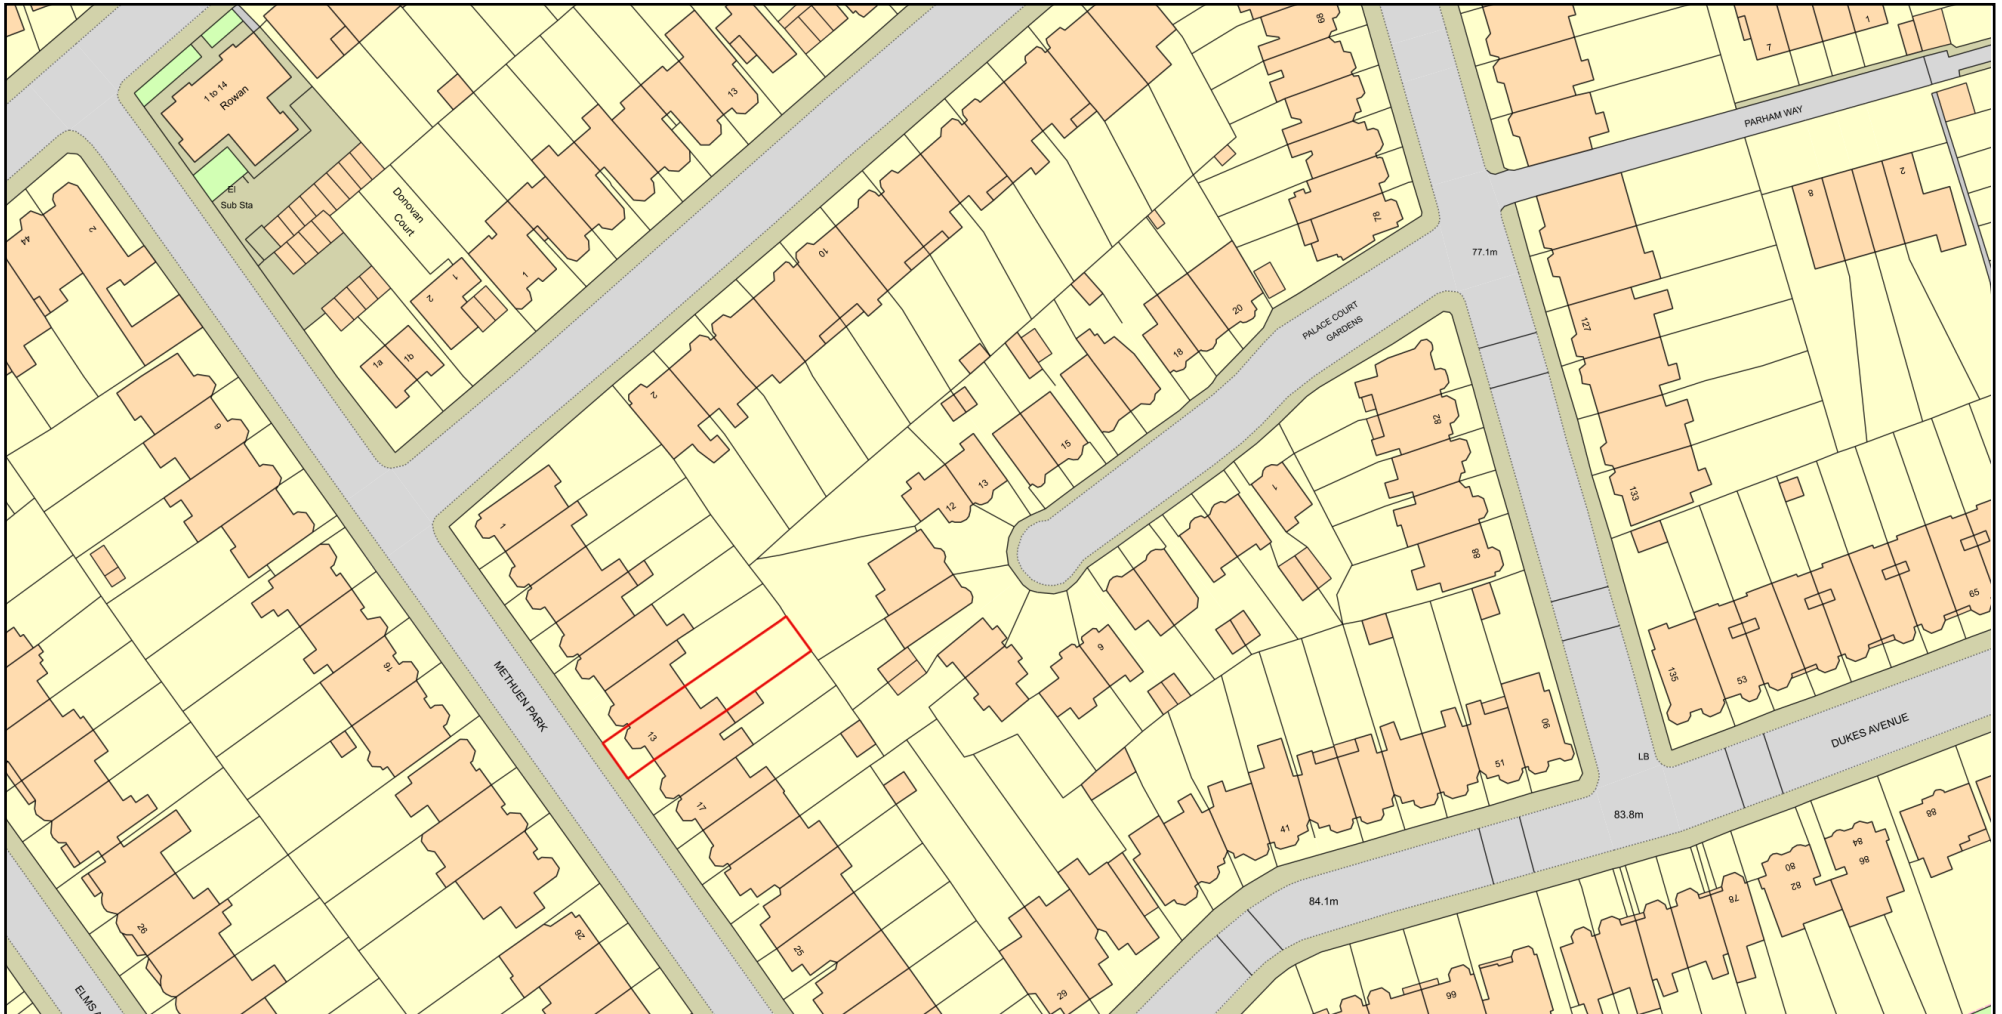

Plan Produced for: OLIVER S COCKERHAM

Date Produced: 27 Jan 2023

Plan Reference Number: TQRQM23027101957485

Scale: 1:1250 @ A4

© Crown copyright and database rights 2021 OS 100042766