

VOLUME CALCULATIONS:

NEW REAR DORMER (V1):

V1= AREA X LENGTH =

$\frac{2.827 \times 2.247}{2} \times 8.255 = 26.22 \text{ m}^3$

NEW SIDE DORMER (V2):

V2= AREA X LENGTH =

$\frac{2.864 \times 2.247}{2} \times 1.787 = 5.75 \text{ m}^3$

x 2 (for second Big Side Dormer) = 11.5 m³

NEW SIDE DORMER (V3):


V2= AREA X LENGTH =

$\frac{2.015 \times 1.551}{2} \times 3.000 = 4.69 \text{ m}^3$

TOTAL VOLUME EXTENDED:

26.22 m³ + 11.5 m³ + 4.69 m³ = 42.31 m³

42.31 m³ < 50 m³

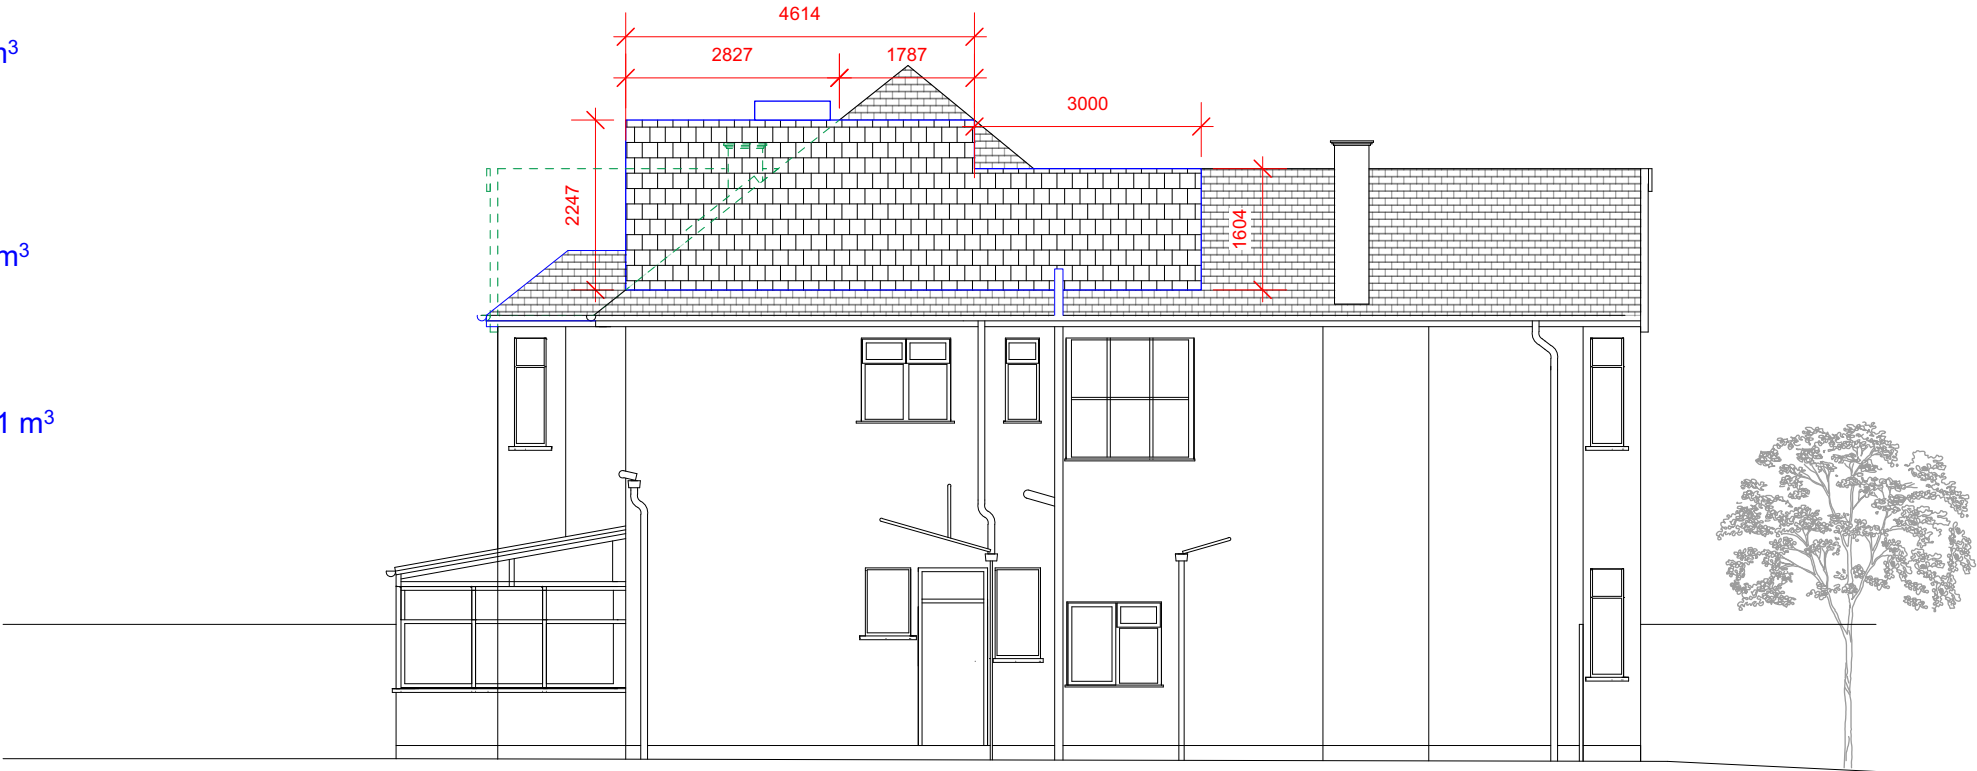

KEY

- EXISTING
- TO BE REMOVED
- PROPOSED



PROPOSED LHS ELEVATION

FOR CERTIFICATE OF LAWFULNESS

REV.	DATE	DESCRIPTION	REV.	DATE	DESCRIPTION	REV.	DATE	DESCRIPTION	NOTE:	CLIENT:	PROJECT:	SIMON MILLER ARCHITECTS T+44 (0)20 8201 9875 info@simonmillerarchitects.com simonmillerarchitects 11 Portsdown Mews Temple Fortune London NW11 7HD		DATE:	REVISION:
									ALL DIMENSIONS ARE IN MILLIMETERS. INCONSISTENCIES ARE TO BE REPORTED TO THE ARCHITECT IMMEDIATELY.	A.C and A.M	LOFT CONVERSION			FEBRUARY 2023	
									COPYRIGHT IS HELD BY SIMON MILLER ARCHITECTS LTD.					DRAWN BY: JMC	
										SITE:	DRAWING TITLE:			SCALE: 1:100 @ A3	
										23 BANCROFT AVENUE, LONDON, N2 0AR	PROPOSED LHS ELEVATION			DRAWING NO.: 557 2PD07	-