




KEY	
	EXISTING
	TO BE REMOVED
	PROPOSED

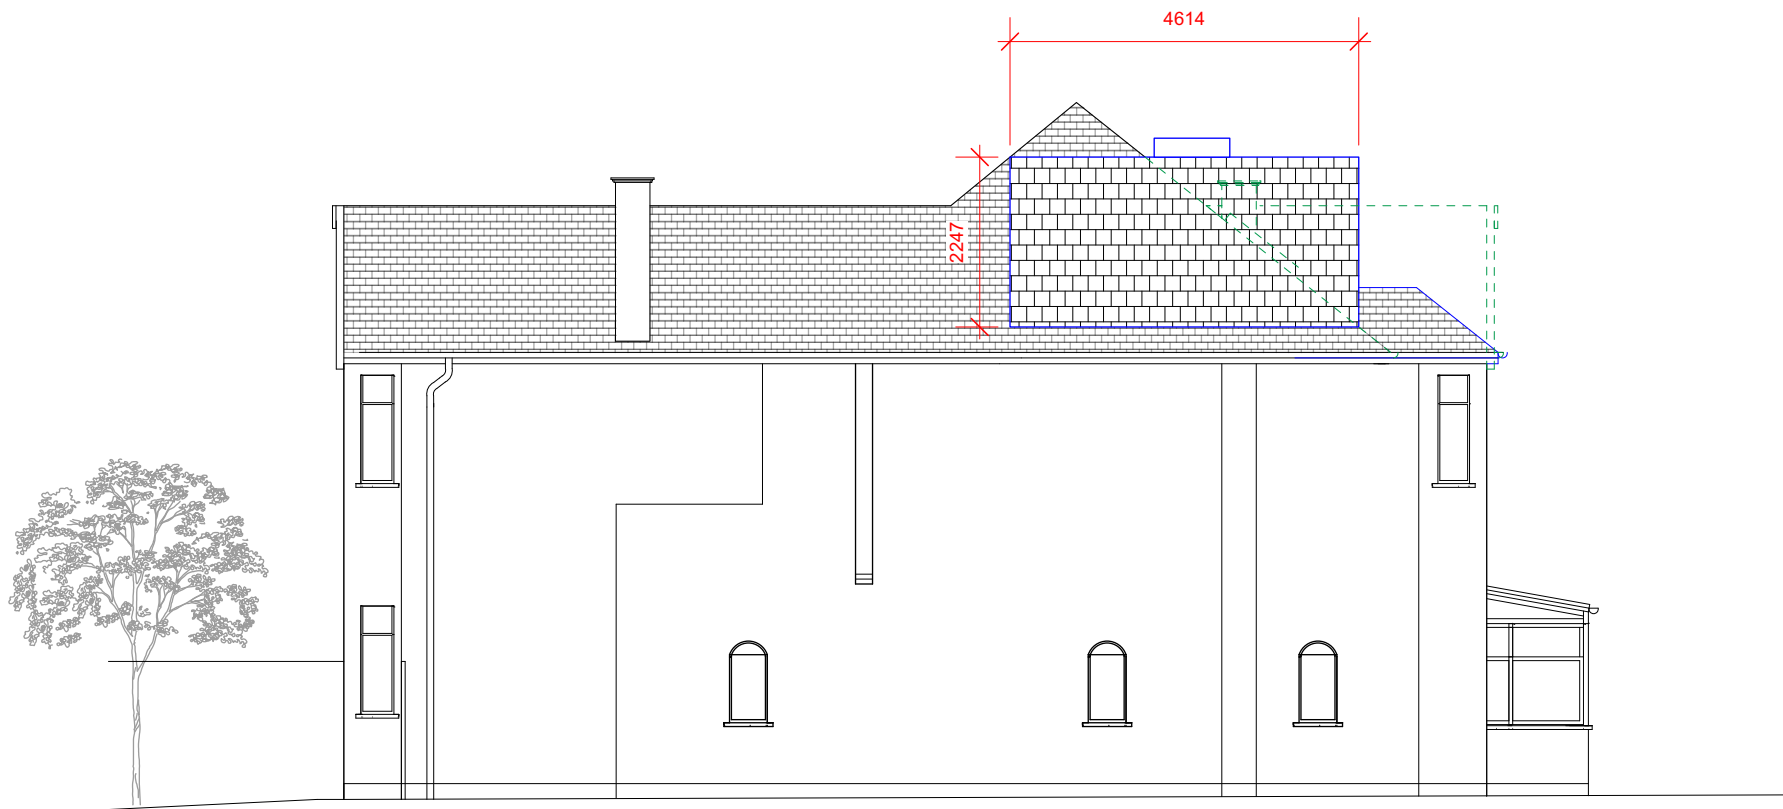

PROPOSED RHS ELEVATION

REV.	DATE	DESCRIPTION	REV.	DATE	DESCRIPTION	REV.	DATE	DESCRIPTION	NOTE:	CLIENT:	PROJECT:	SIMON MILLER ARCHITECTS T+44 (0)20 8201 9875 info@simonmillerarchitects.com simonmillerarchitects 11 Portsdown Mews Temple Fortune London NW11 7HD		DATE:	FEBRUARY 2023	
									ALL DIMENSIONS ARE IN MILLIMETERS. INCONSISTENCIES ARE TO BE REPORTED TO THE ARCHITECT IMMEDIATELY.	A.C and A.M	LOFT CONVERSION			DRAWN BY:	JMC	
									COPYRIGHT IS HELD BY SIMON MILLER ARCHITECTS LTD.			info@simonmillerarchitects.com		SCALE:	1:100 @ A3	
										SITE:	DRAWING TITLE:			DRAWING NO.:	557 2PD08	
										23 BANCROFT AVENUE, LONDON, N2 0AR	PROPOSED RHS ELEVATION			REVISION:	-	

FOR CERTIFICATE OF LAWFULNESS