


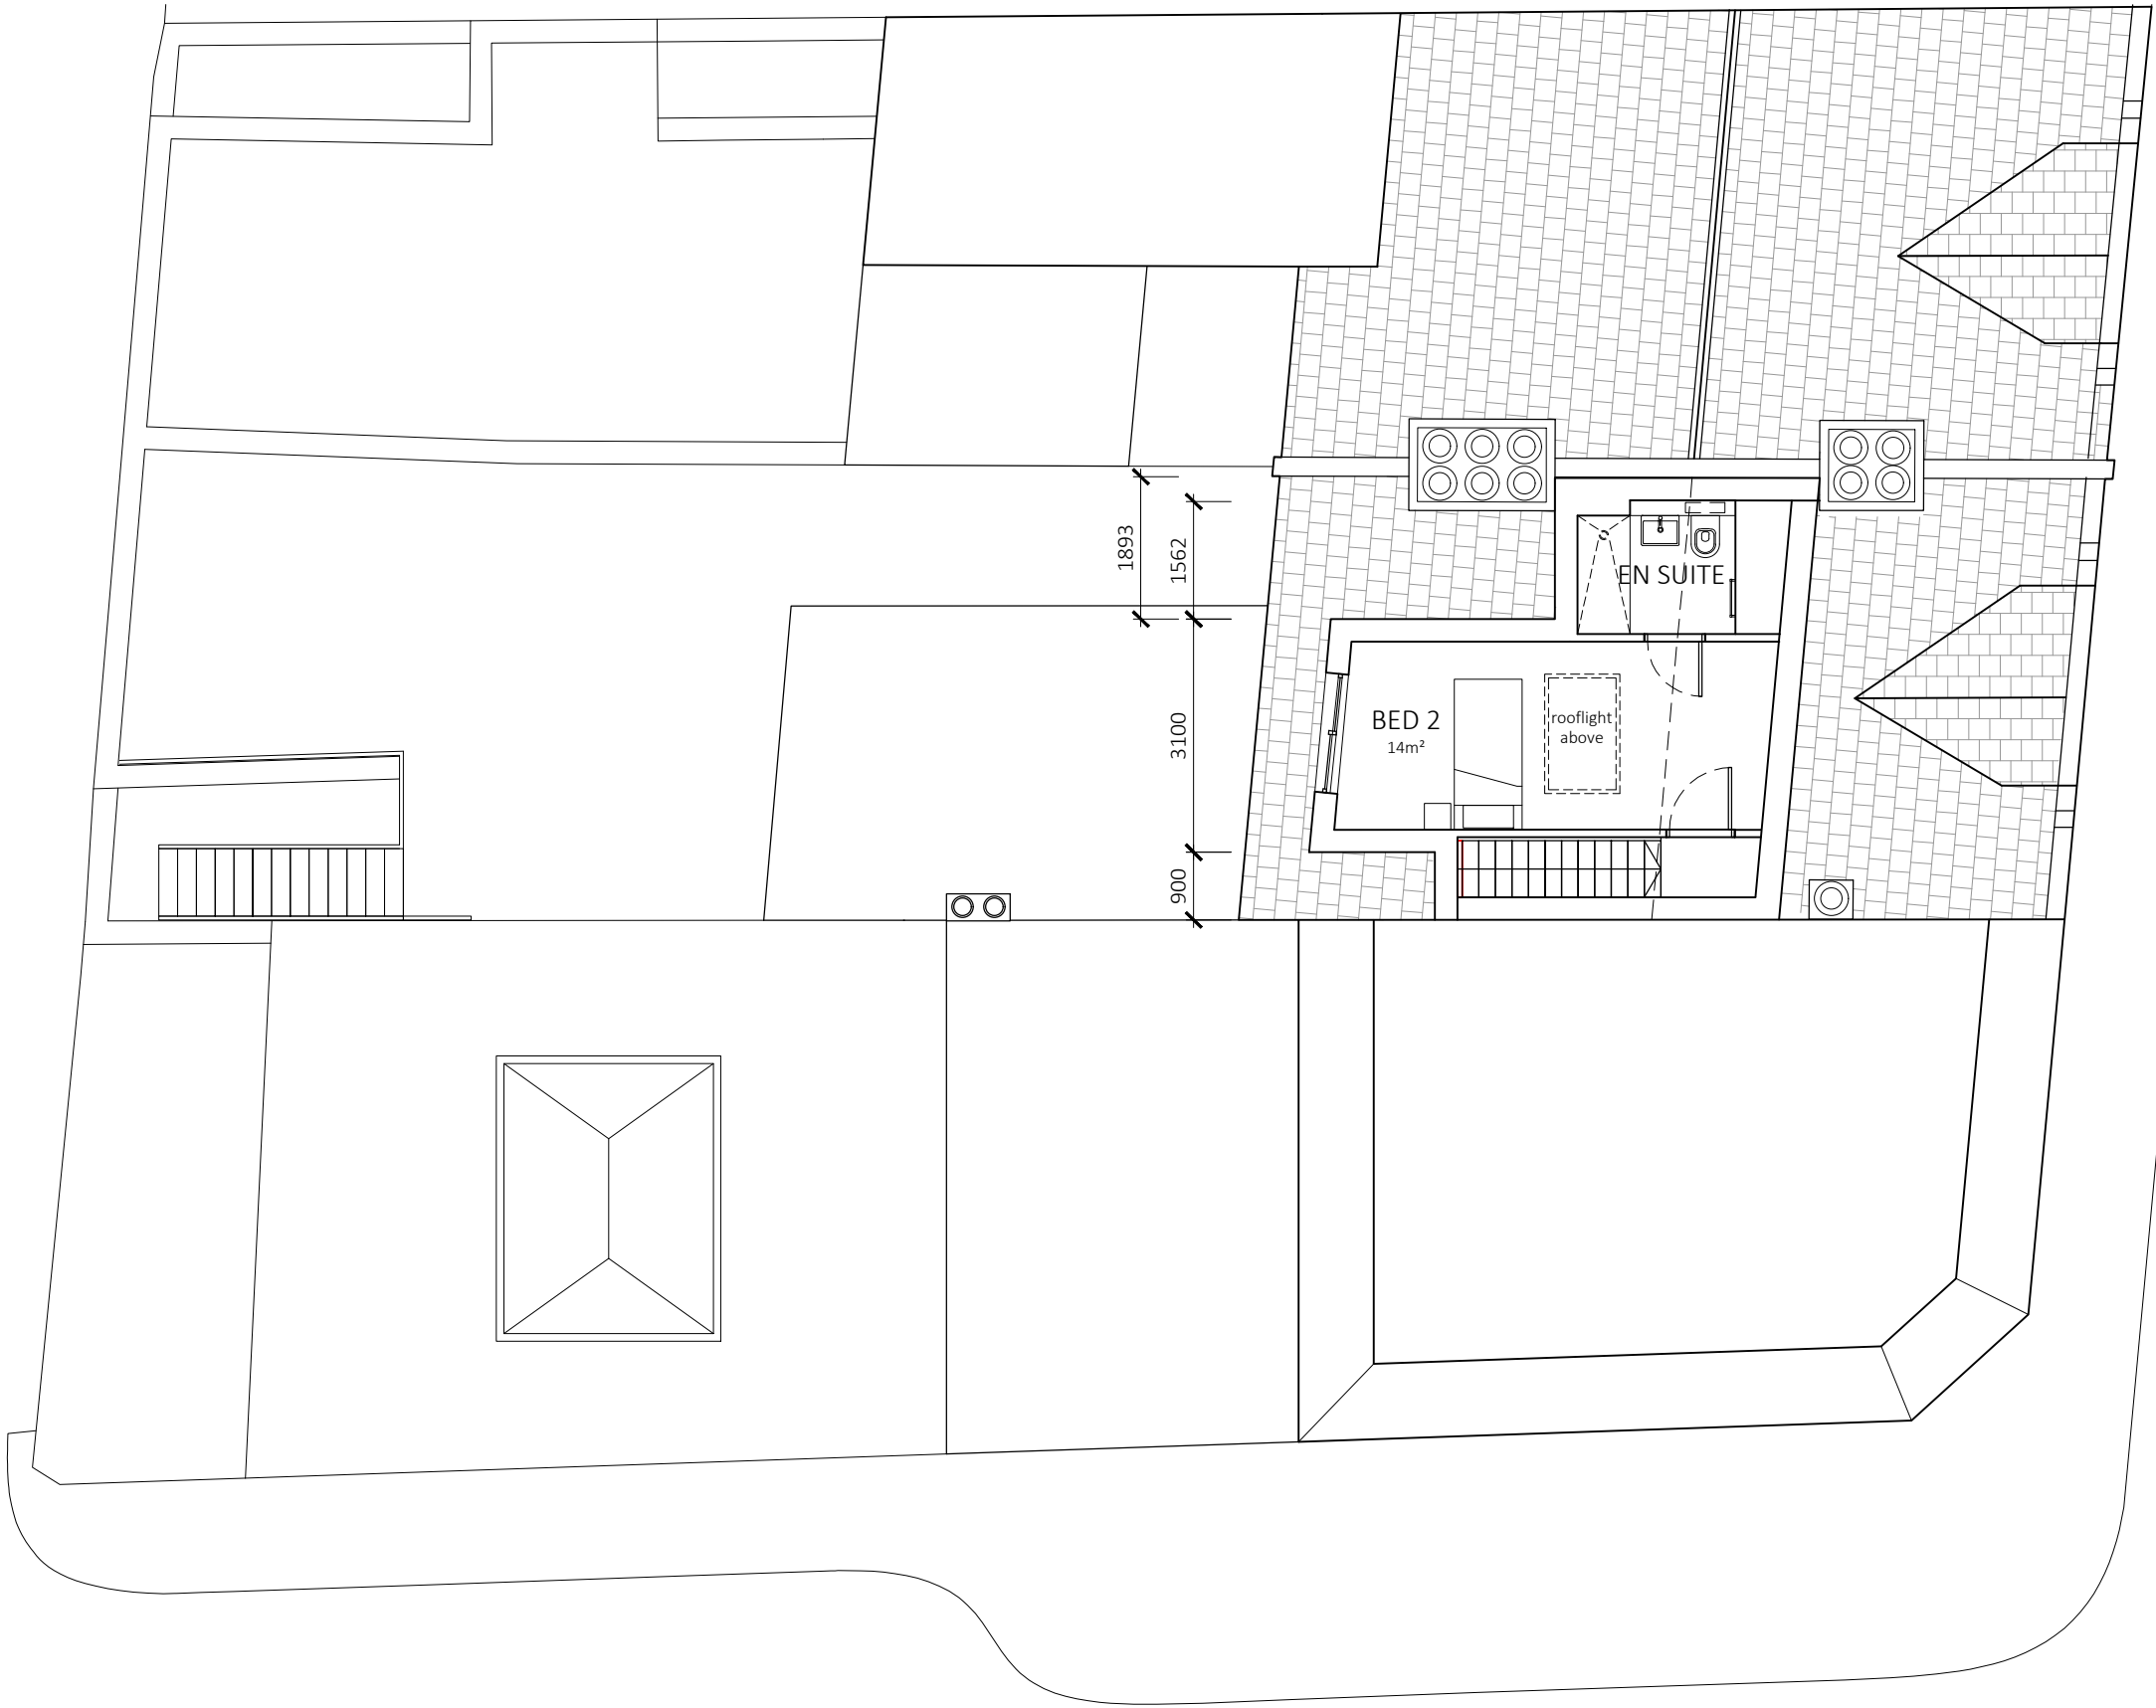

G	06.01.2023		Issued for Planning
AE	JM		
F	20.12.2022		Issued for Planning
AE	JM		
E	11.11.2021		Issued for Planning
JM	JM		
D	05.11.2021		Issued for Planning
JM	JM		
C	24.09.21		Issued for Planning
JM	JM		
B	10.09.21		Issued for Planning
JM	JM		
A	23.04.2021		Issued for Planning
JM	JM		
rev	date		description
	drawn	checked	

PLANNING



modular studio ltd
5a little yard
London, SE17 3QA
t: +44 (0)20 7193 1717
e: info@modular-studio.co.uk
www.modular-studio.co.uk

client:	IRONSTONE UK LTD	project address:	. . . 3 Broadway, Crouch End, London N8 8DS
drawing title:			
scale:	1:100 @ a3		

job no.	phase	draw no.	revision
---------	-------	----------	----------

21001 PL 113

G