


MM PLANNING & ARCHITECTURE
892 LONDON ROAD, CR7 7PB
EMAIL INFO@MMPLANNING-ARCHITECTURE.CO.UK
CONTACT 02073023111

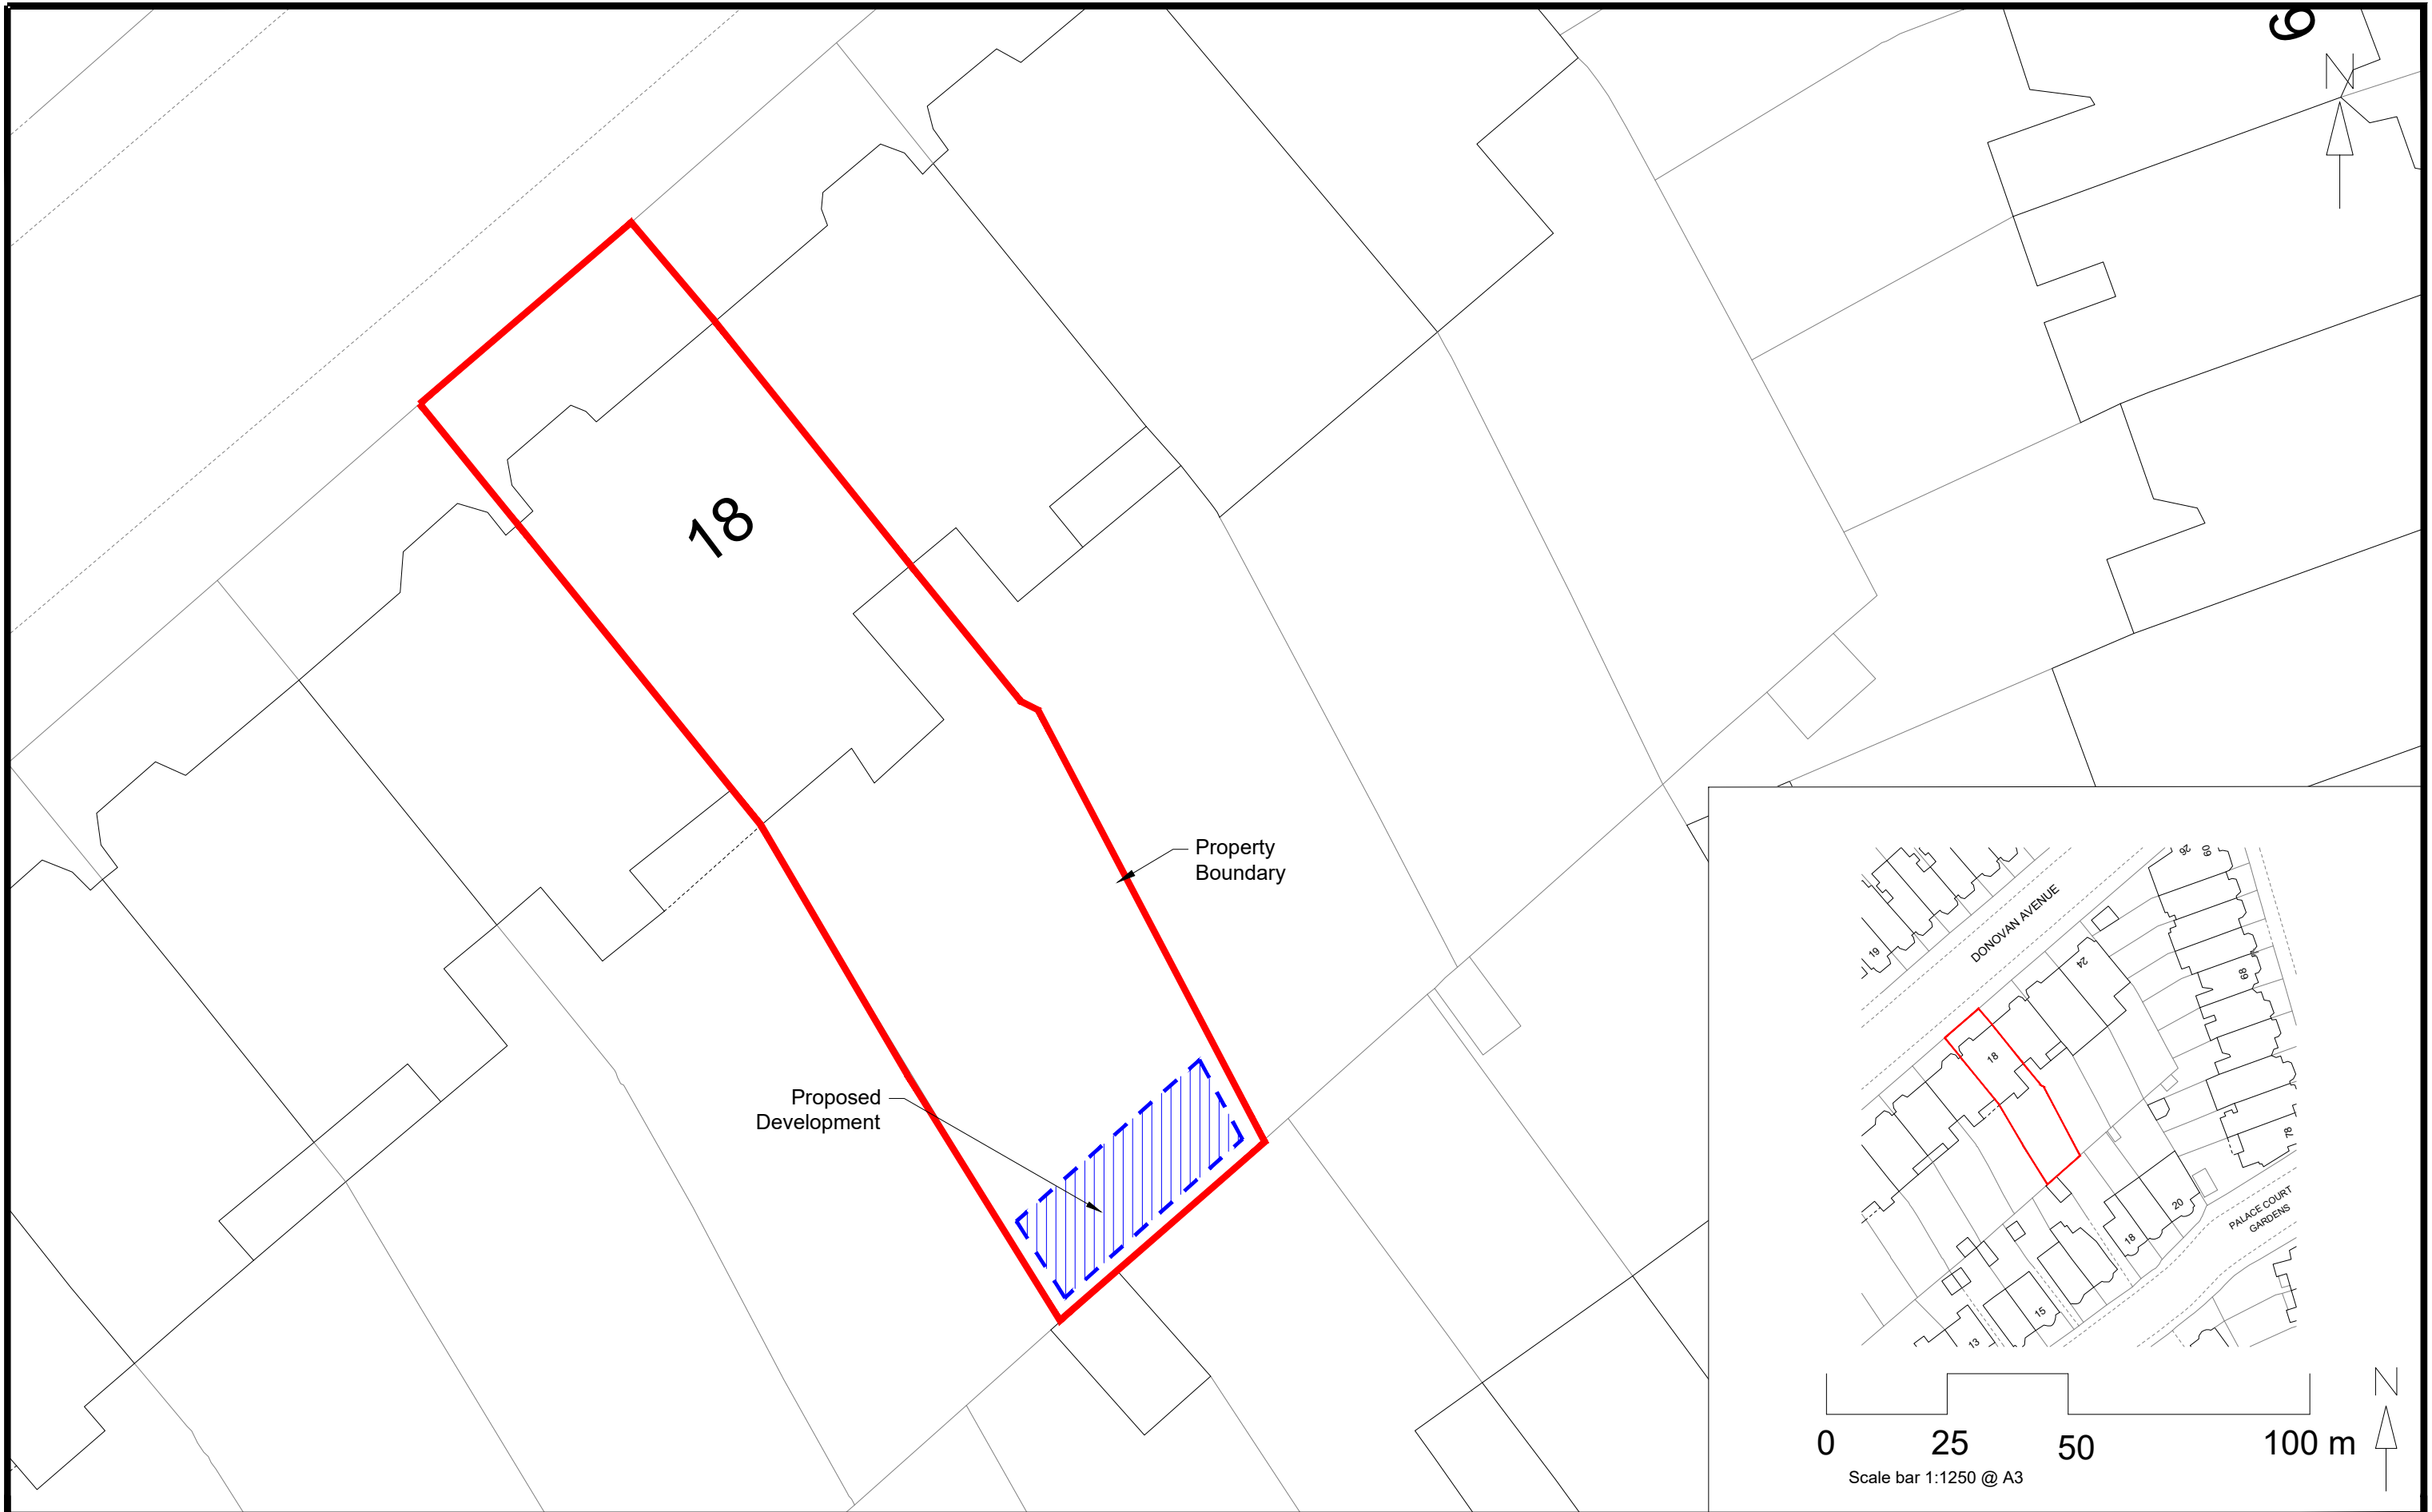

Project
18 Donovan Ave, N10 2JX

Client

Drawing: Block and Site Plans
Number: 00
Date: January 2023