


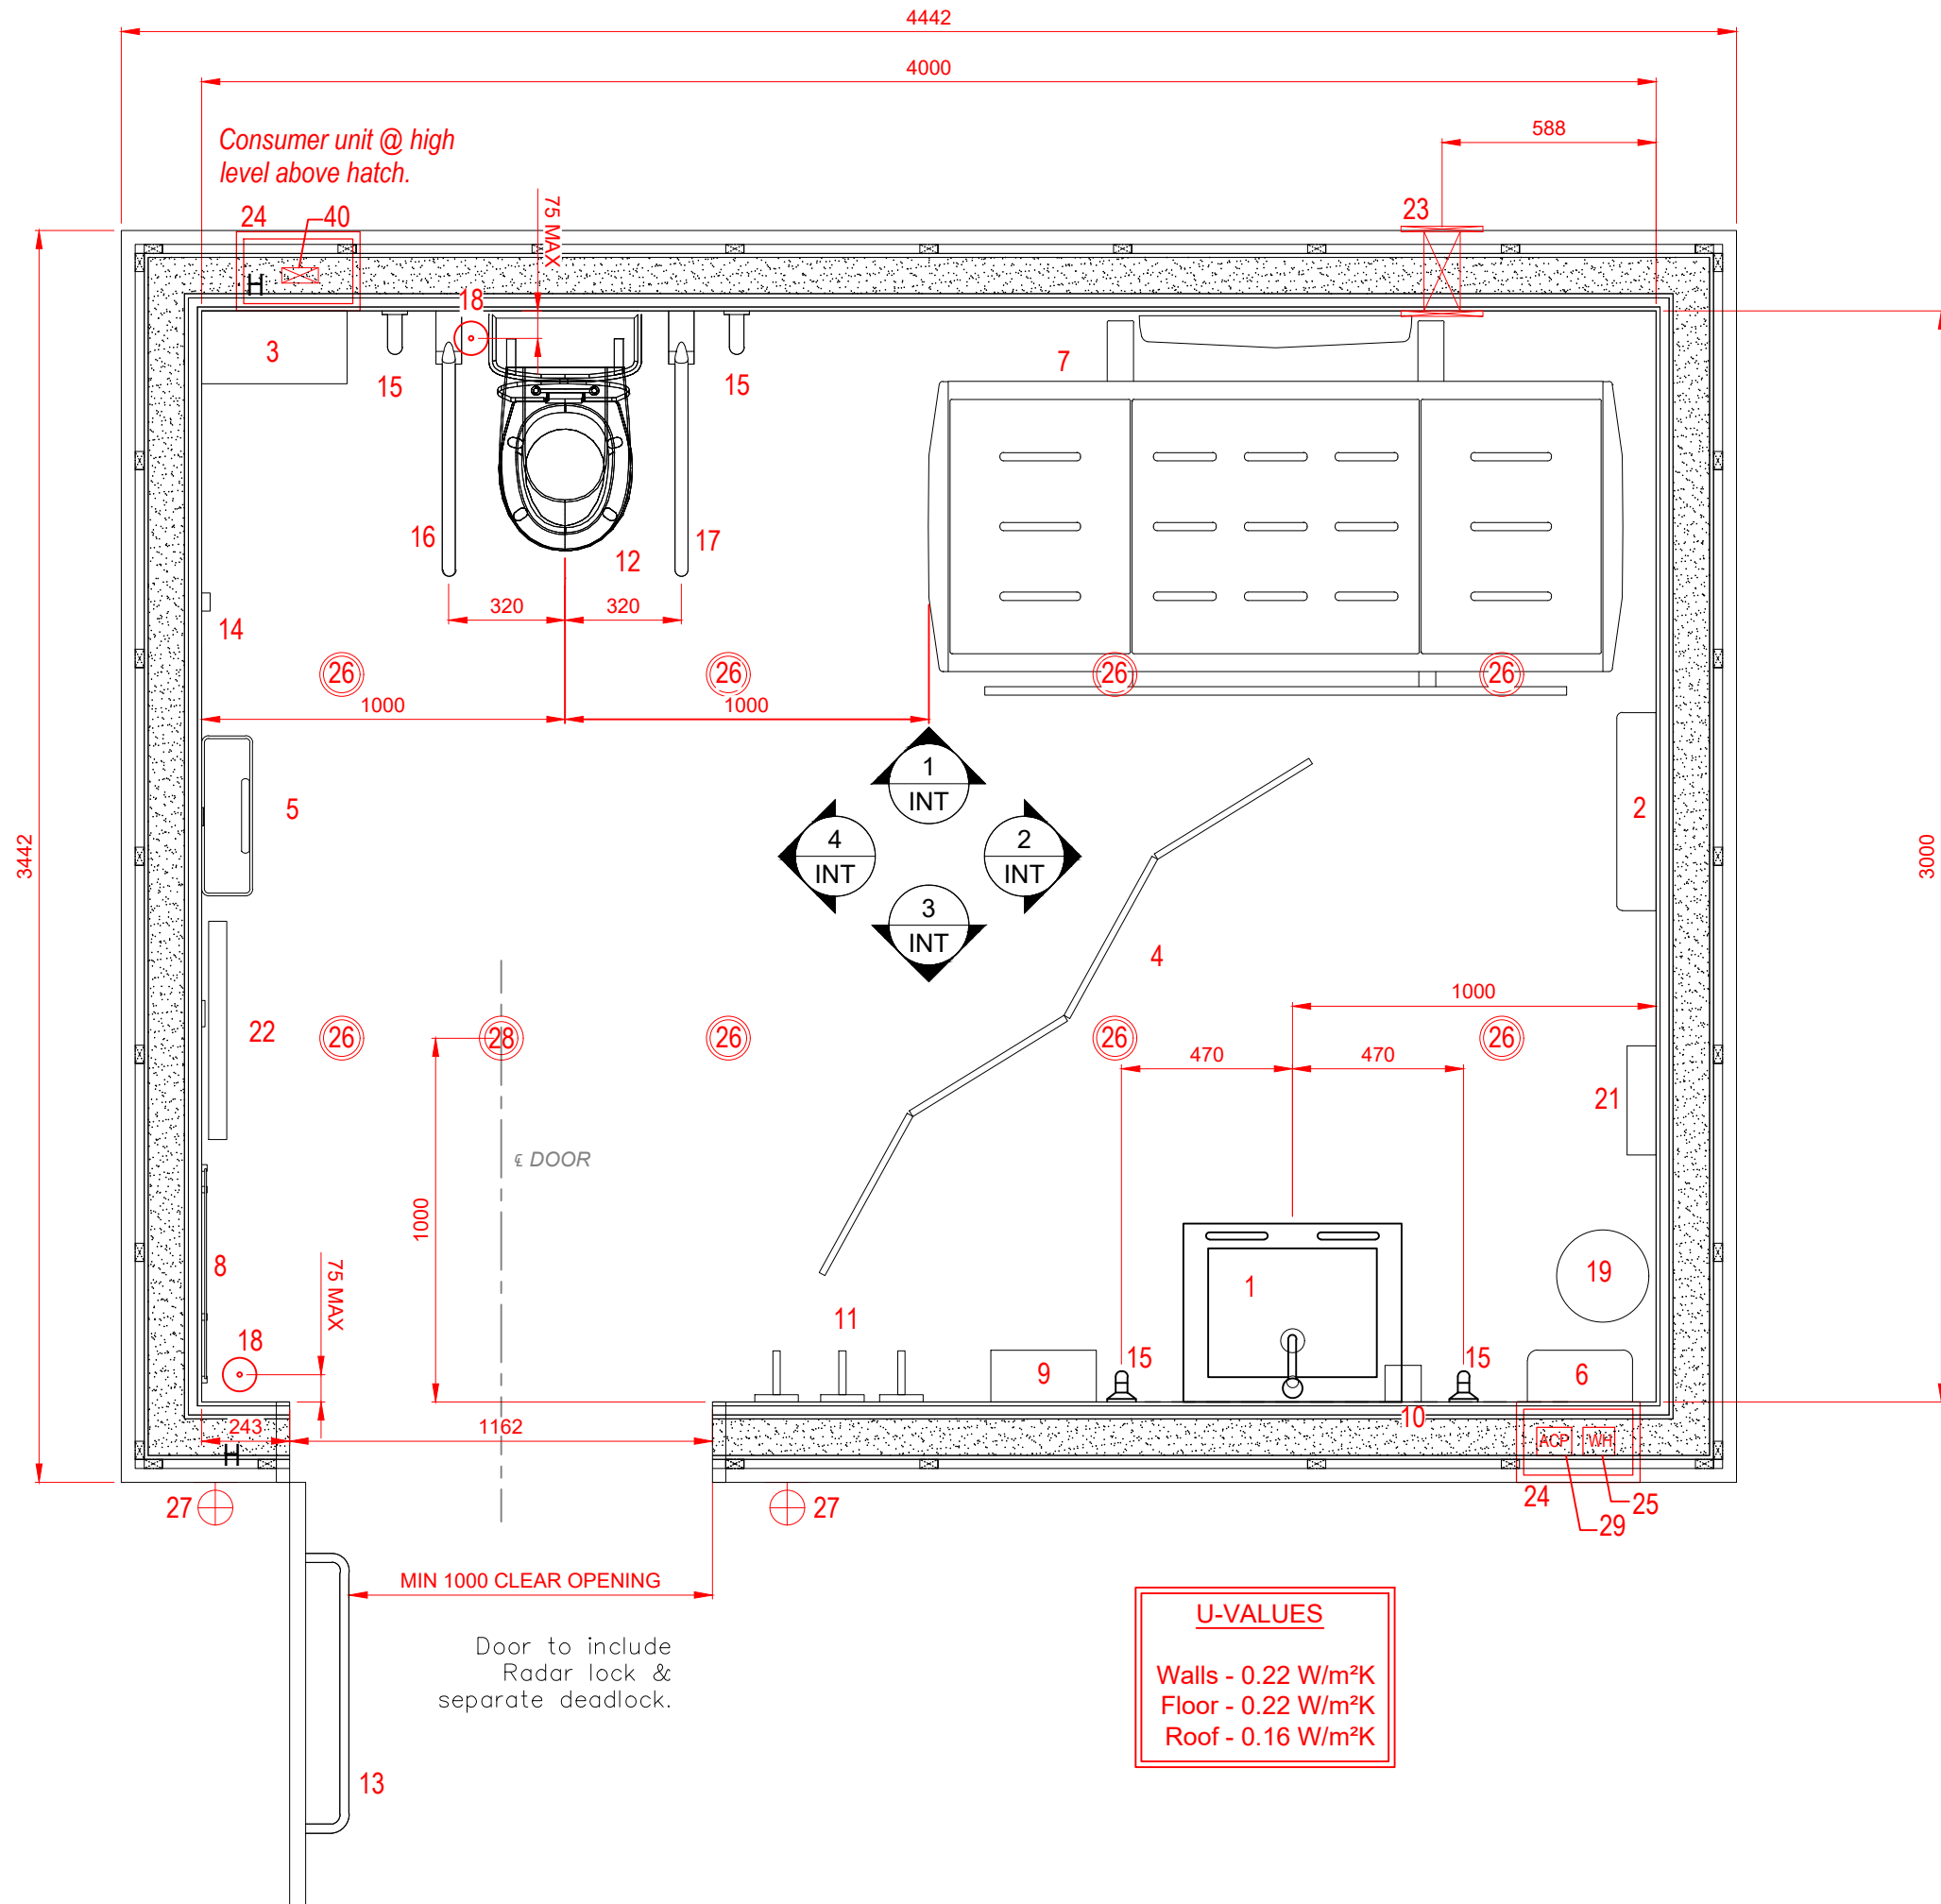

DO NOT SCALE FROM THIS DRAWING

© copyright: all rights reserved. This drawing must not be reproduced or be scaled.

PLEASE NOTE :
All dimensions are in millimetres unless stated otherwise
All drawings in 1st Angle Projection unless stated otherwise

#	Item	Supplied by
1	Select height adjustable wash basin with overflow	Innova
2	Wall-mounted wide paper roll dispenser	Innova
3	950 high shelf for Colostomy Bags	Innova
4	Mobile privacy screen	Innova
5	Large sanitary disposal Unit	Others
6	Hand Towel Dispenser	Others
7	Mobile changing bench	Innova
8	Full Height Mirror	Innova
9	Hand Dryer	Others
10	Soap dispenser	Others
11	Coat Hooks	Innova
12	Peninsular Toilet	Innova
13	Horizontal grab rail	Innova
14	Alarm Reset Button	Innova
15	Vertical grab rail	Innova
16	Drop down grab rail	Innova
17	Drop down grab rail w/ toilet roll holder	Innova
18	Alarm pull cord	Innova
19	General waste bin	Others
21	Consumables Cupboard	Innova
22	Electric Heating Panel	Innova
23	Extractor Fan (Silent 100 or similar)	Innova
24	Access Hatch (1 for water heater & ACP @ sink, 1 for water and electrics inlets)	Innova
25	Unventilated instant water heater (Zip Inline ES6 6kW)	Innova
26	Internal down lights	Innova
27	External up and down lights, on PIR sensors with IP44 rating. (Palin PIR Single Wall light or similar)	Innova
28	Internal PIR sensor with IP44 for internal down lights. (Palin PIR Single Wall Light or similar)	Innova
29	Alarm Control Panel	Innova
40	Electrical Junction Box	Innova

REV	DATE	DESCRIPTION OF REVISION	DRAWN	CHECK
C01	08.02.23	DOOR LOCATION AMENDED, CONSTRUCTION ISSUE	AC	WO
P01	09.12.22	APPROVAL ISSUE	AC	WO

Innova
Rofta House
Rudgate
Thorp Arch
Wetherby
LS23 7QA
T: 0845 034 1450
E: Enquiries@innova.uk.com

CLIENT **HARINGEY COUNCIL**

PROJECT TITLE **NEW RIVER SPORTS GROUND**

DRAWING TITLE **MODULAR POD TYPE 1 CHANGING PLACE LAYOUT**

Drawn by AC	Scale 1:20 @ A3	CONSTRUCTION
Date DEC '22	Drawing No 408087-DR-0001	Rev C01