



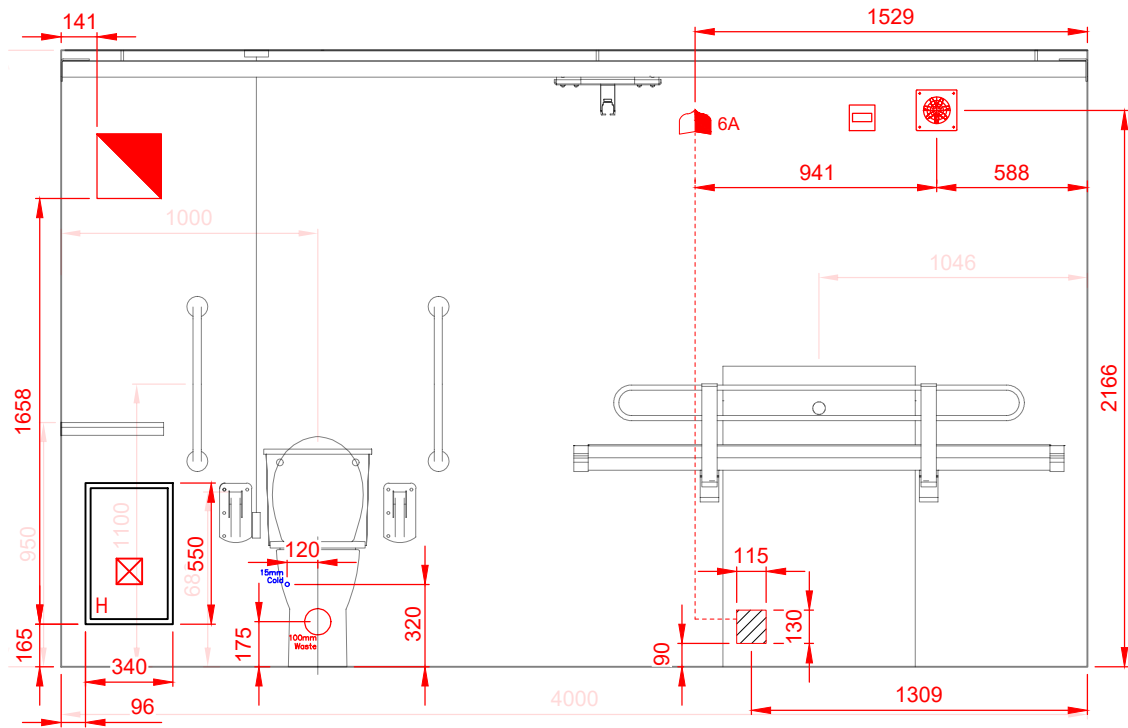


1 Services Elevation 1

Scale 1:30

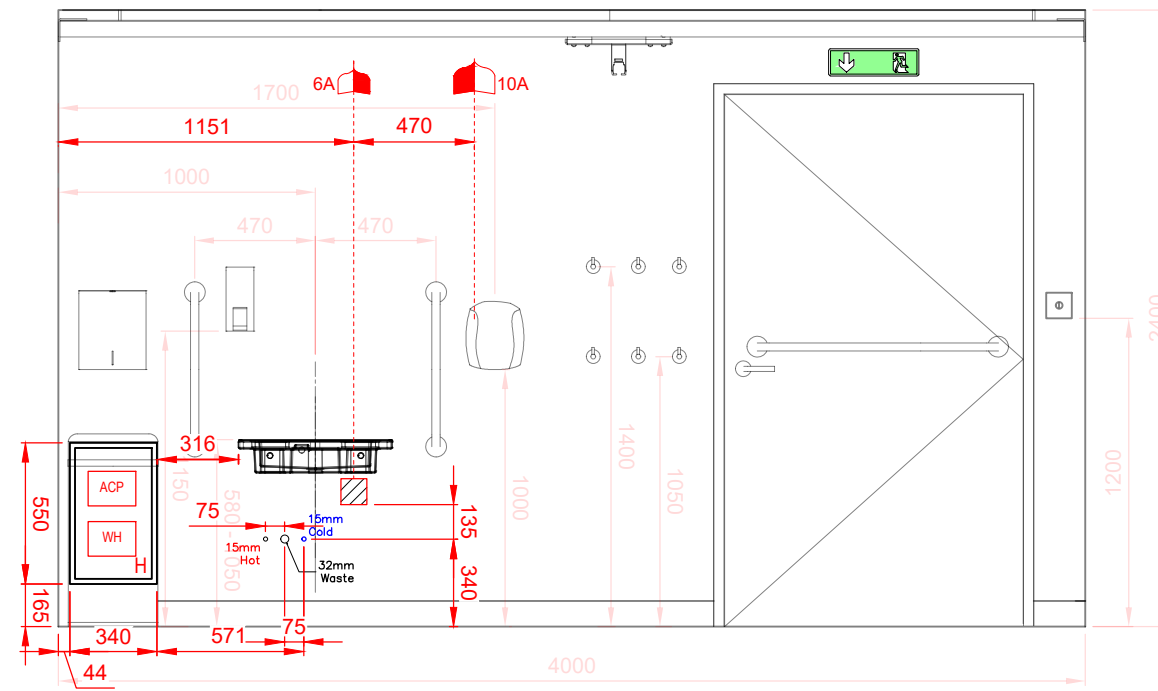


3 Services Elevation 3

Scale 1:30

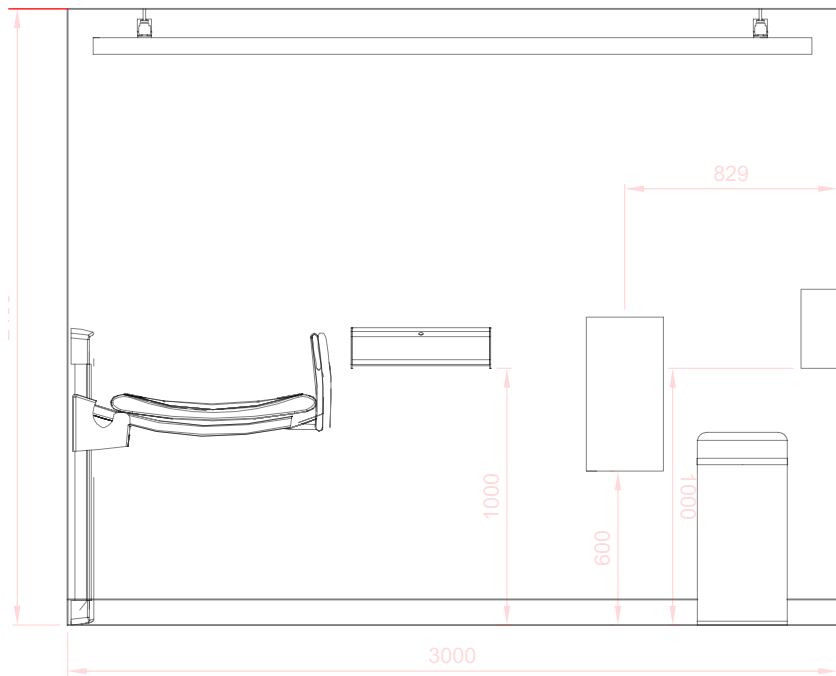

2 Services Elevation 2


Scale 1:30

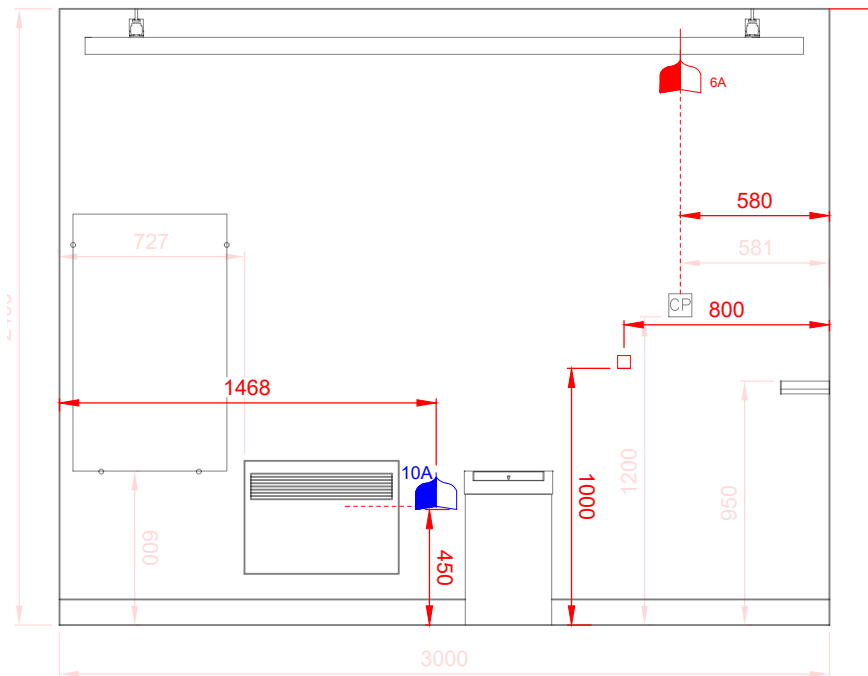

4 Services Elevation 4


Scale 1:30

KEY PLAN

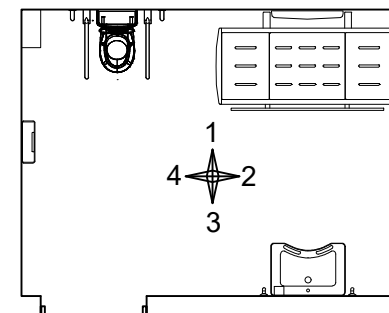

DO NOT SCALE FROM THIS DRAWING

© copyright: all rights reserved. This drawing must not be reproduced or be scaled.

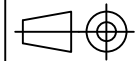

PLEASE NOTE :
All dimensions are in millimetres unless stated otherwise
All drawings in 1st Angle Projection unless stated otherwise

- Extractor Fan -(Silent 100 or similar)
- Electrical socket
- Fuse connection Unit
- Switched fuse spur with flex outlet
- 15mm cold water feed
- 15mm hot water feed
- Waste pipe
- Alarm Reset button
- Access Hatch (1 for water heater & ACP @ sink, 1 for water and electrics inlets)
- Unventilated instant water heater (Zip Inline ES6 6kW)
- Consumer Unit with RCD and IP rated for wetroom
- Alarm Control Panel
- Hoist Charging Point
- Fan Isolator Switch
- Emergency LED Exit Bulkhead Surface Mounted
- Electrical Junction Box

REV	DATE	DESCRIPTION OF REVISION	DRAWN	CHECK
C01	08.02.23	DOOR LOCATION AMENDED, CONSTRUCTION ISSUE	AC	WO
P01	09.12.22	APPROVAL ISSUE	AC	WO



Innova
Rofta House
Rudgate
Thorp Arch
Wetherby
LS23 7QA
T: 0845 034 1450
E: Enquiries@innova.uk.com

CLIENT	HARINGEY COUNCIL		
PROJECT TITLE	NEW RIVER SPORTS GROUND		
DRAWING TITLE	MODULAR POD TYPE 1 SERVICES ELEVATIONS		
Drawn by	Scale	CONSTRUCTION	
AC	1:30 @ A3		
Date	Drawing No	Rev	
DEC '22	408087-DR-0004	C01	