



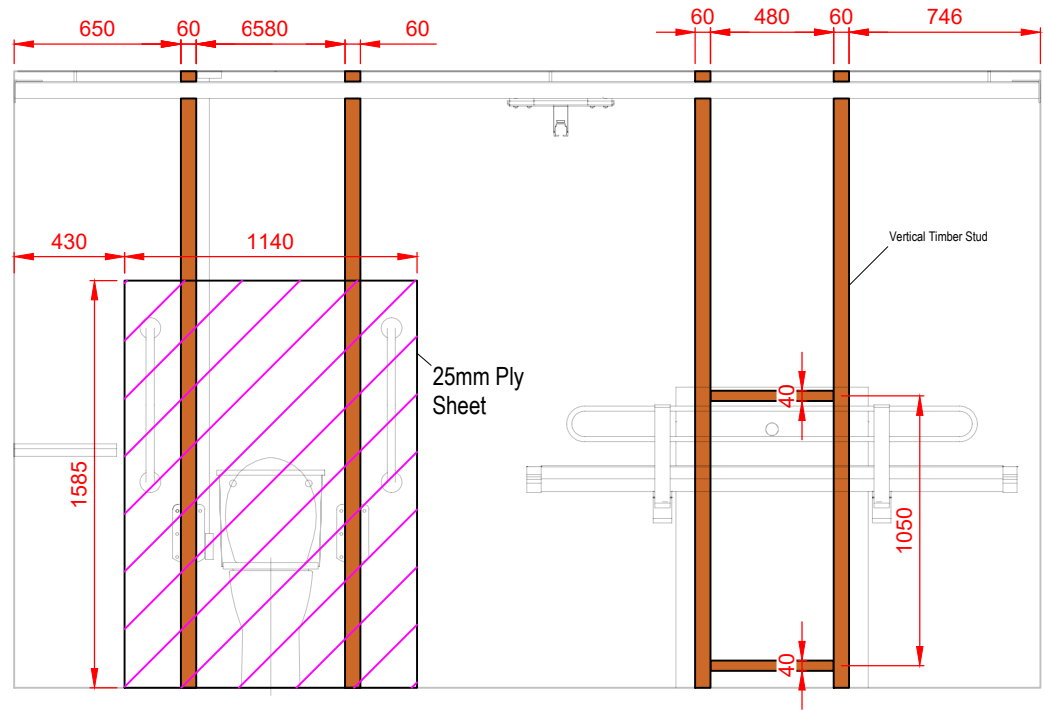


1 Pattress Elevation 1

Scale 1:30

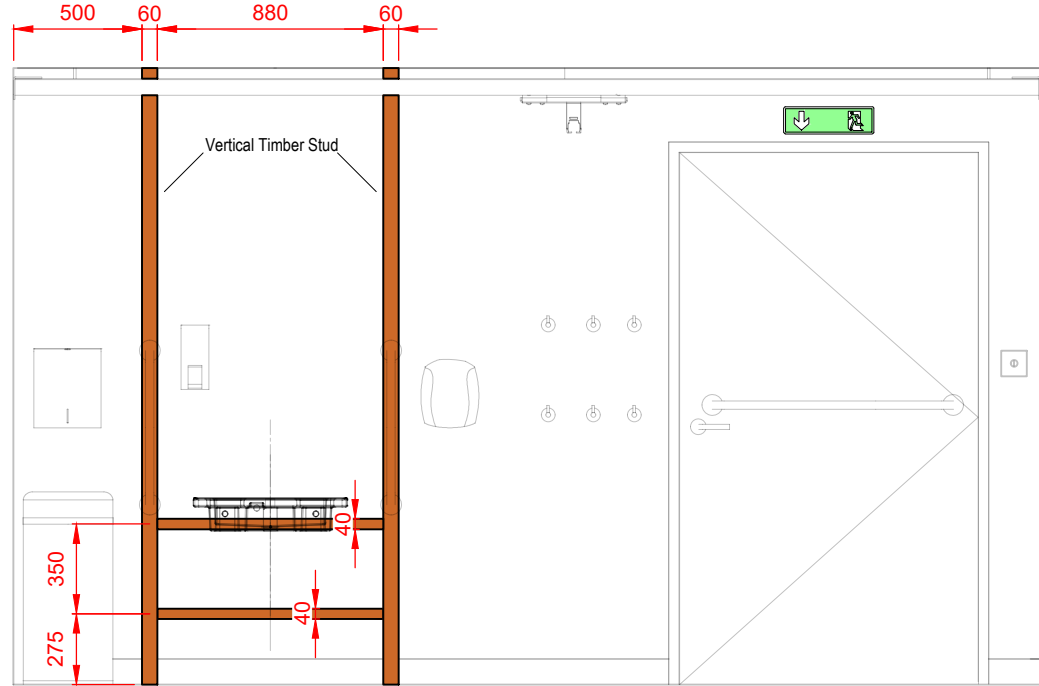


3 Pattress Elevation 3

Scale 1:30

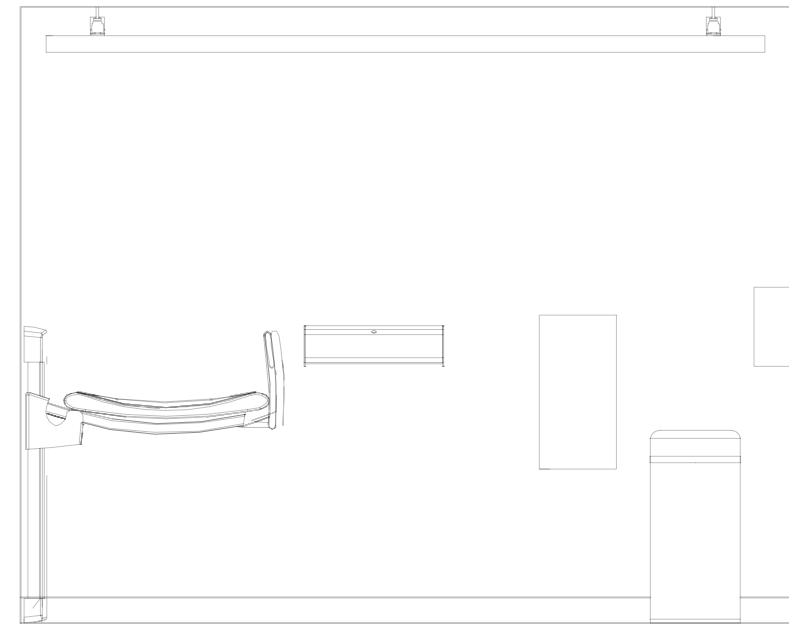

2 Pattress Elevation 2


Scale 1:30

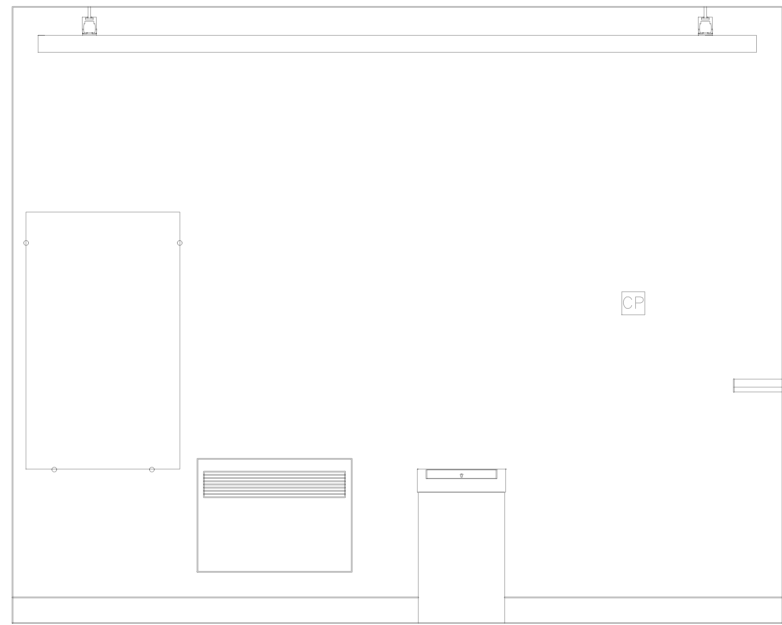

4 Pattress Elevation 4


Scale 1:30

KEY PLAN

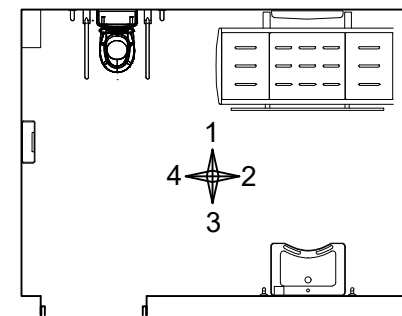

DO NOT SCALE FROM THIS DRAWING

© copyright: all rights reserved. This drawing must not be reproduced or be scaled.

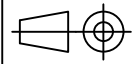

PLEASE NOTE :
All dimensions are in millimetres unless stated otherwise
All drawings in 1st Angle Projection unless stated otherwise

REV	DATE	DESCRIPTION OF REVISION	DRAWN	CHECK
C01	08.02.23	DOOR LOCATION AMENDED, CONSTRUCTION ISSUE	AC	WO
P01	09.12.22	APPROVAL ISSUE	AC	WO



Innova
Rofa House
Rudgate
Thorp Arch
Wetherby
LS23 7QA
T: 0845 034 1450
E: Enquiries@innova.uk.com

CLIENT		HARINGEY COUNCIL	
PROJECT TITLE			
NEW RIVER SPORTS GROUND			
DRAWING TITLE			
MODULAR POD TYPE 1 PATTRESS ELEVATIONS			
Drawn by AC		Scale 1:30 @ A3	
		CONSTRUCTION	
Date		Drawing No	
DEC '22		408087-DR-0005	
		Rev	
		C01	