


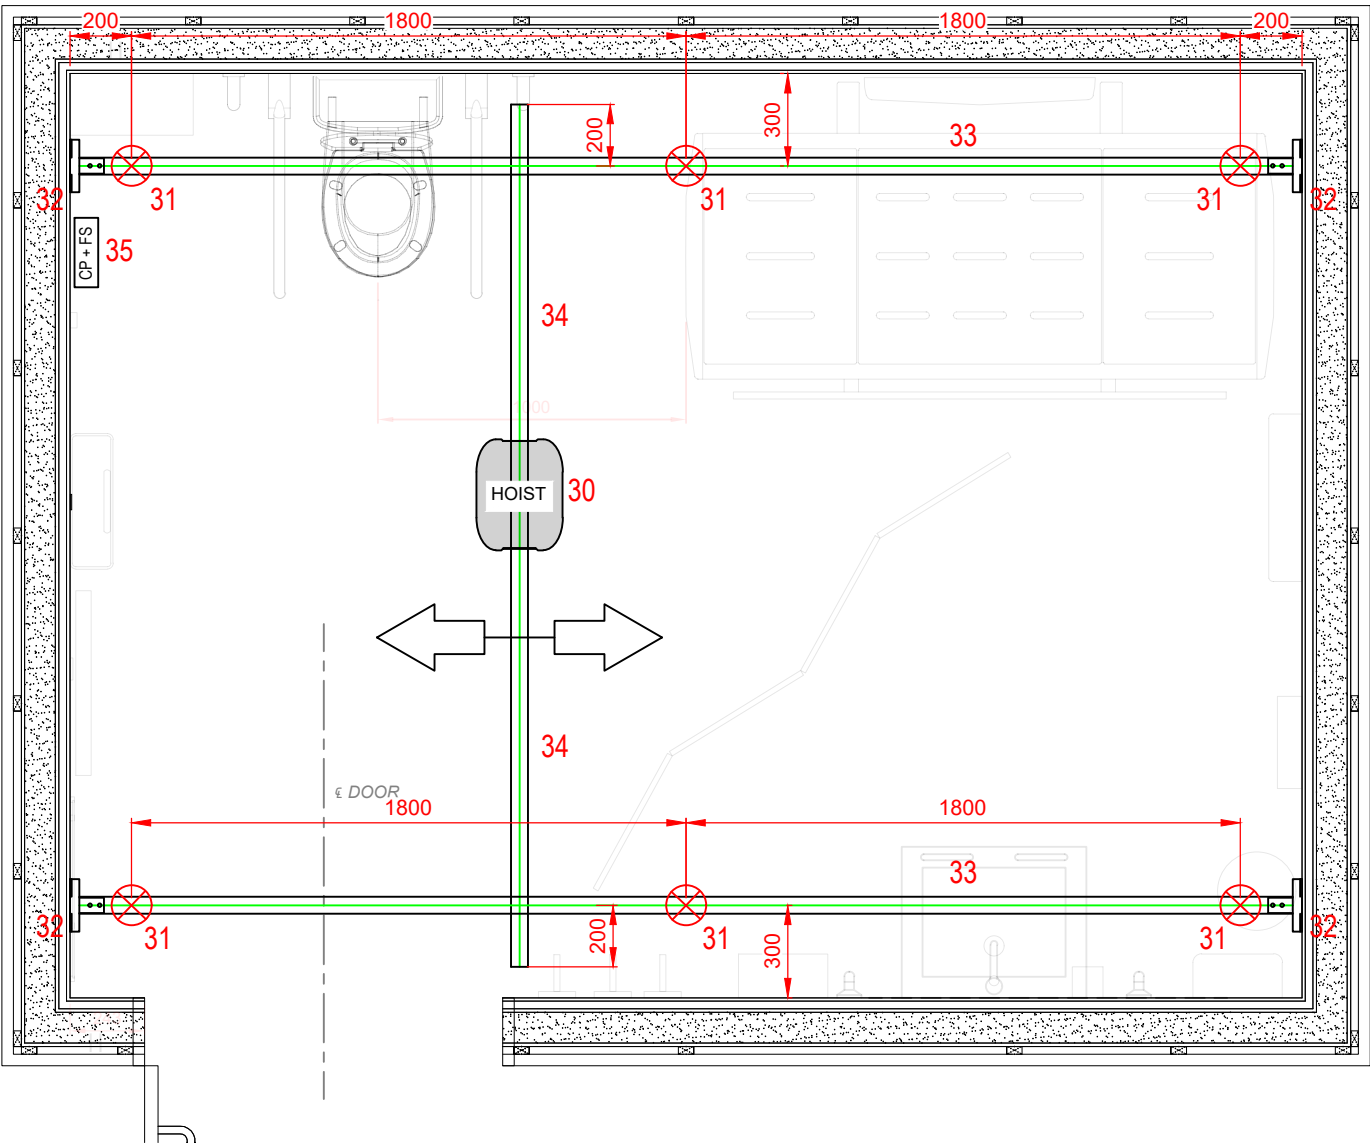


Key

#	Item	Supplied by
30	AirRise 200kg hoist unit	Innova
31	Track ceiling fixing	Innova
32	Wall bracket	Innova
33	AirGlide 360 - 65mm hoist track	Innova
34	AirGlide 360 - 65mm traverse rail	Innova
35	Charging point & fuse spur	Innova

DO NOT SCALE FROM THIS DRAWING

© copyright: all rights reserved. This drawing must not be reproduced or be scaled.

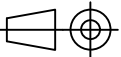

PLEASE NOTE :
All dimensions are in millimetres unless stated otherwise
All drawings in 1st Angle Projection unless stated otherwise

REV	DATE	DESCRIPTION OF REVISION	DRAWN	CHECK
C01	08.02.23	DOOR LOCATION AMENDED, CONSTRUCTION ISSUE	AC	WO
P01	09.12.22	APPROVAL ISSUE	AC	WO



Innova
Rofta House
Rudgate
Thorp Arch
Wetherby
LS23 7QA
T: 0845 034 1450
E: Enquiries@innova.uk.com

CLIENT HARINGEY COUNCIL

PROJECT TITLE
NEW RIVER
SPORTS GROUND

DRAWING TITLE
MODULAR POD TYPE 1
HOIST LAYOUT

Drawn by AC	Scale 1:25 @ A3	CONSTRUCTION
Date DEC '22	Drawing No 408087-DR-0002	Rev C01