



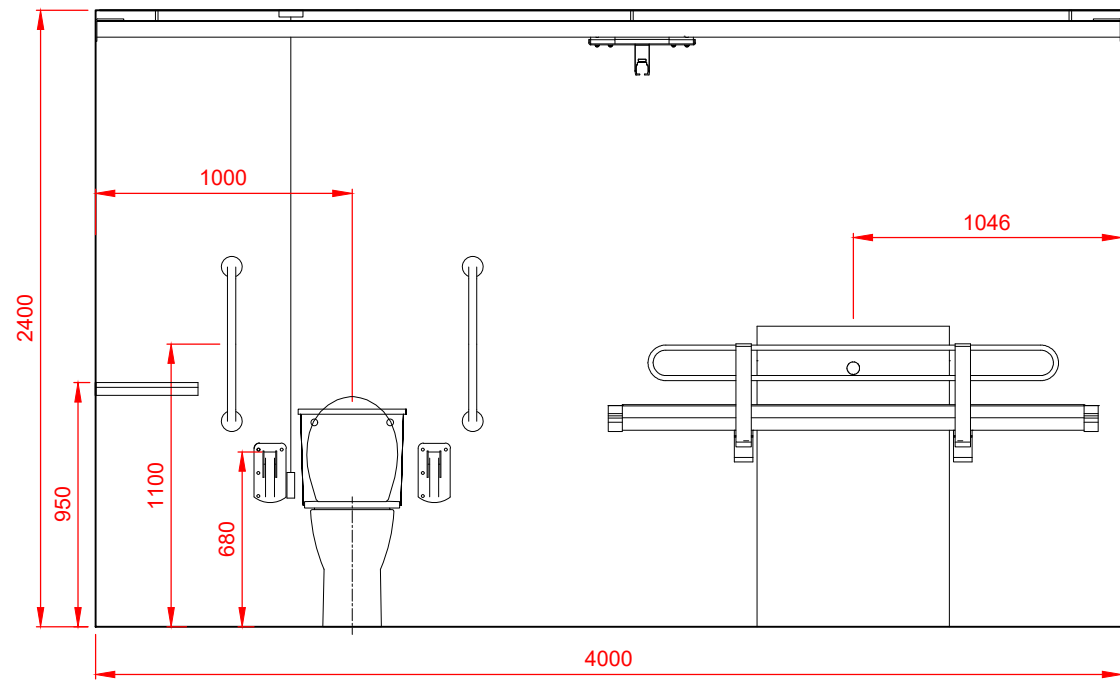


1 Internal Elevation 1

Scale 1:30

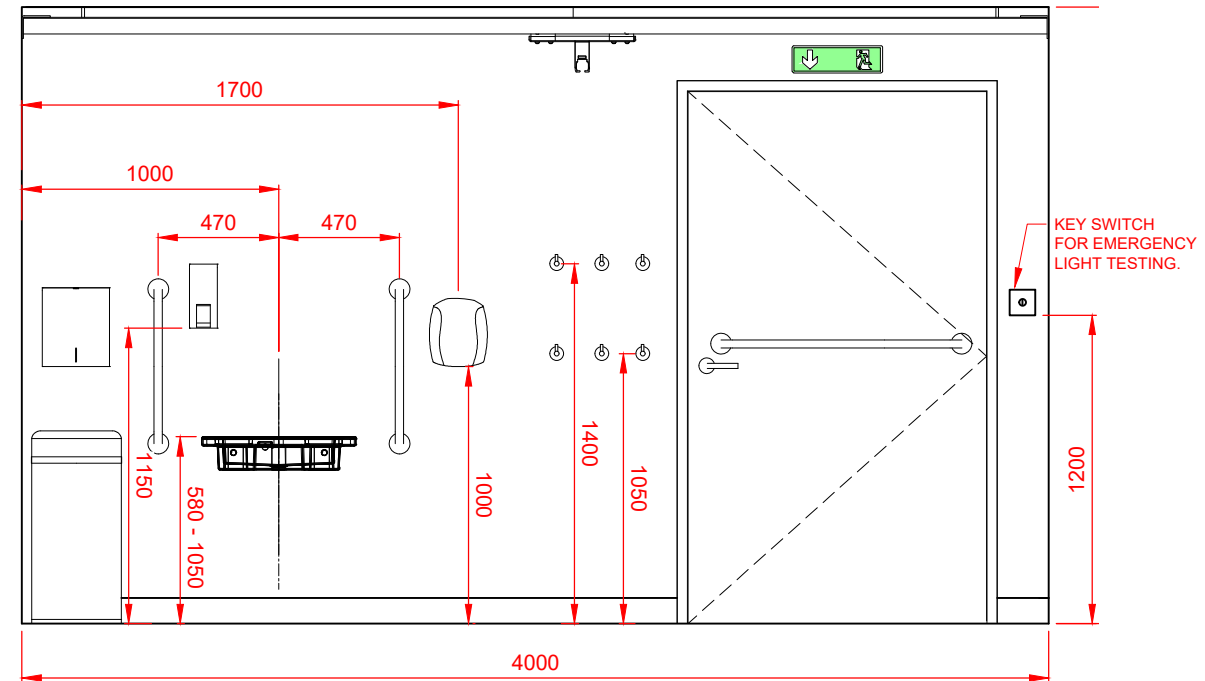


3 Internal Elevation 3

Scale 1:30

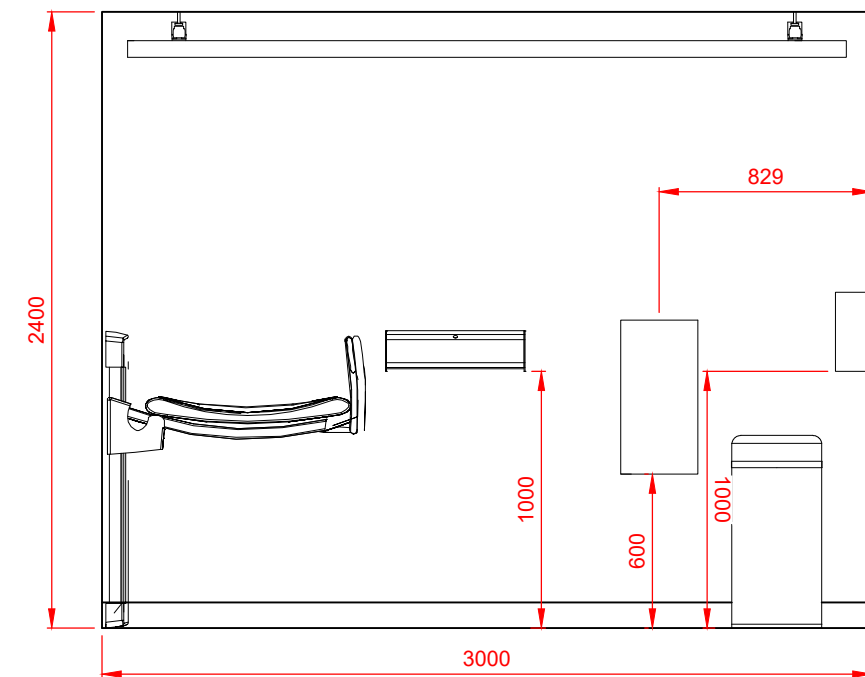

2 Internal Elevation 2

Scale 1:30

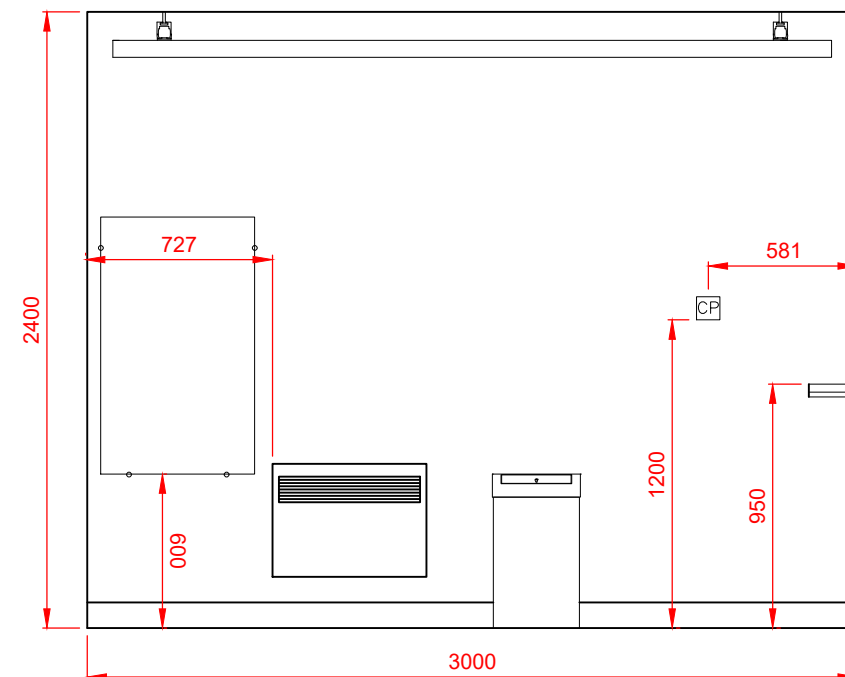


4 Internal Elevation 4

Scale 1:30


DO NOT SCALE FROM THIS DRAWING

© copyright: all rights reserved. This drawing must not be reproduced or be scaled.

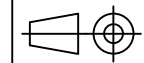

PLEASE NOTE :
All dimensions are in millimetres unless stated otherwise
All drawings in 1st Angle Projection unless stated otherwise

KEY PLAN

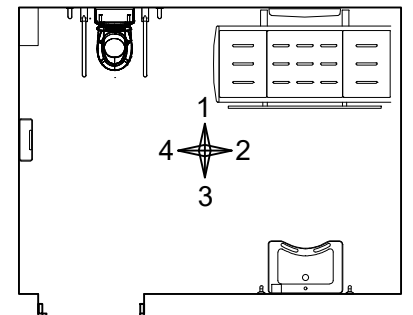

REV	DATE	DESCRIPTION OF REVISION	DRAWN	CHECK
C01	08.02.23	DOOR LOCATION AMENDED, CONSTRUCTION ISSUE	AC	WO
P01	09.12.22	APPROVAL ISSUE	AC	WO



Innova
Rofta House
Rudgate
Thorp Arch
Wetherby
LS23 7QA
T: 0845 034 1450
E: Enquiries@innova.uk.com

CLIENT HARINGEY COUNCIL

PROJECT TITLE
NEW RIVER
SPORTS GROUND

DRAWING TITLE
MODULAR POD TYPE 1
INTERNAL ELEVATIONS

Drawn by AC	Scale 1:30 @ A3	CONSTRUCTION
Date DEC '22	Drawing No 408087-DR-0003	Rev C01