



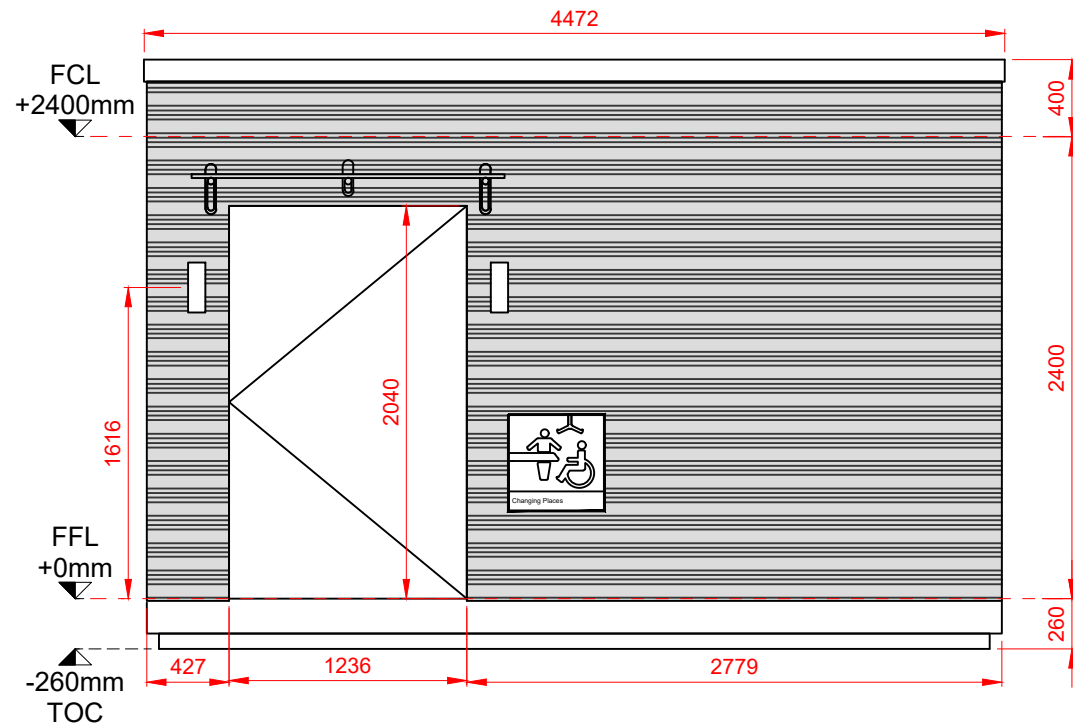


1 External Elevation 1

Scale 1:40

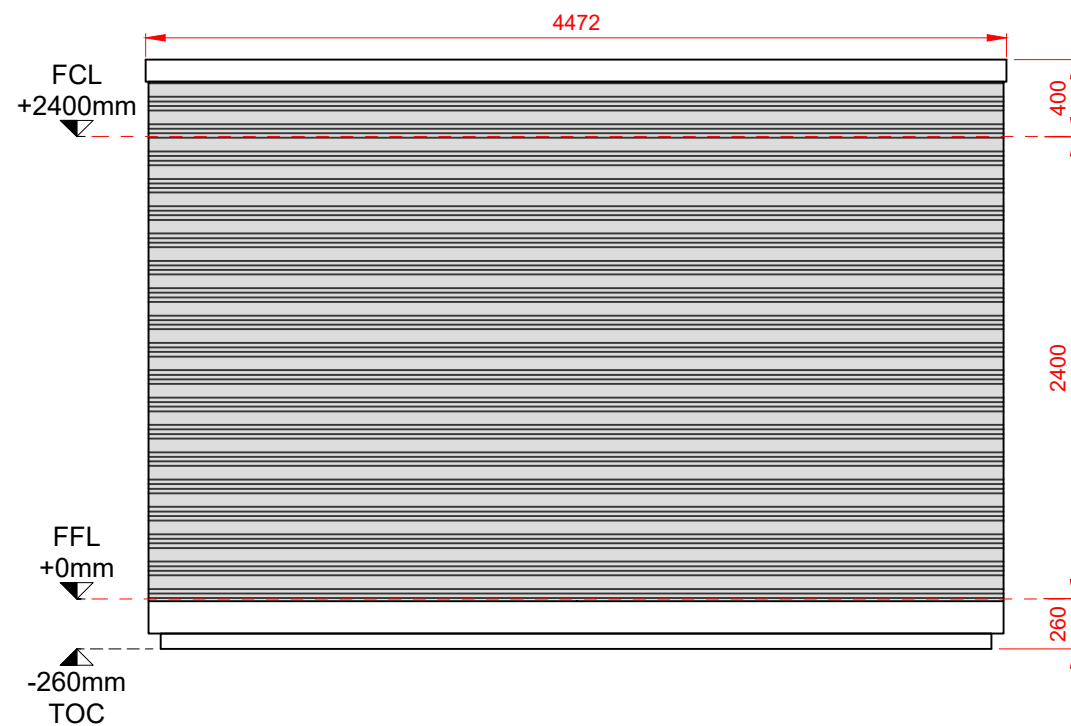


3 External Elevation 3

Scale 1:40

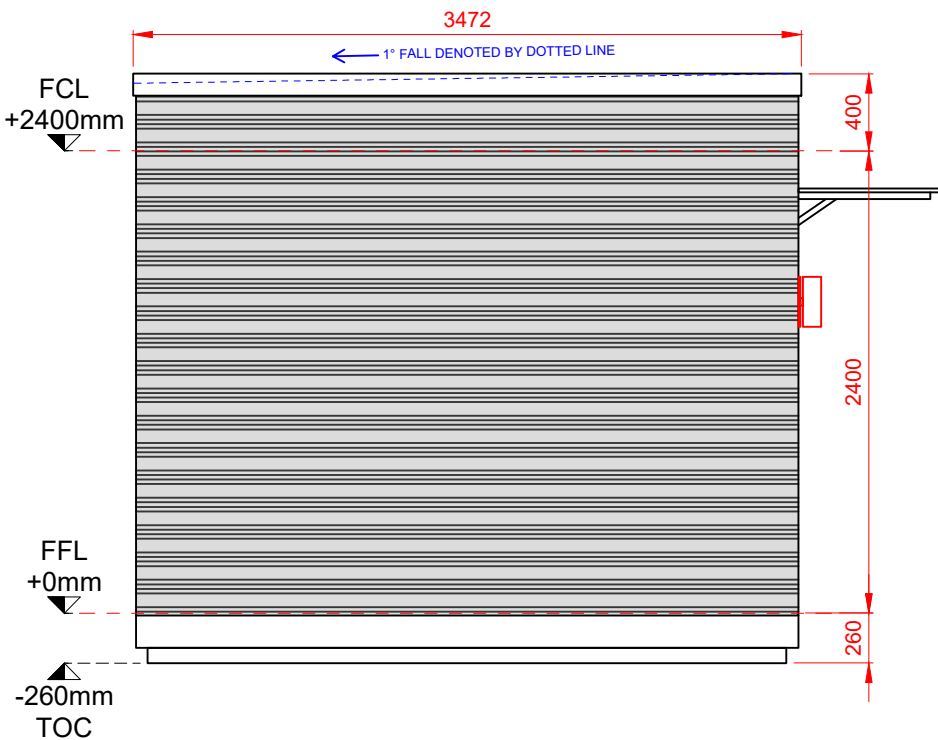

2 External Elevation 2

Scale 1:40

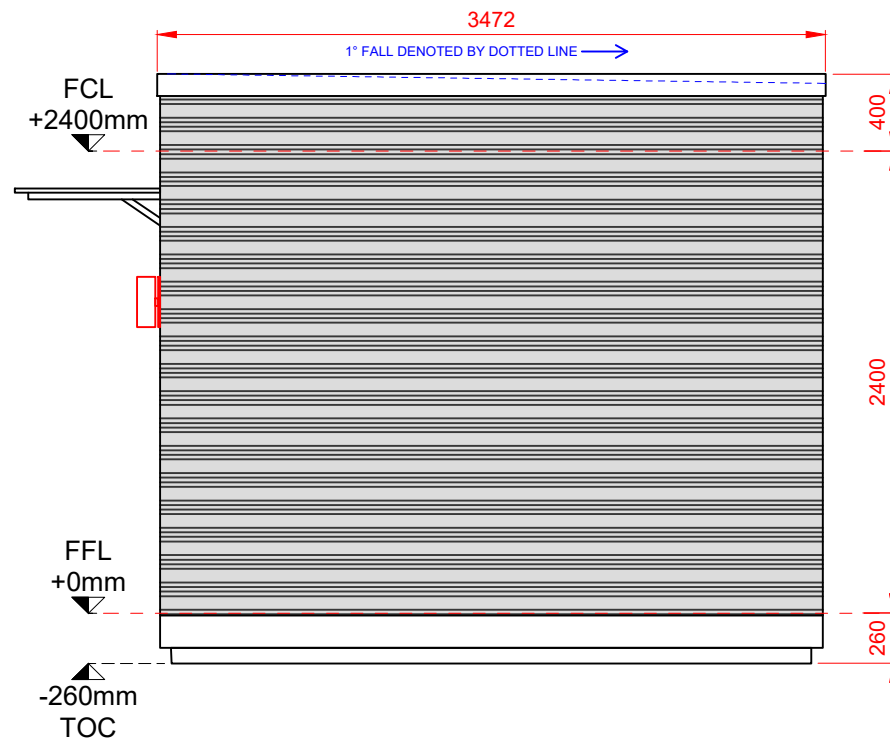


4 External Elevation 4

Scale 1:40

NOTE - EXTERNAL
DIMENSIONS TBC.


DO NOT SCALE FROM THIS DRAWING

© copyright: all rights reserved. This drawing must not be reproduced or be scaled.

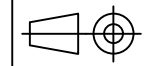

PLEASE NOTE :
All dimensions are in millimetres unless stated otherwise
All drawings in 1st Angle Projection unless stated otherwise

KEY PLAN

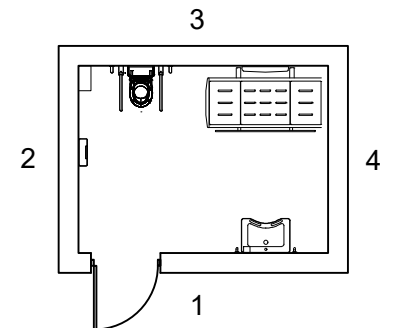

CLIENT APPROVAL

Please tick **one** box to indicate stage of approval.

- ☐ Category A - Approved with no comments.
☐ Category B - Approved with minor comments.
☐ Category C - Rejected.

Any comments from the client to be issued back to Innova as part of the standard approval process, via an email or PDF markup.

Client signature :

Date :

REV	DATE	DESCRIPTION OF REVISION	DRAWN	CHECK
C01	08.02.23	DOOR LOCATION AMENDED, CONSTRUCTION ISSUE	AC	WO
P01	09.12.22	APPROVAL ISSUE	AC	WO



Innova
Rofta House
Rudgate
Thorp Arch
Wetherby
LS23 7QA
T: 0845 034 1450
E: Enquiries@innova.uk.com

CLIENT HARINGEY COUNCIL

PROJECT TITLE
NEW RIVER
SPORTS GROUND

DRAWING TITLE
MODULAR POD TYPE 1
EXTERNAL ELEVATIONS

Drawn by AC	Scale 1:40 @ A3	CONSTRUCTION
Date DEC '22	Drawing No 408087-DR-0006	Rev C01