




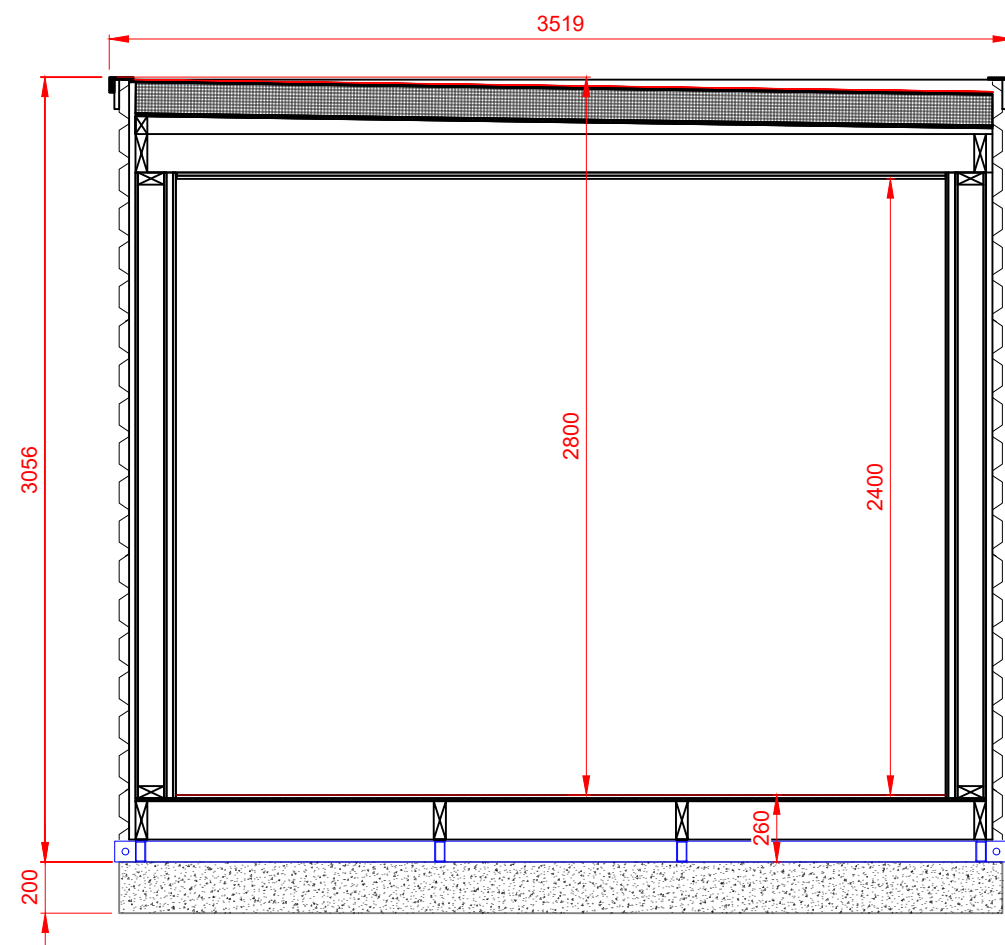


Scale 1:30

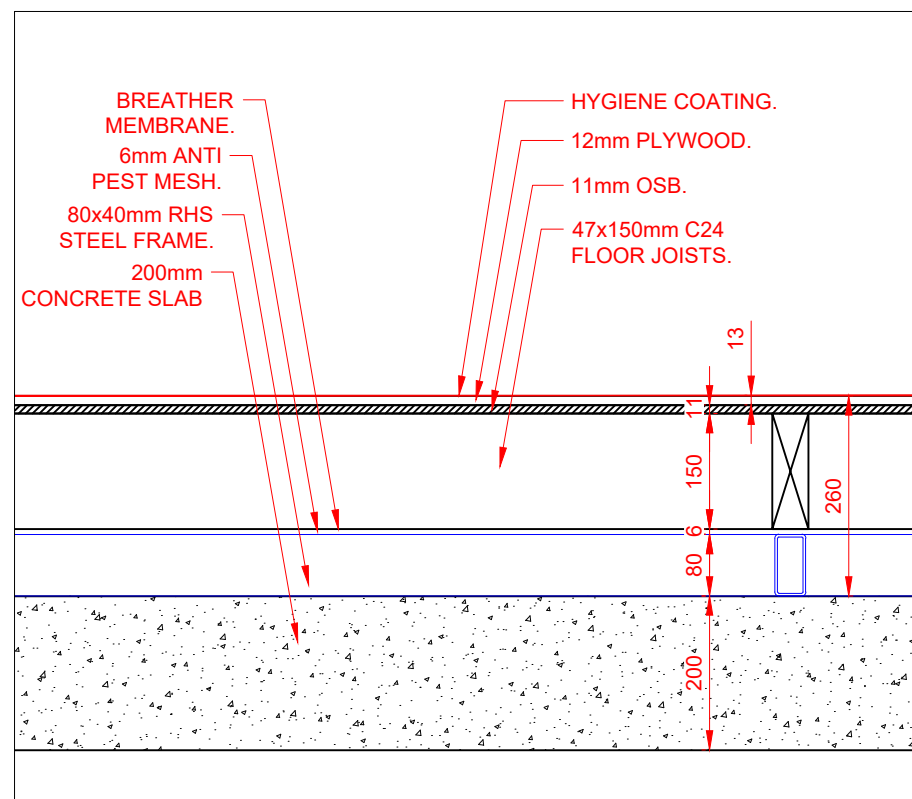

Scale 1:5

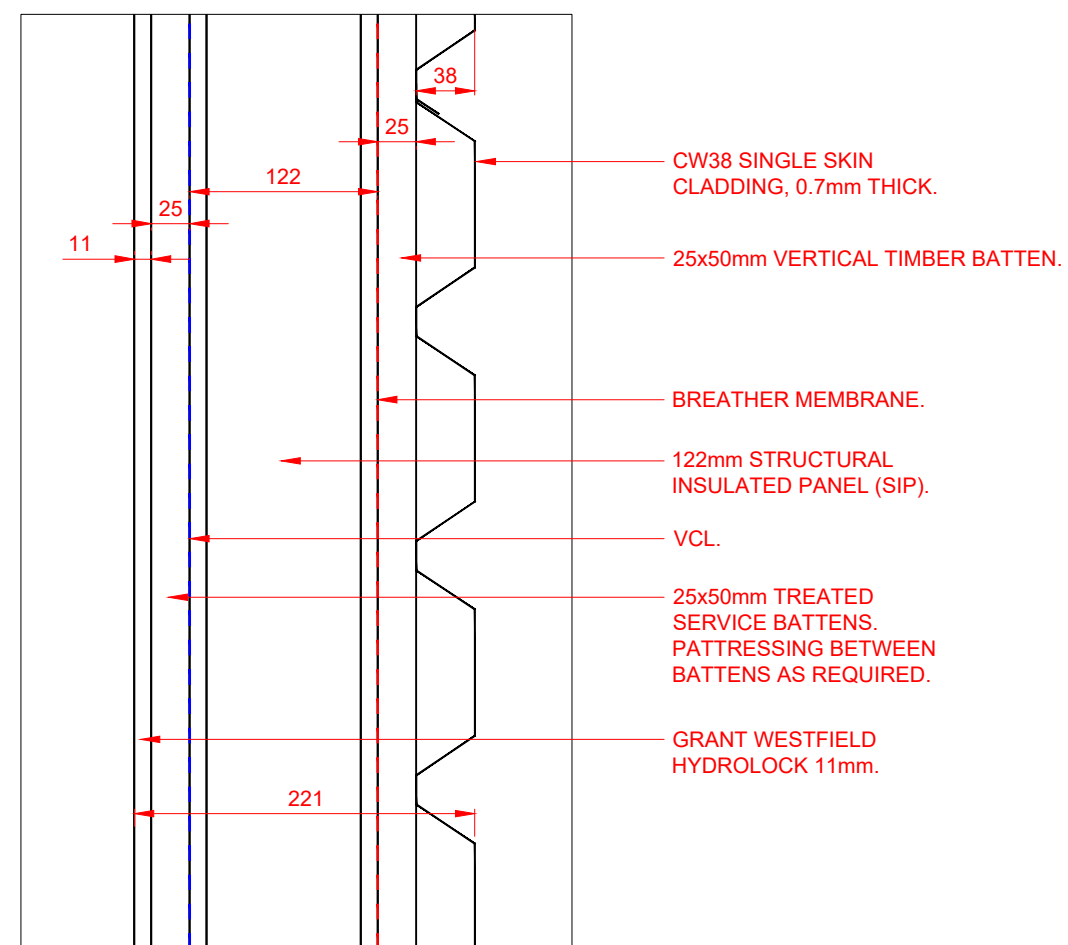


Scale 1:5

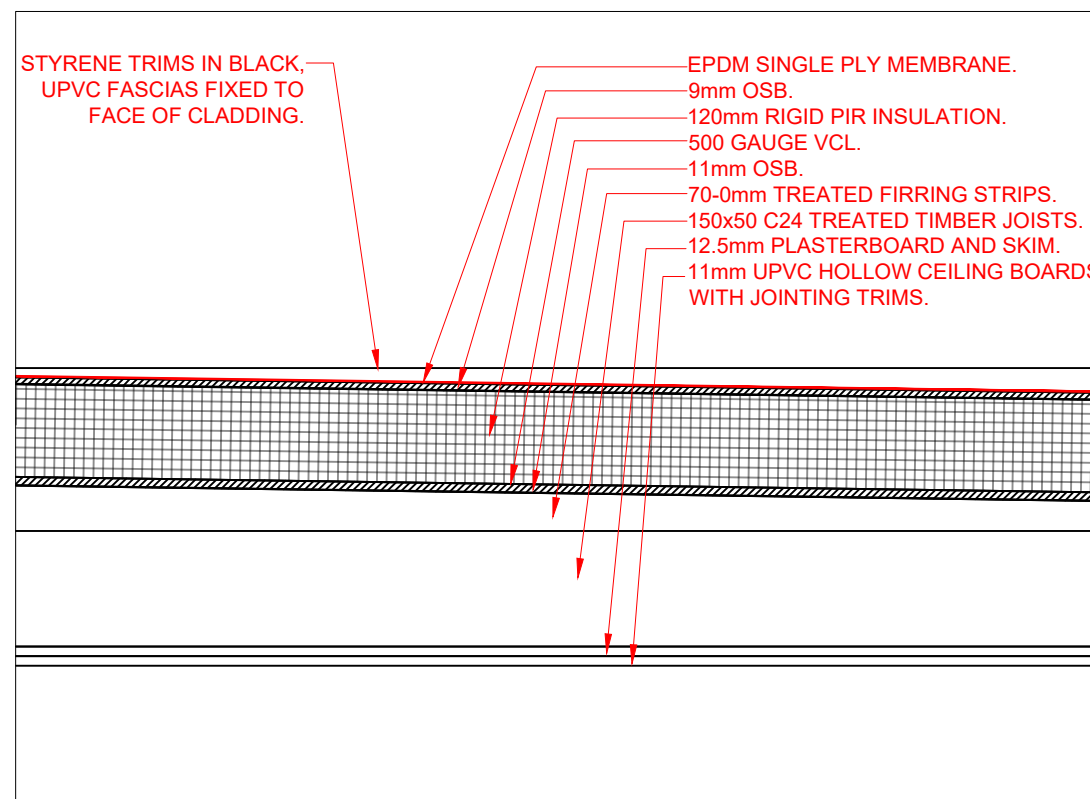

Scale 1:5

DO NOT SCALE FROM THIS DRAWING

© copyright: all rights reserved. This drawing must not be reproduced or be scaled.

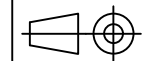

PLEASE NOTE :
All dimensions are in millimetres unless stated otherwise
All drawings in 1st Angle Projection unless stated otherwise

CLIENT APPROVAL

Please tick **one** box to indicate stage of approval.

- ☐ Category A - Approved with no comments.
 - ☐ Category B - Approved with minor comments.
 - ☐ Category C - Rejected.

Any comments from the client to be issued back to Innova as part of the standard approval process, via an email or PDF markup.

Client signature :

Date :

C01	08.02.23	CONSTRUCTION ISSUE	AC	WO
P01	04.01.23	APPROVAL ISSUE	AC	WO
REV	DATE	DESCRIPTION OF REVISION	DRAWN	CHECK



Innova
Unit 700
Thorp Arch Trading Estate
Thorp Arch
Wetherby
LS23 7BJ

T: 0845 034 1450
E: Enquiries@innova.uk.com

CLIENT **HARINGEY COUNCIL**

PROJECT
TITLE

NEW RIVER
SPORTS GROUND

DRAWING TITLE	TYPE 1 - VERTICAL SECTION & BUILDUP DETAILS.
------------------	---

Drawn by AC	Scale 1:20 @ A3	CONSTRUCTION	
Date JAN '23	Drawing No 408087-DR-0008		Rev C01