

4.0 2020 COMPREHENSIVE SCHEME

4.2 2020 PRE APPLICATION SCHEME



PROPOSED LANDSCAPE PLAN



AERIAL VIEW OF PROPOSAL WITH POTENTIAL FUTURE MASTERPLAN



GROUND FLOOR PLAN

4.0 2020 COMPREHENSIVE SCHEME

4.2 2020 PRE APPLICATION SCHEME




FIRST FLOOR




2ND FLOOR

4.0 2020 COMPREHENSIVE SCHEME

4.2 2020 PRE APPLICATION SCHEME

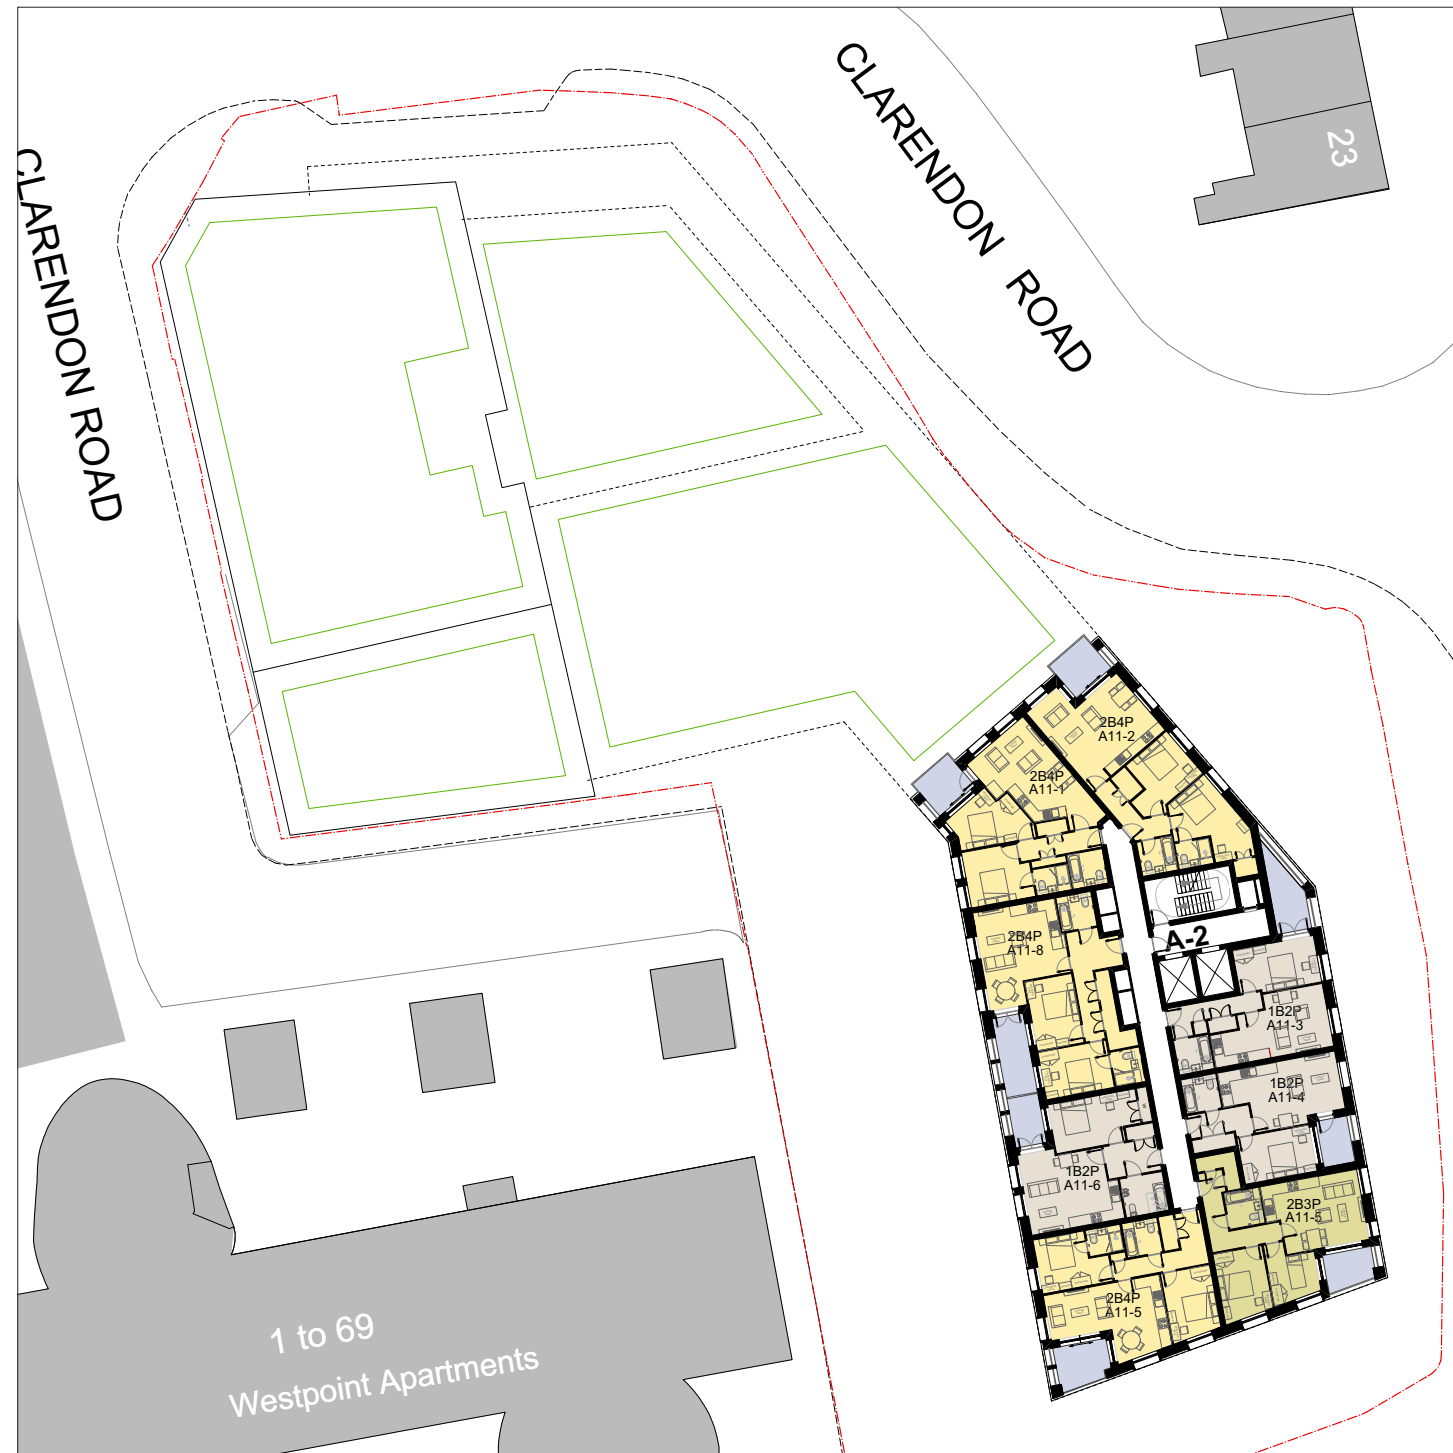


11TH FLOOR

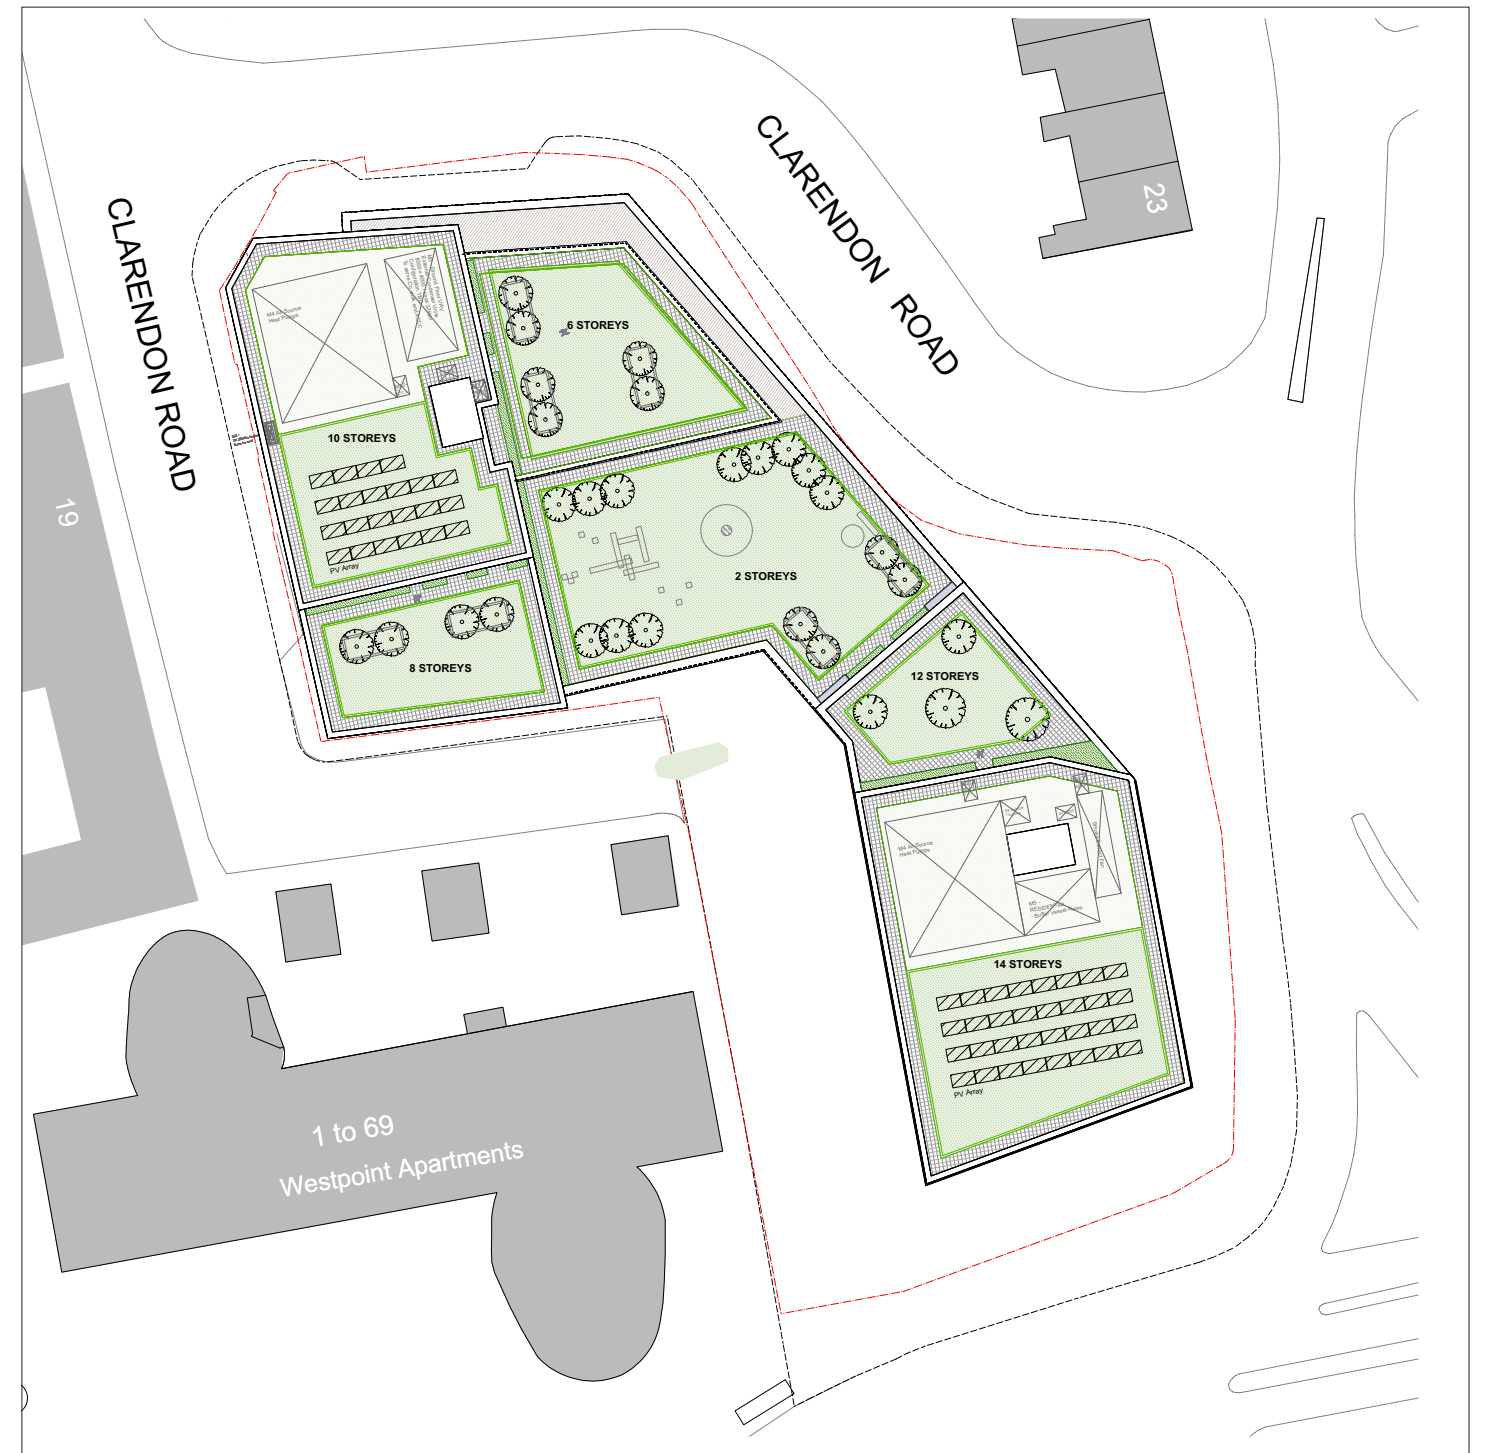

ROOF PLAN

4.0 2020 COMPREHENSIVE SCHEME

4.3 2020 PRE APPLICATION SCHEME - VIEWS

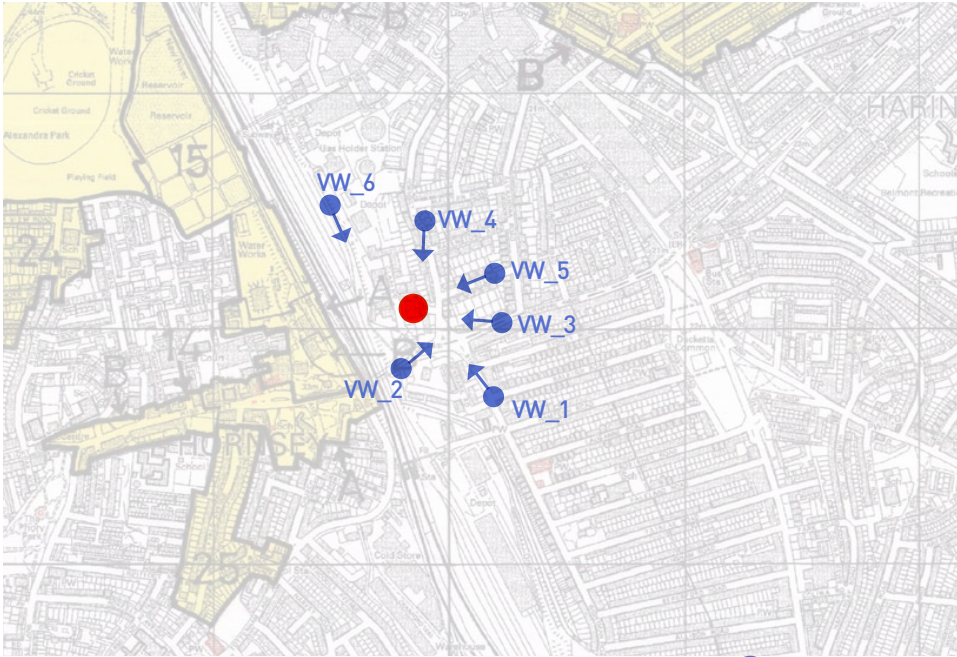

AGREED VIEWS



VIEW 1 EXISTING



VIEW 1 - PROPOSED From WightamRd looking north



VIEW 2 EXISTING



VIEW 2 - PROPOSED From Turnpike lane looking East



VIEW 3 EXISTING



VIEW 3 - PROPOSED From Turnpike lane looking West