rev.	date	amendment

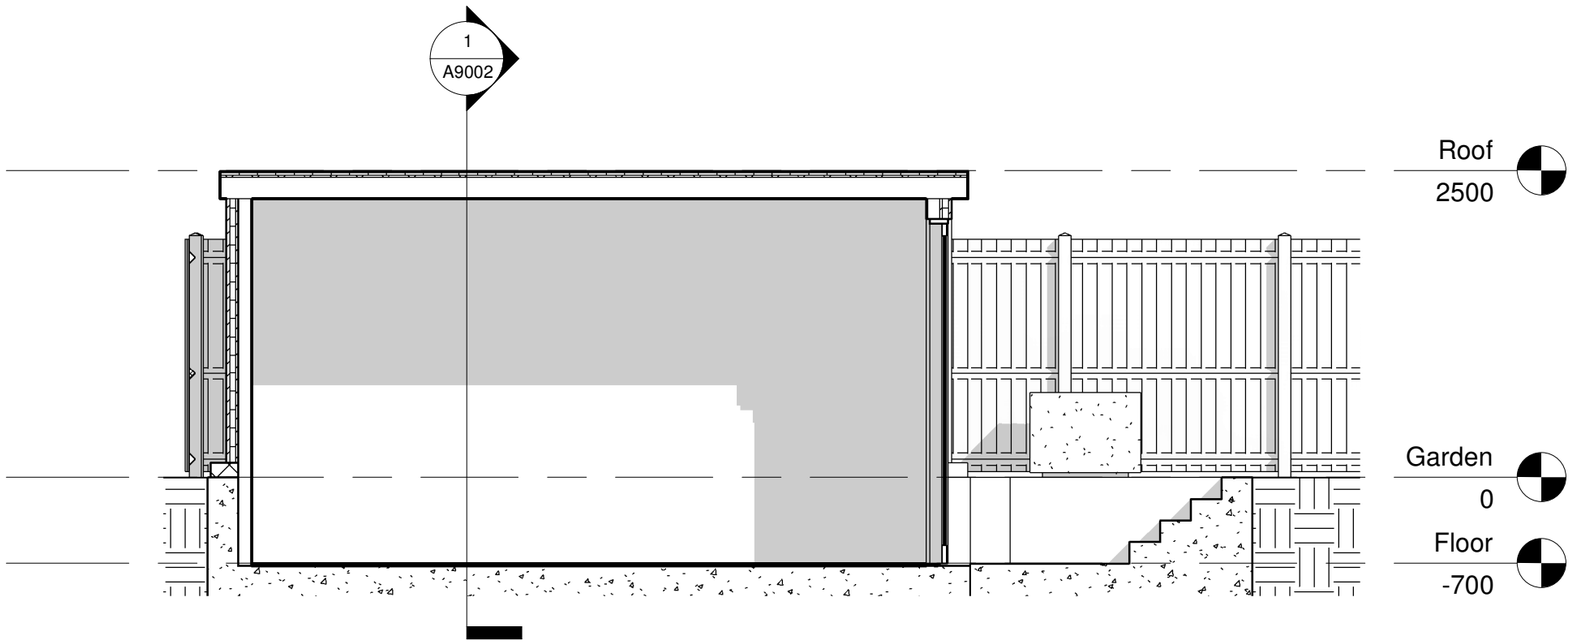

2 Section 2

1 : 50

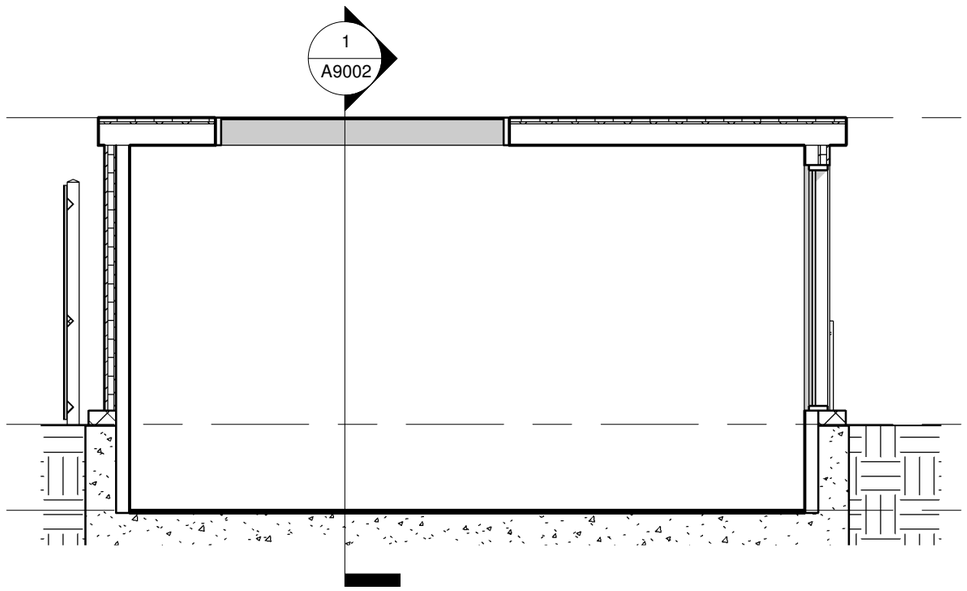

3 Section 3

1 : 50

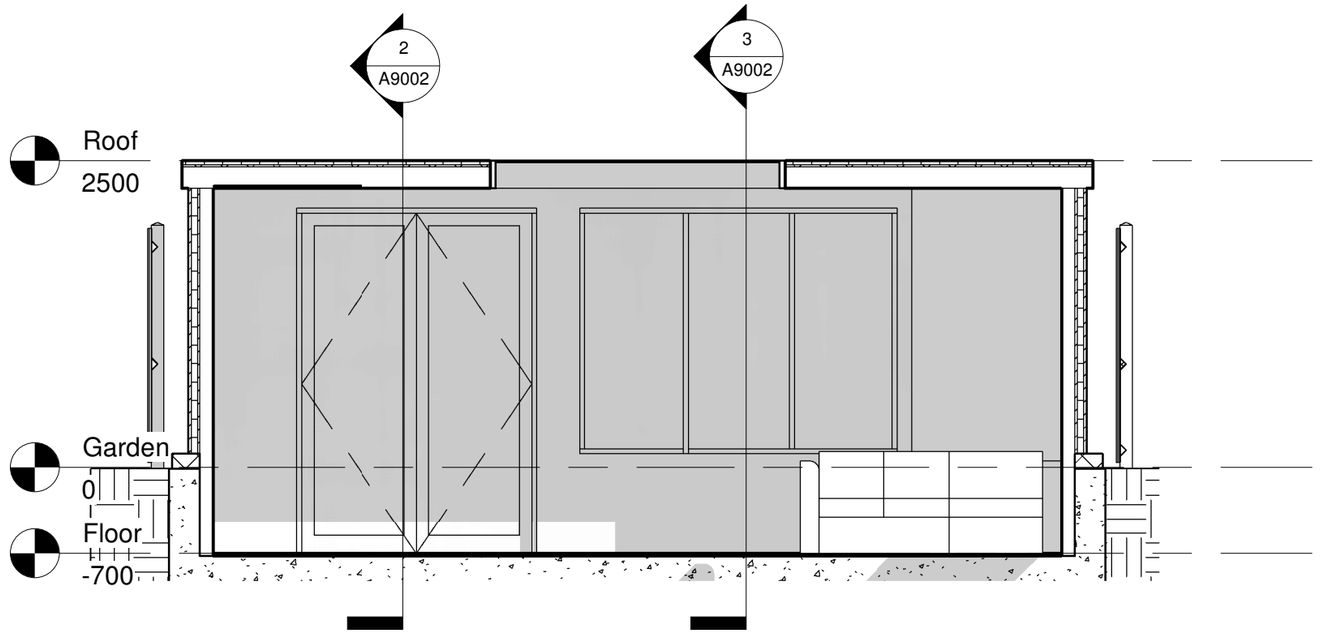

1 Section 1

1 : 50

DO NOT SCALE THIS DRAWING Use figured dimensions only.
All contractors are requested to check all dimensions on site before proceeding.All discrepancies to be notified in writing to FHAS. Dimensions are in millimeters unless stated otherwise.
All levels are in meters above AOD unless stated otherwise.
No areas indicated, or areas calculated from this drawing should be used for valuation purposes or as the basis for development contracts.
© Finley Harrison Architectural Service Ltd © - All rights reserved

GRAPHIC SCALE: 1:50

Finley Harrison
Architectural Services Ltd

5/6 Bartholomew Place,
London, EC1A 7HH

Tel: 020 3915 2465
www.fhas.ltd

client **Mr & Mrs Heald**	date 03/01/23	drawn BB	drawing Garden Room - Sections
project 35 Midhurst Ave, Muswell Hill N10 3EP	scale @ A3 1 : 50	checked N/A	
	status Planning		

Job No.	dwg no	rev.
22108	A9002	