


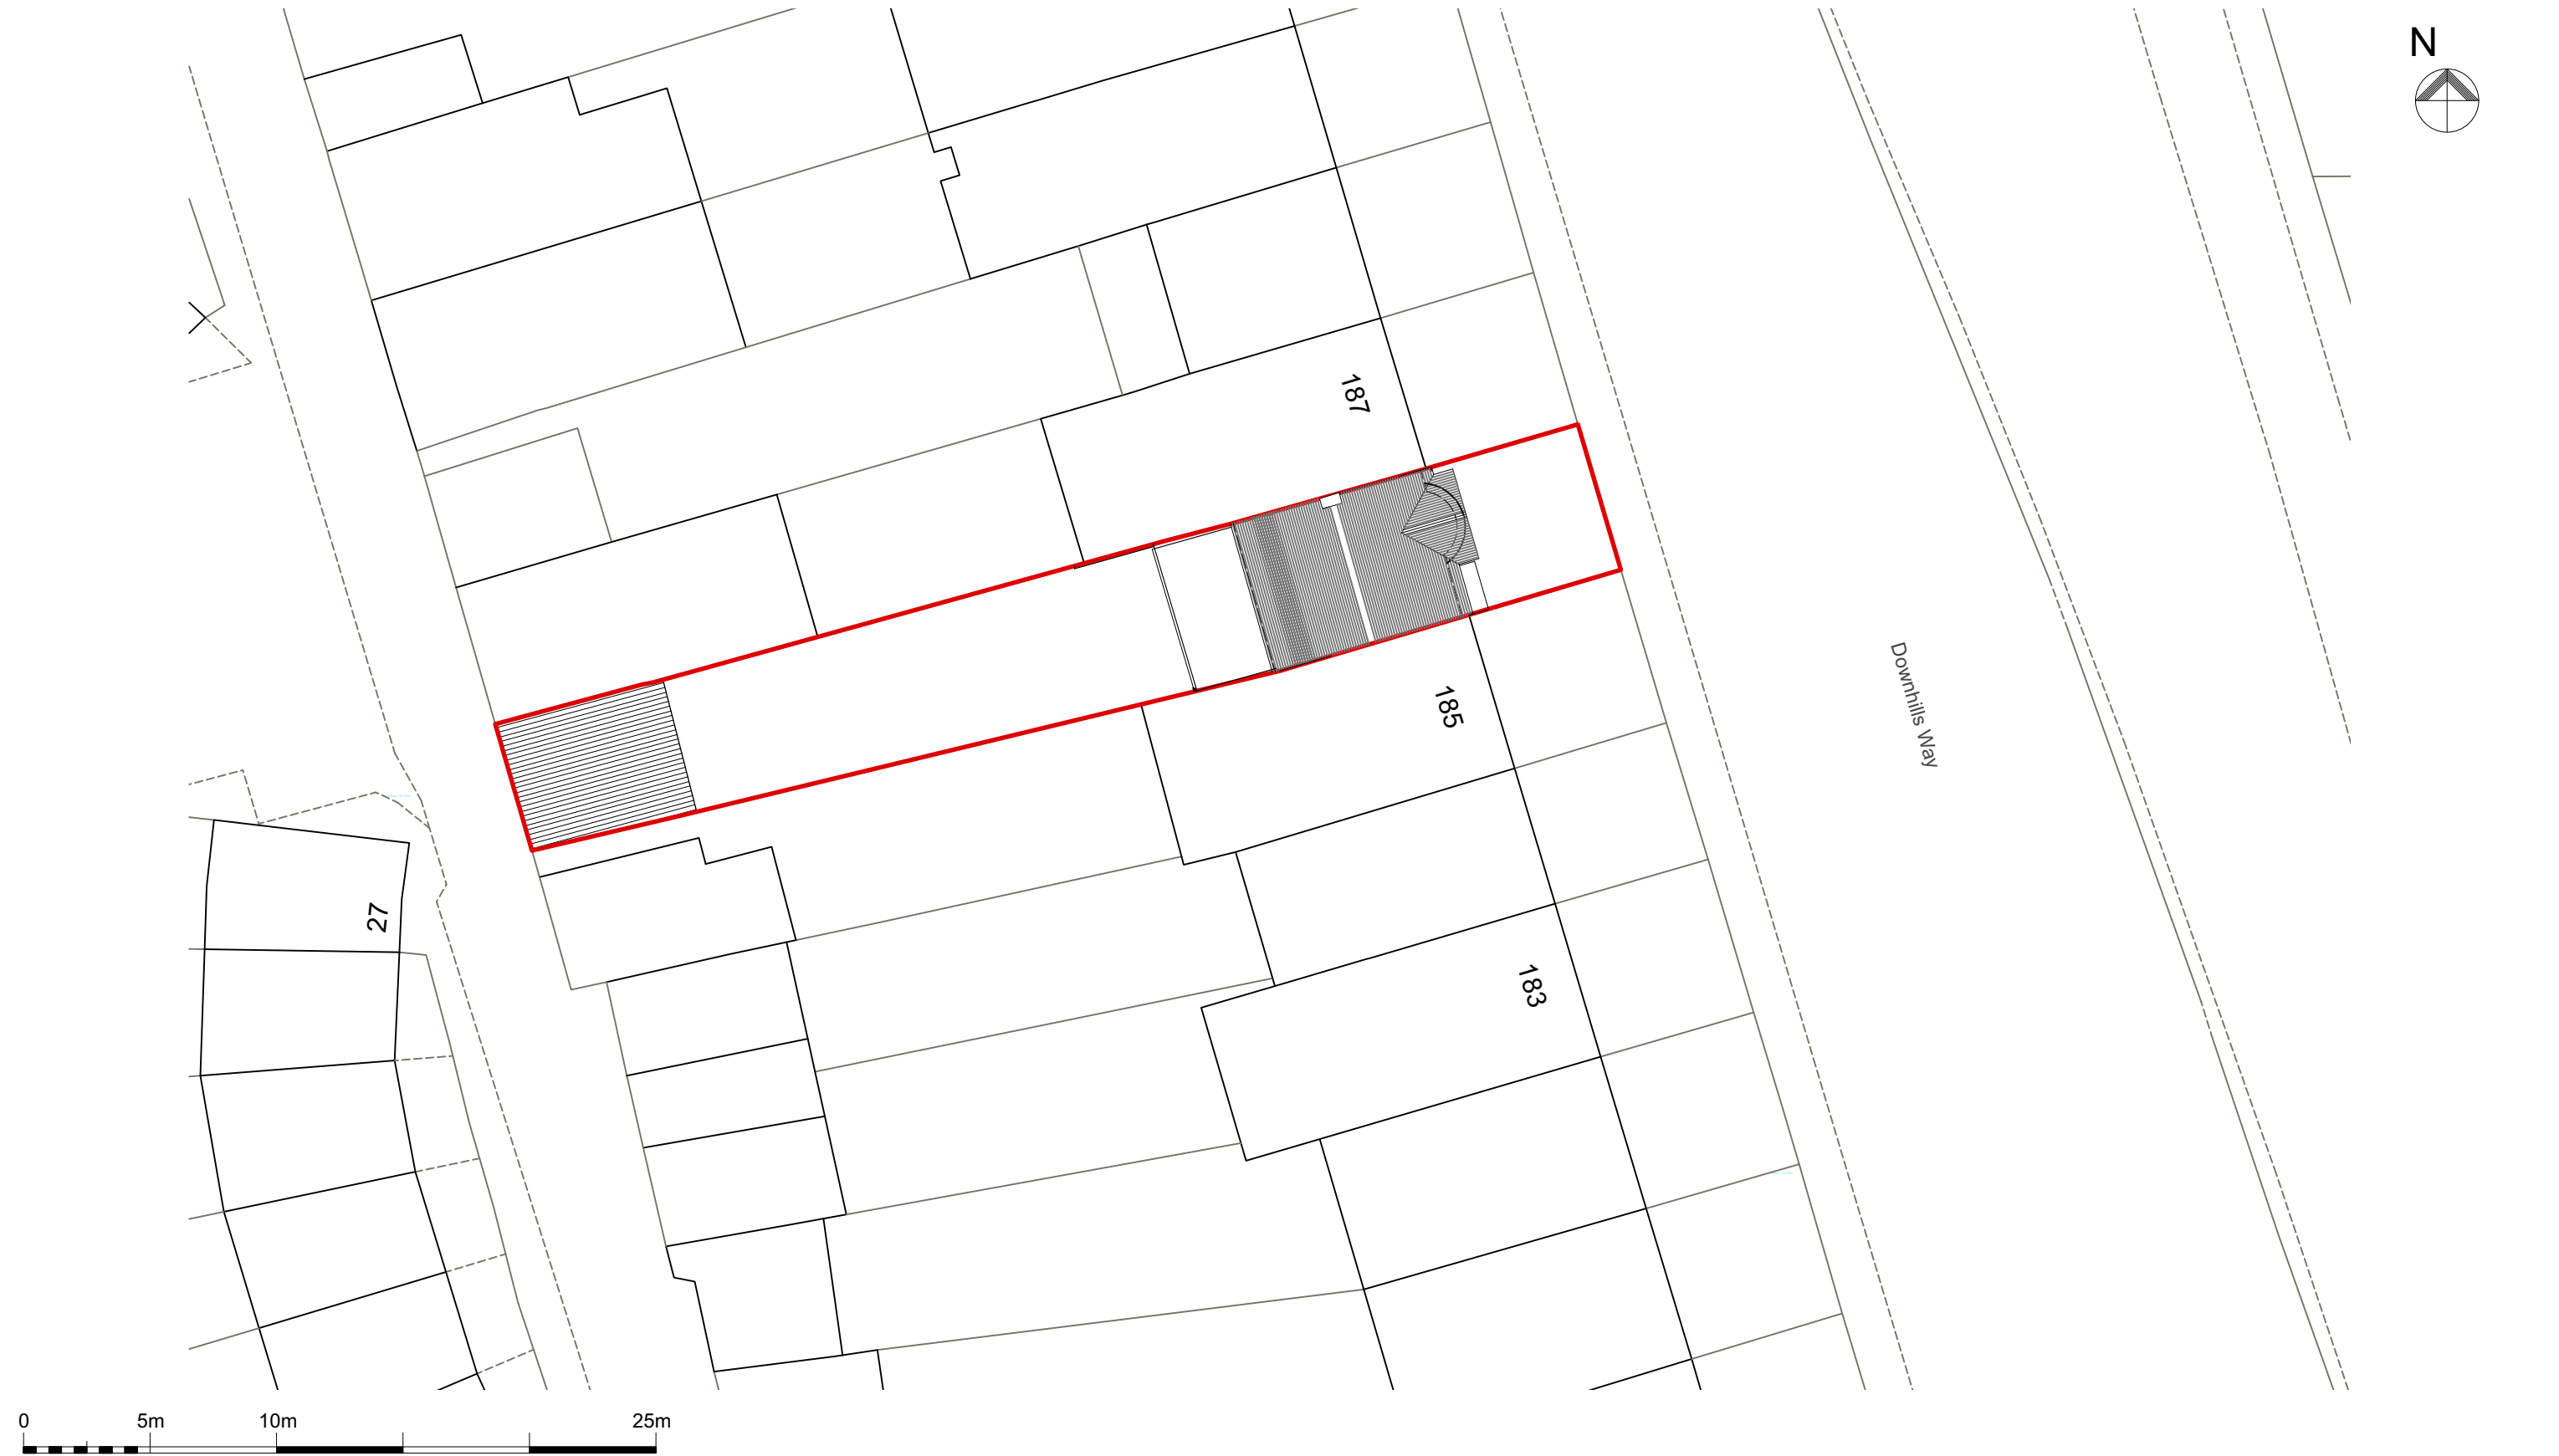

|   |   |  |                      |                                           |                     |
|---|---|--|----------------------|-------------------------------------------|---------------------|
| <div>Marie-Pierre Avgeri &amp; Theo Kizos<br/>mp.avgeri@yellowkitearchitects.com</div> <div>9 Lanbury Road<br/>SE15 3DB<br/>t: 020 3638 4769 m: 07733239840</div> <div>www.yellowkitearchitects.com</div> <div>Yellow Kite Architects</div> | Project: 189 Downhills Way,<br>London N17 6AH   |  | Job no.<br>2108      | Title: Series 01 - Existing<br>Block Plan |                     |
|   | Issue Date:    Revision:   |  |                      | Drawing Number<br>2108 _ 01-01            | rev.<br>-           |
|   | THIS DRAWING IS THE PROPERTY OF YELLOW KITE ARCHITECTS. COPYRIGHT IS RESERVED BY THEM AND THE DRAWING IS ISSUED ON CONDITION THAT IT IS NOT COPIED, REPRODUCED, RETAINED OR DISCLOSED TO ANY UNAUTHORISED PERSON, EITHER WHOLLY OR IN PART, WITHOUT WRITTEN CONSENT. |  |                      | Date:<br>January 2023                     | Status:<br>Planning |
|   |   |  | Scale<br>1: 250 @ A3 |                                           |                     |