


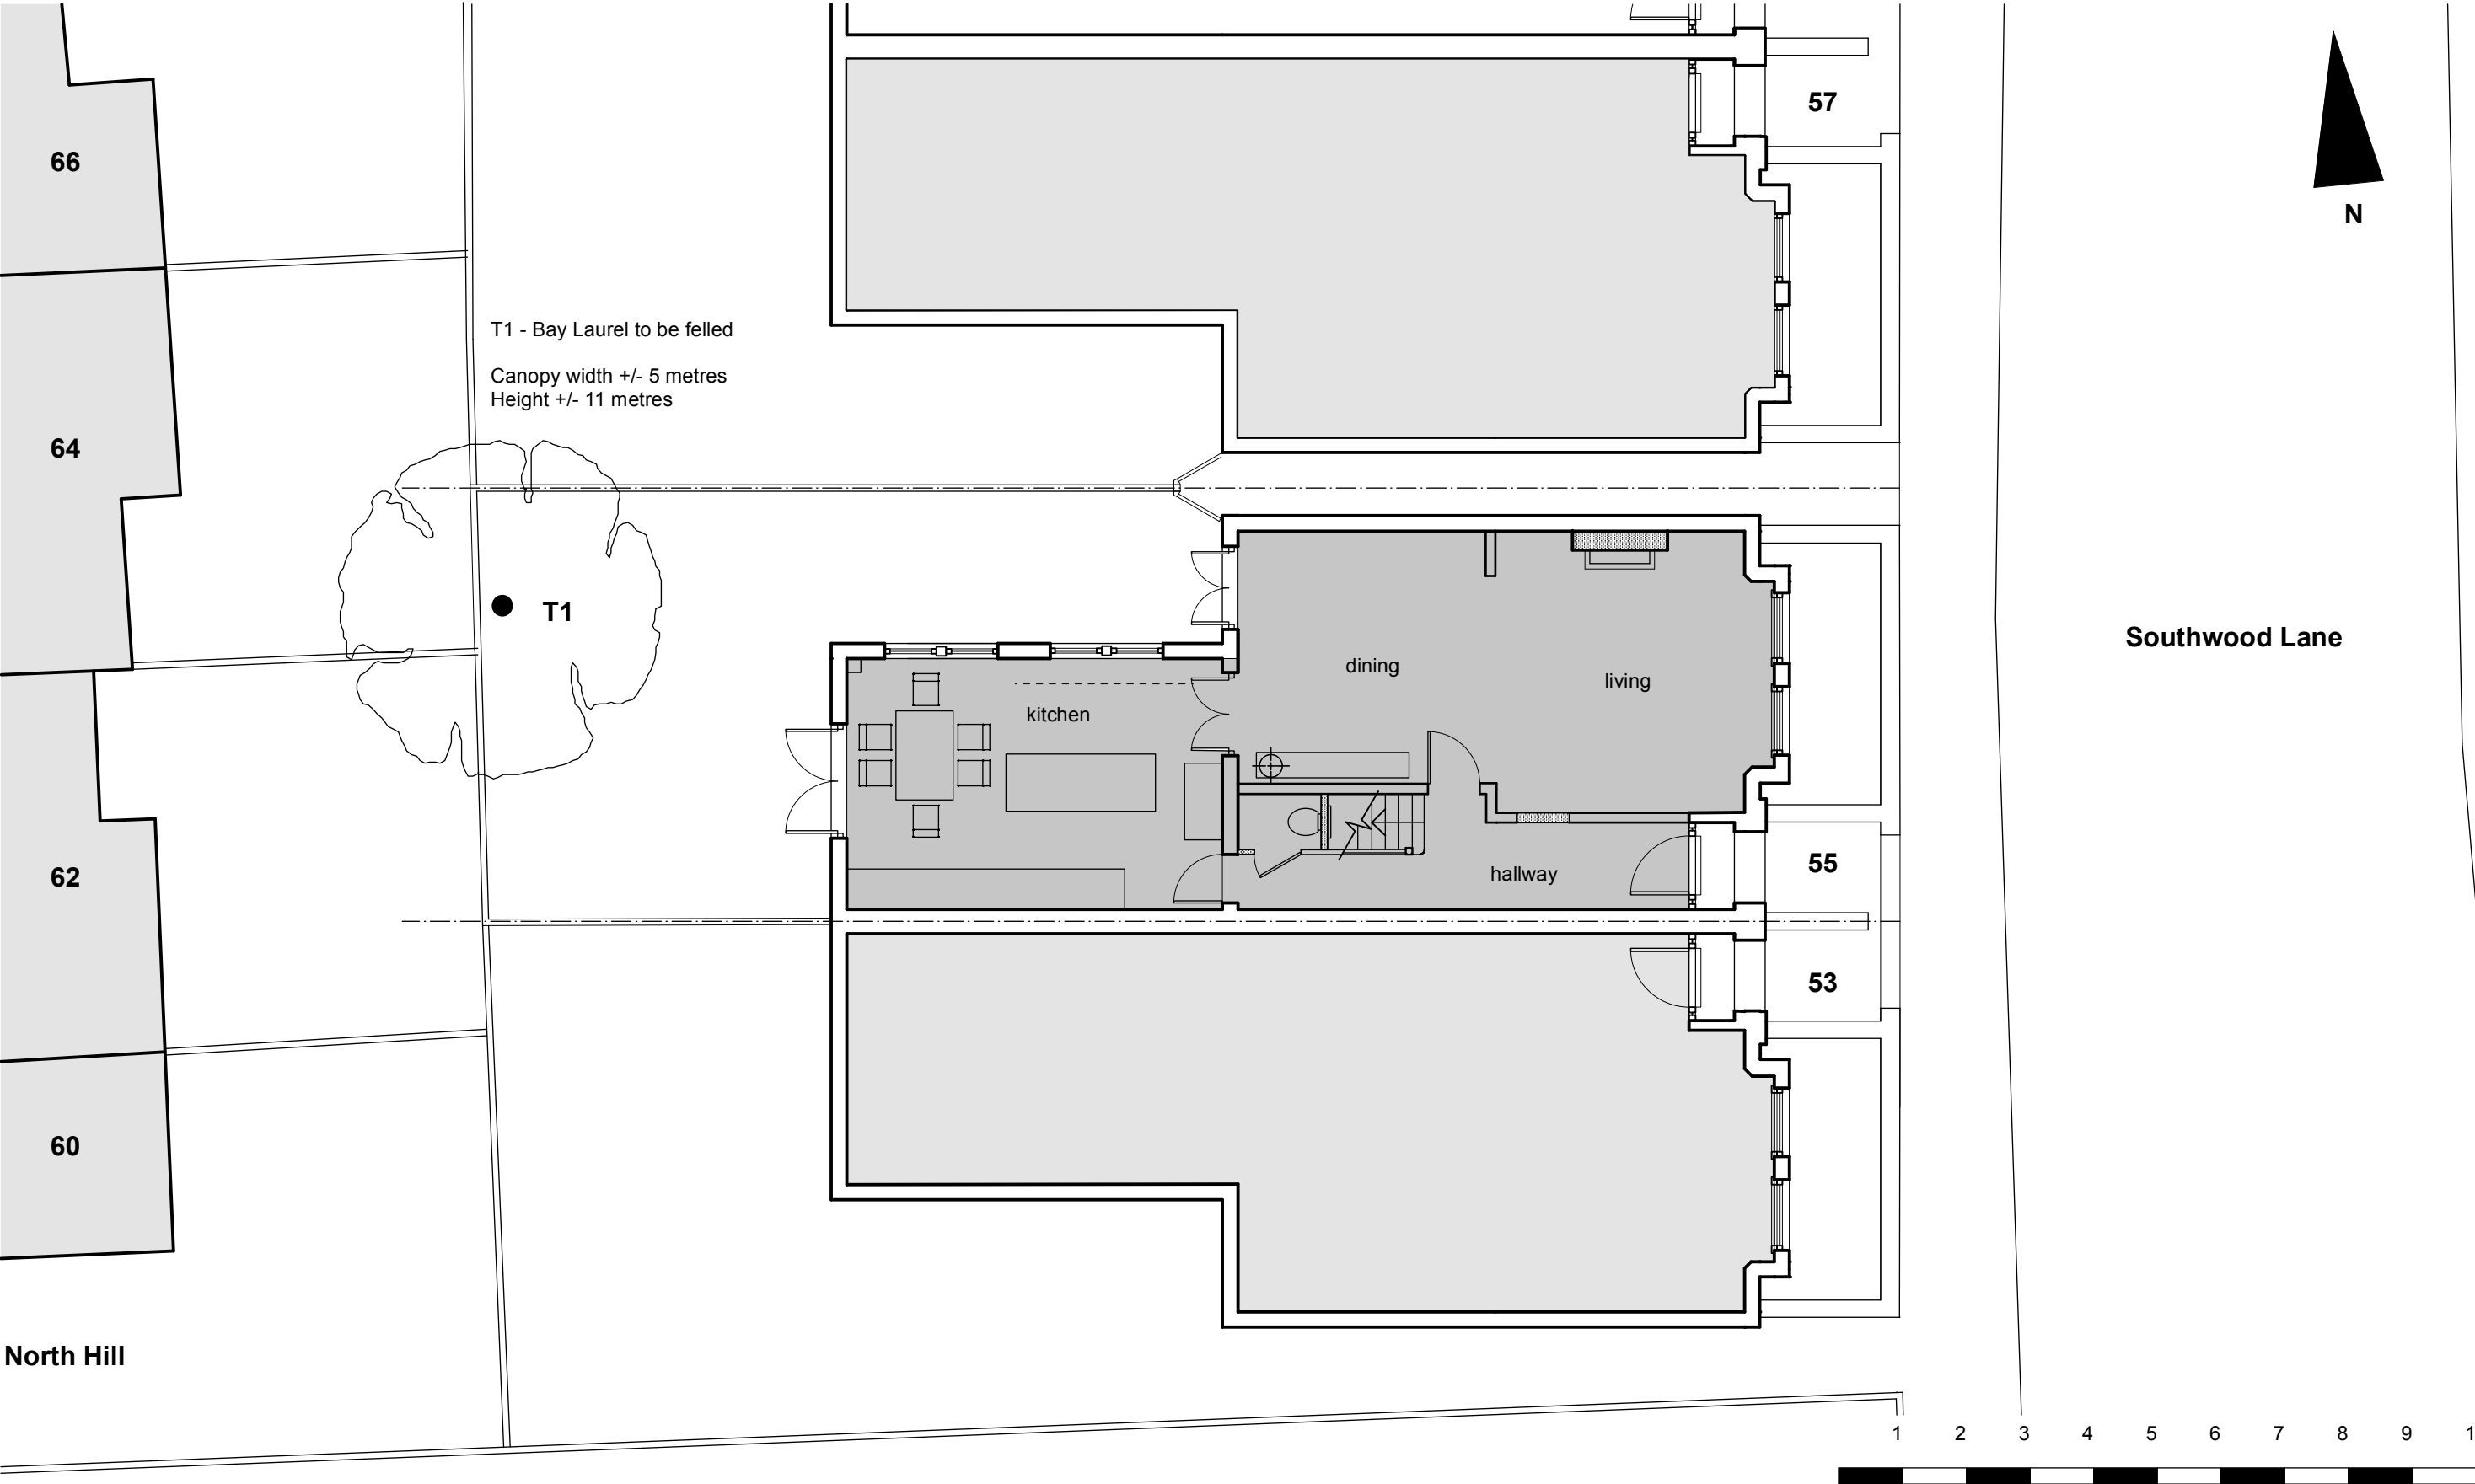

notes

use figured dimensions only.
copyright of design and drawing reserved.
all dimensions must be confirmed on site prior to any construction work being undertaken
setting out to be approved before fabrication.
* indicates site dimension.
** indicates a critical dimension.

revisions

X.

Mr & Mrs Boyle		client
55 Southwood Lane London N6 5DX		project
Proposed tree works		title
rev	BO02.20	drawing N°
Jan 23	date dk	drawn by
1:100 @ A3		scale

dnkdesign

interior design consultants
18 burrard road london nw6 1db
t 020 7813 2945 f 020 7813 0609
e info@dnkdesign.co.uk