


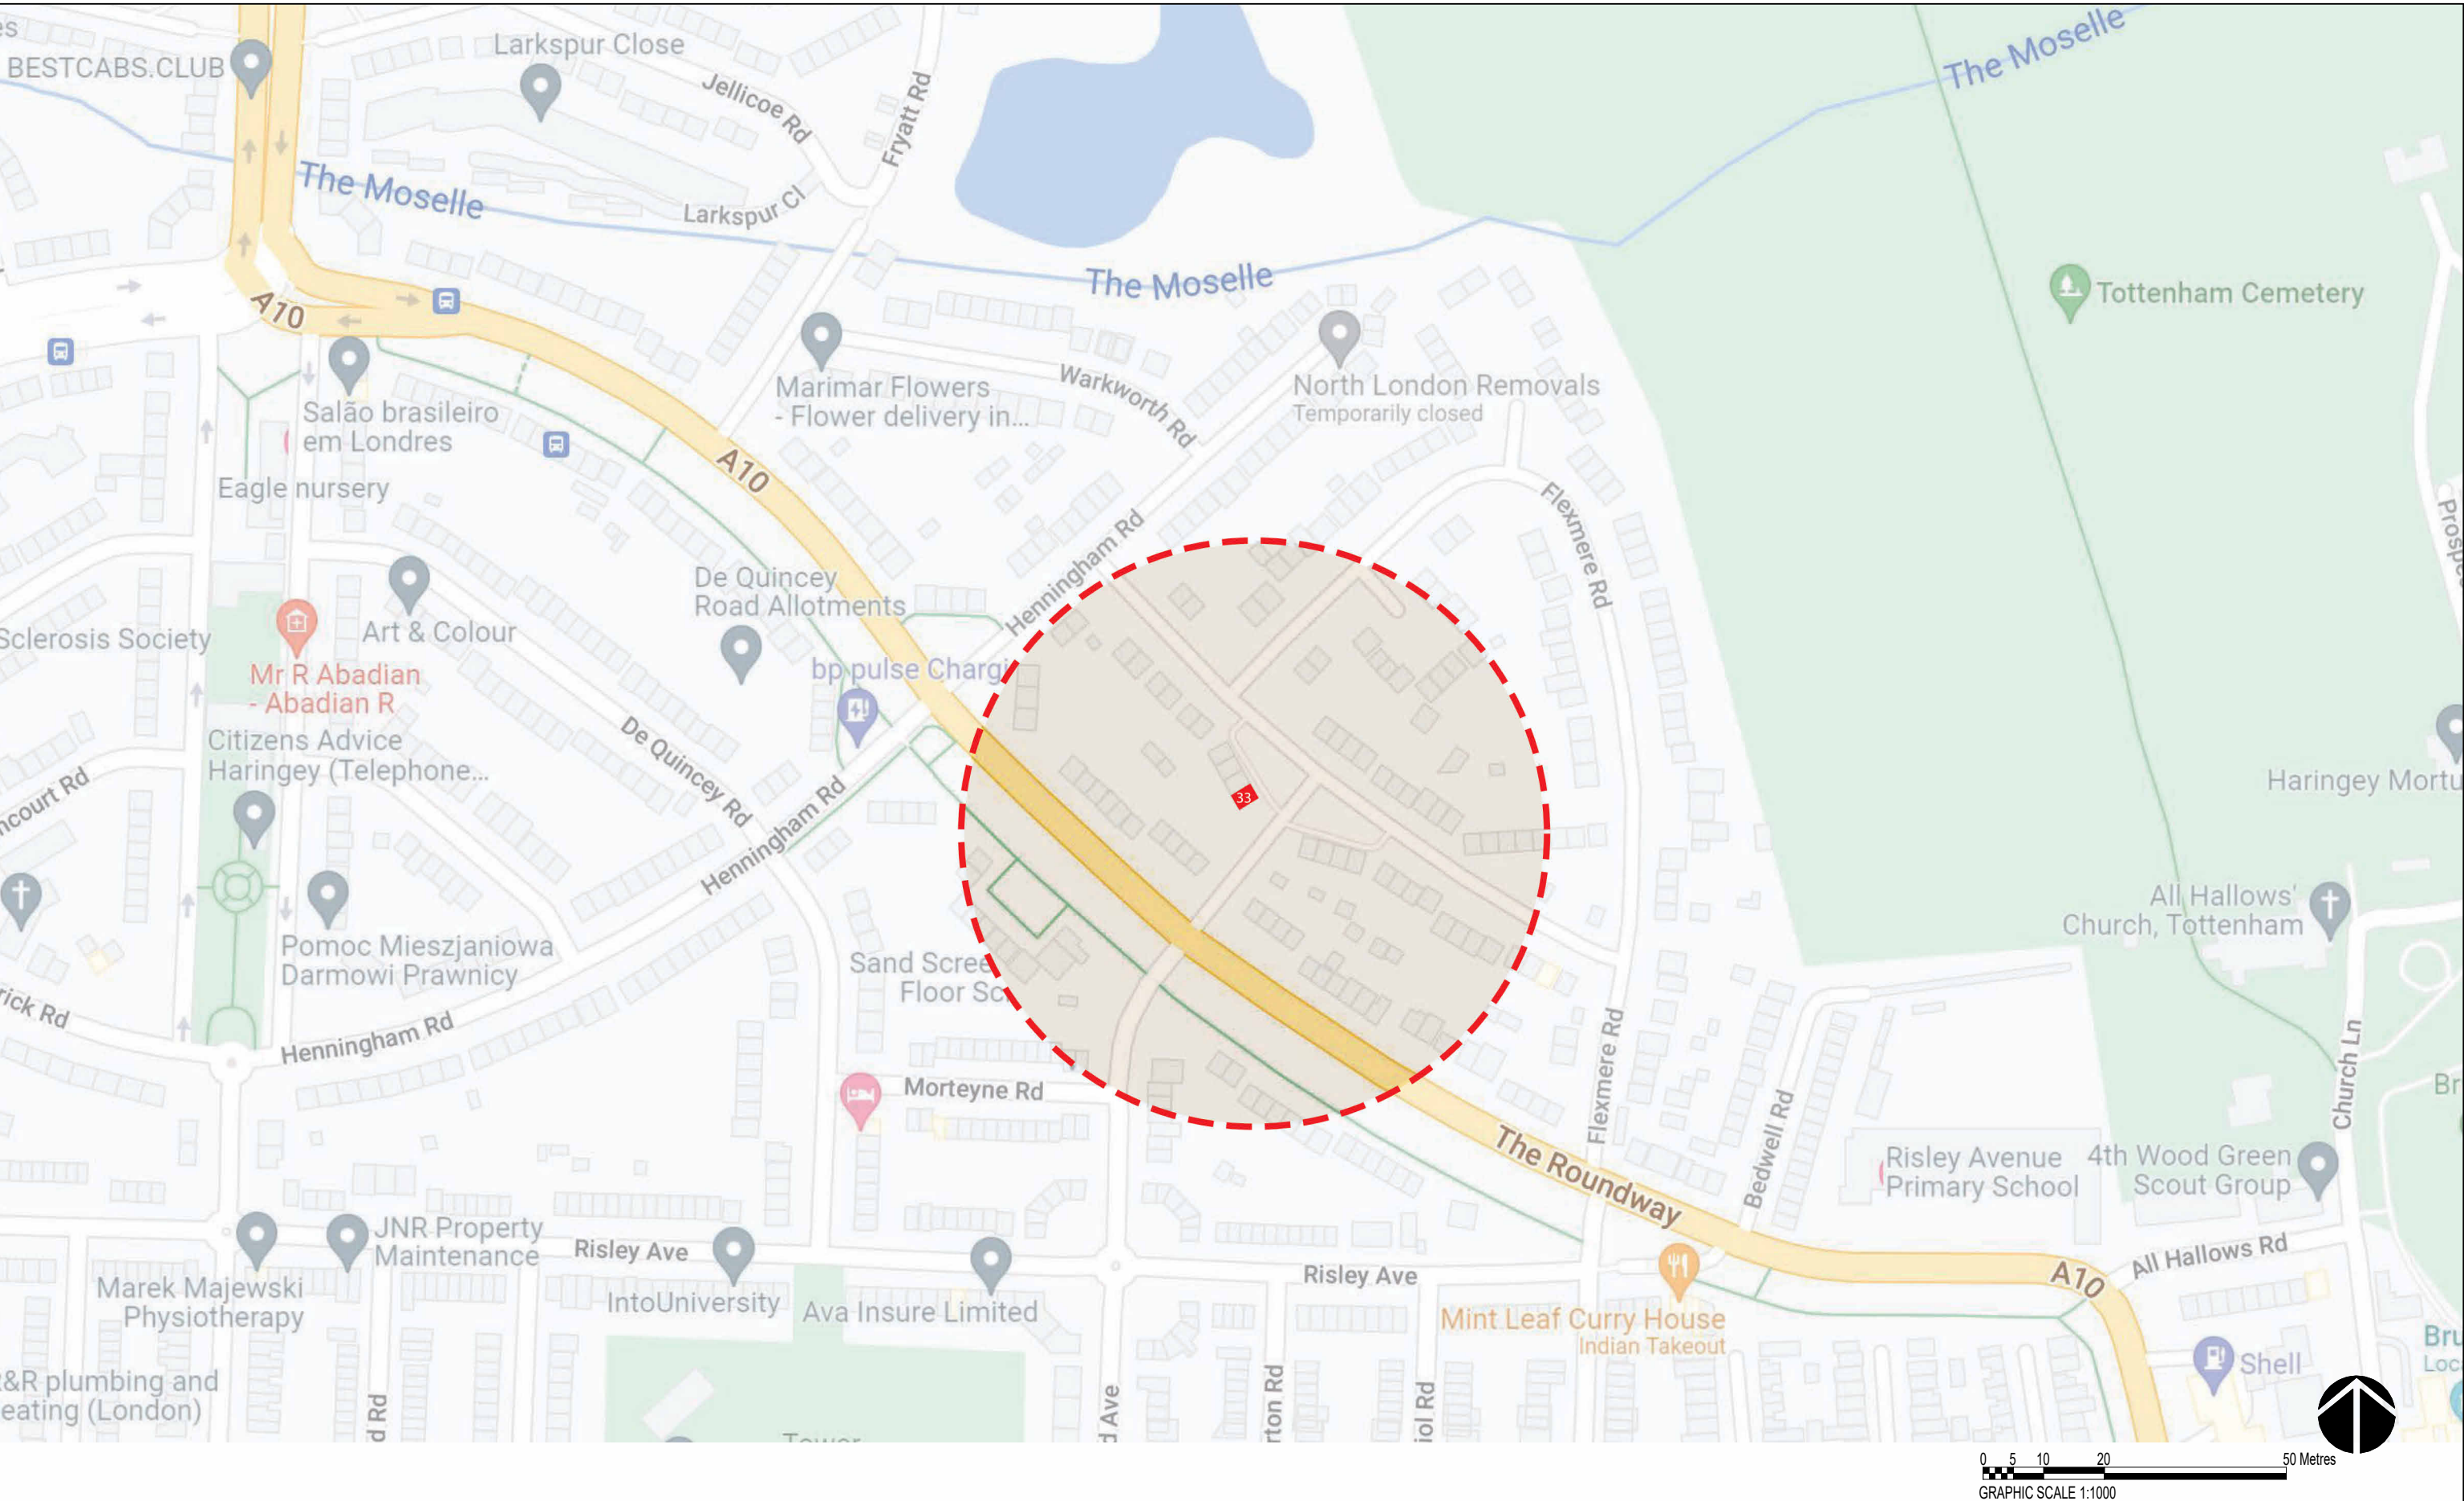

	No.	Description	Date					PROJECT	33 Awlfield			CLIENT			ROGER TCHAPE		
								Date 17/10/2022				Project number 0001		Scale (@ A3)			
													Drawn by Florian Mouafo	DRWAING NUMBER		REV	
									Location Plan	A107							
								Checked by Florian Mouafo									

								SHEET	Location Plan		
CODE	STATUS	SUITABILITY DESCRIPTION	PURPOSE OF ISSUE								
		Draft	Planning Application								