


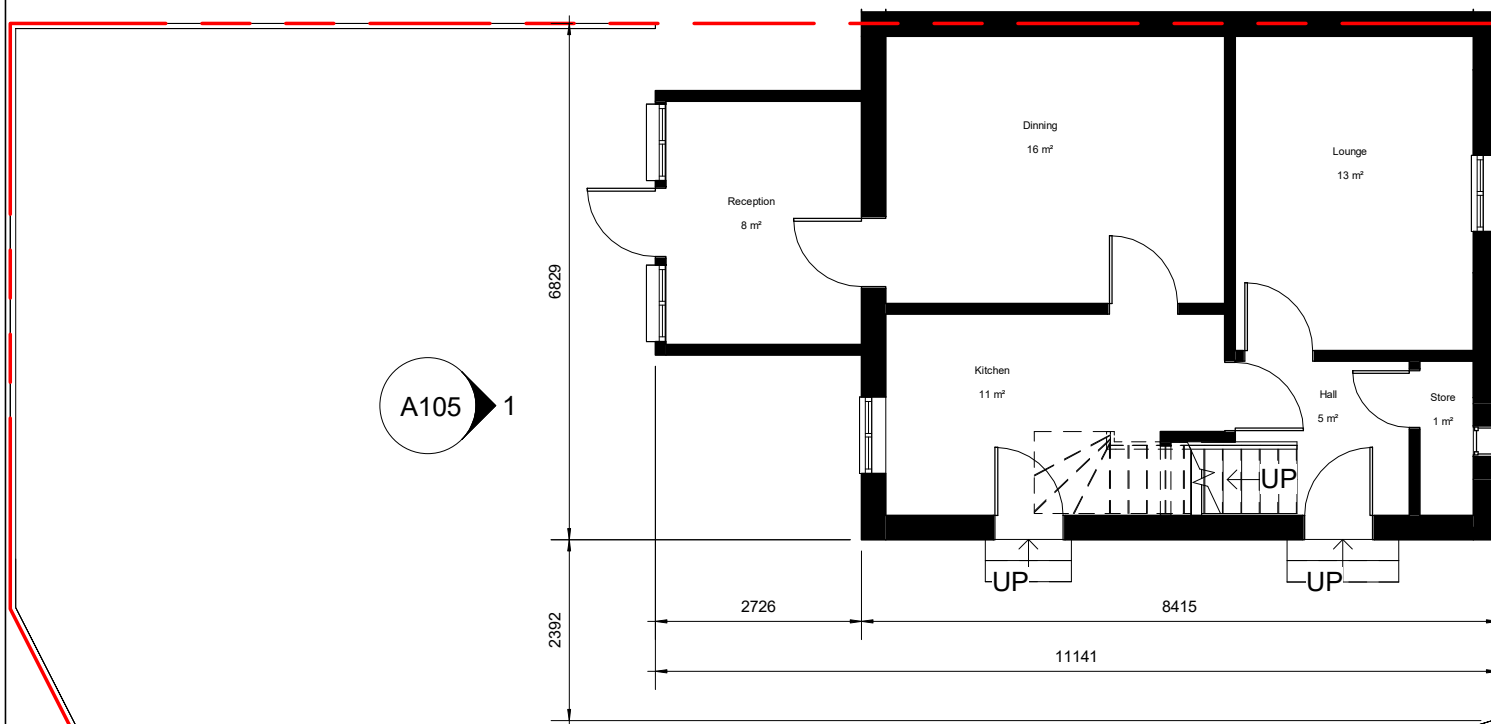

1 Ground Floor_Existing
1 : 100


Legend

Apartment
 Studio


New Wall

Existing Wall

Entry

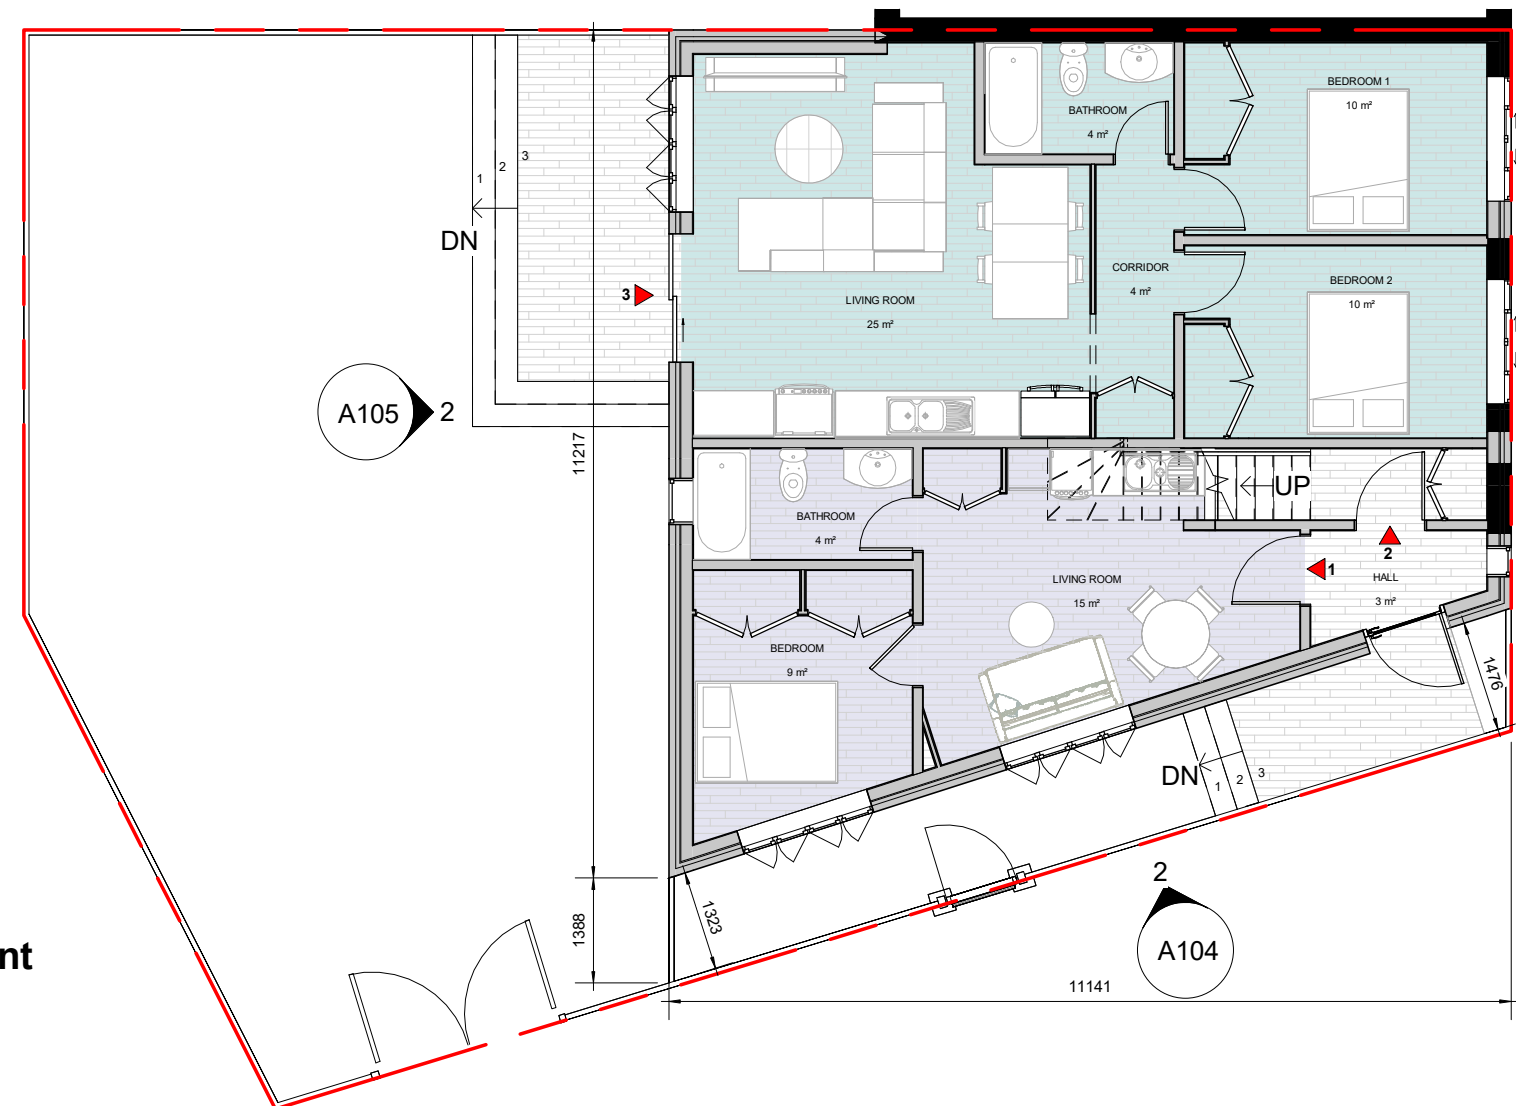

2 Ground Floor_Proposed
1 : 100

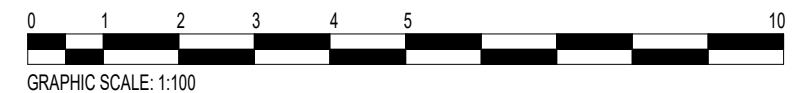


No.	Description	Date

			
CODE	STATUS	SUITABILITY DESCRIPTION	PURPOSE OF ISSUE
		Draft	Planning Application

PROJECT	33 Awlfield
SHEET	Ground Floor

CLIENT			ROGER TCHAPÉ	
Date	17/10/2022	Project number	0001	Scale (@ A3)
Drawn by	Florian Mouafo	DRWAING NUMBER	A101	REV
Checked by	Florian Mouafo			

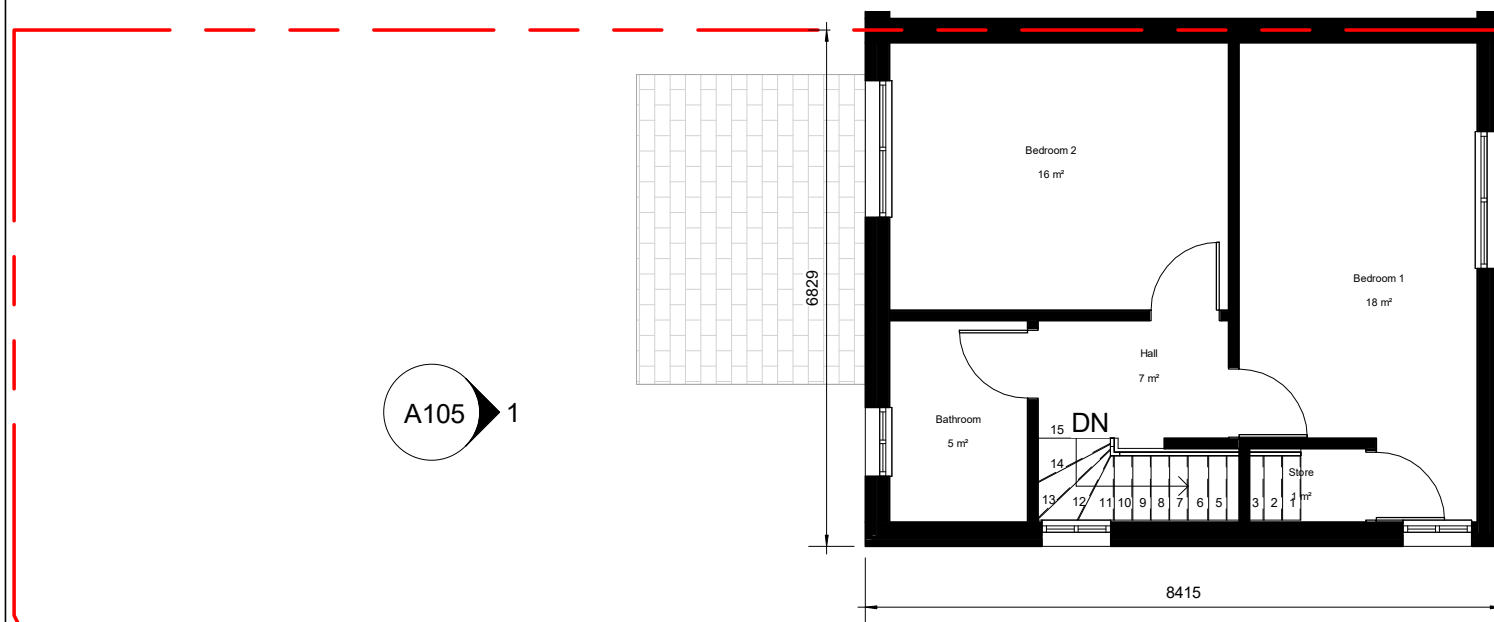


1 Level 1_Existing
1 : 100

Legend


 Apartment

 New Wall

 Existing Wall

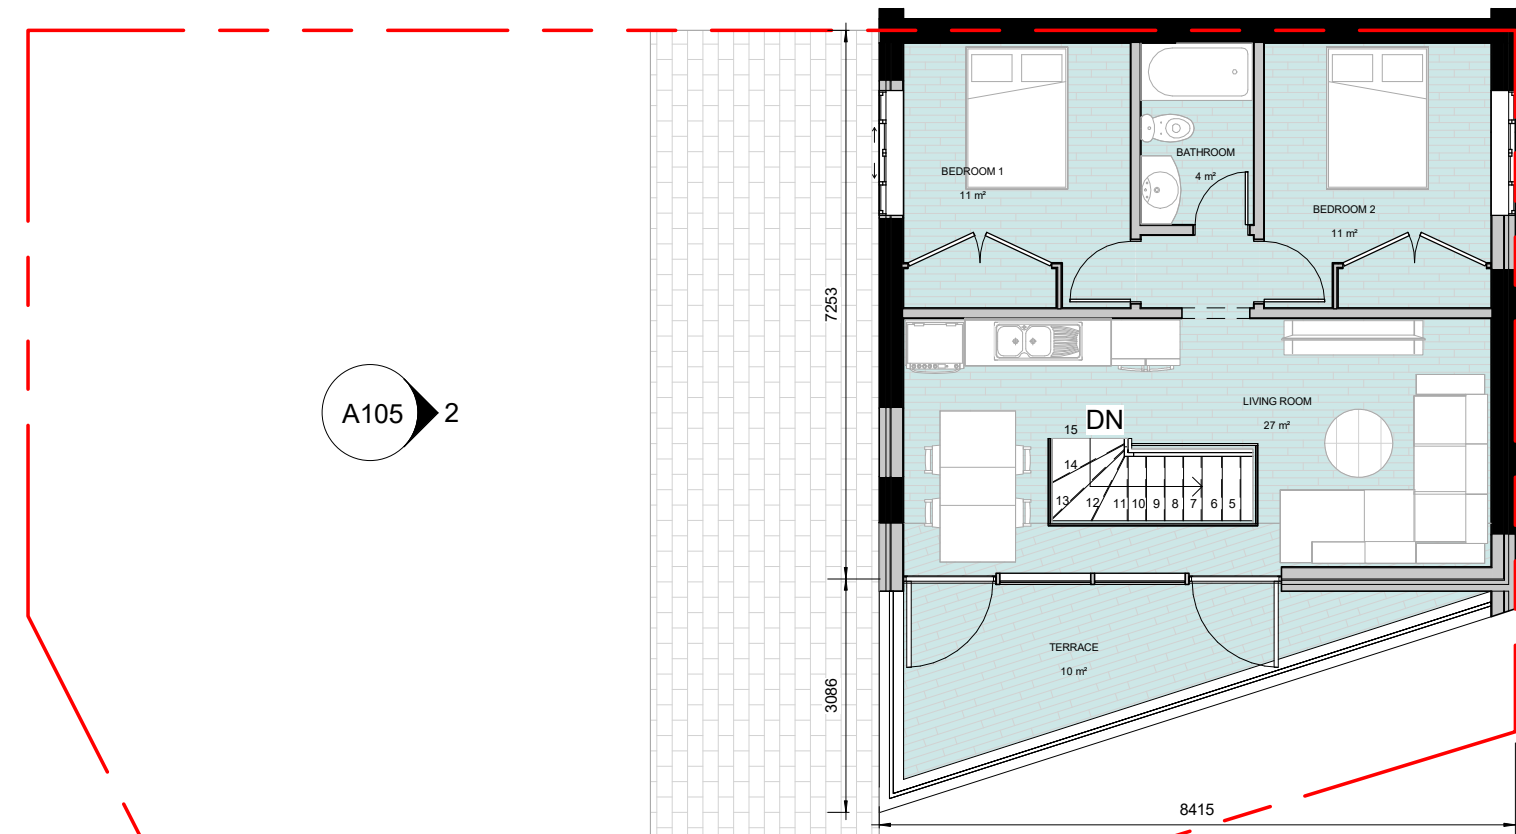



2 Level 1_Proposed
1 : 100

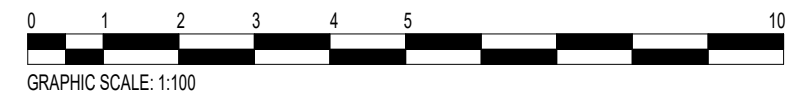

No.	Description	Date

			
CODE	STATUS	SUITABILITY DESCRIPTION	PURPOSE OF ISSUE
		Draft	Planning Application

PROJECT 33 Awlfield		CLIENT ROGER TCHAPPE		
SHEET Level 1		Date 17/10/2022	Project number 0001	Scale (@ A3) 1 : 100
		Drawn by Florian Mouafo	DRWAING NUMBER A102	
		Checked by Florian Mouafo	REV	

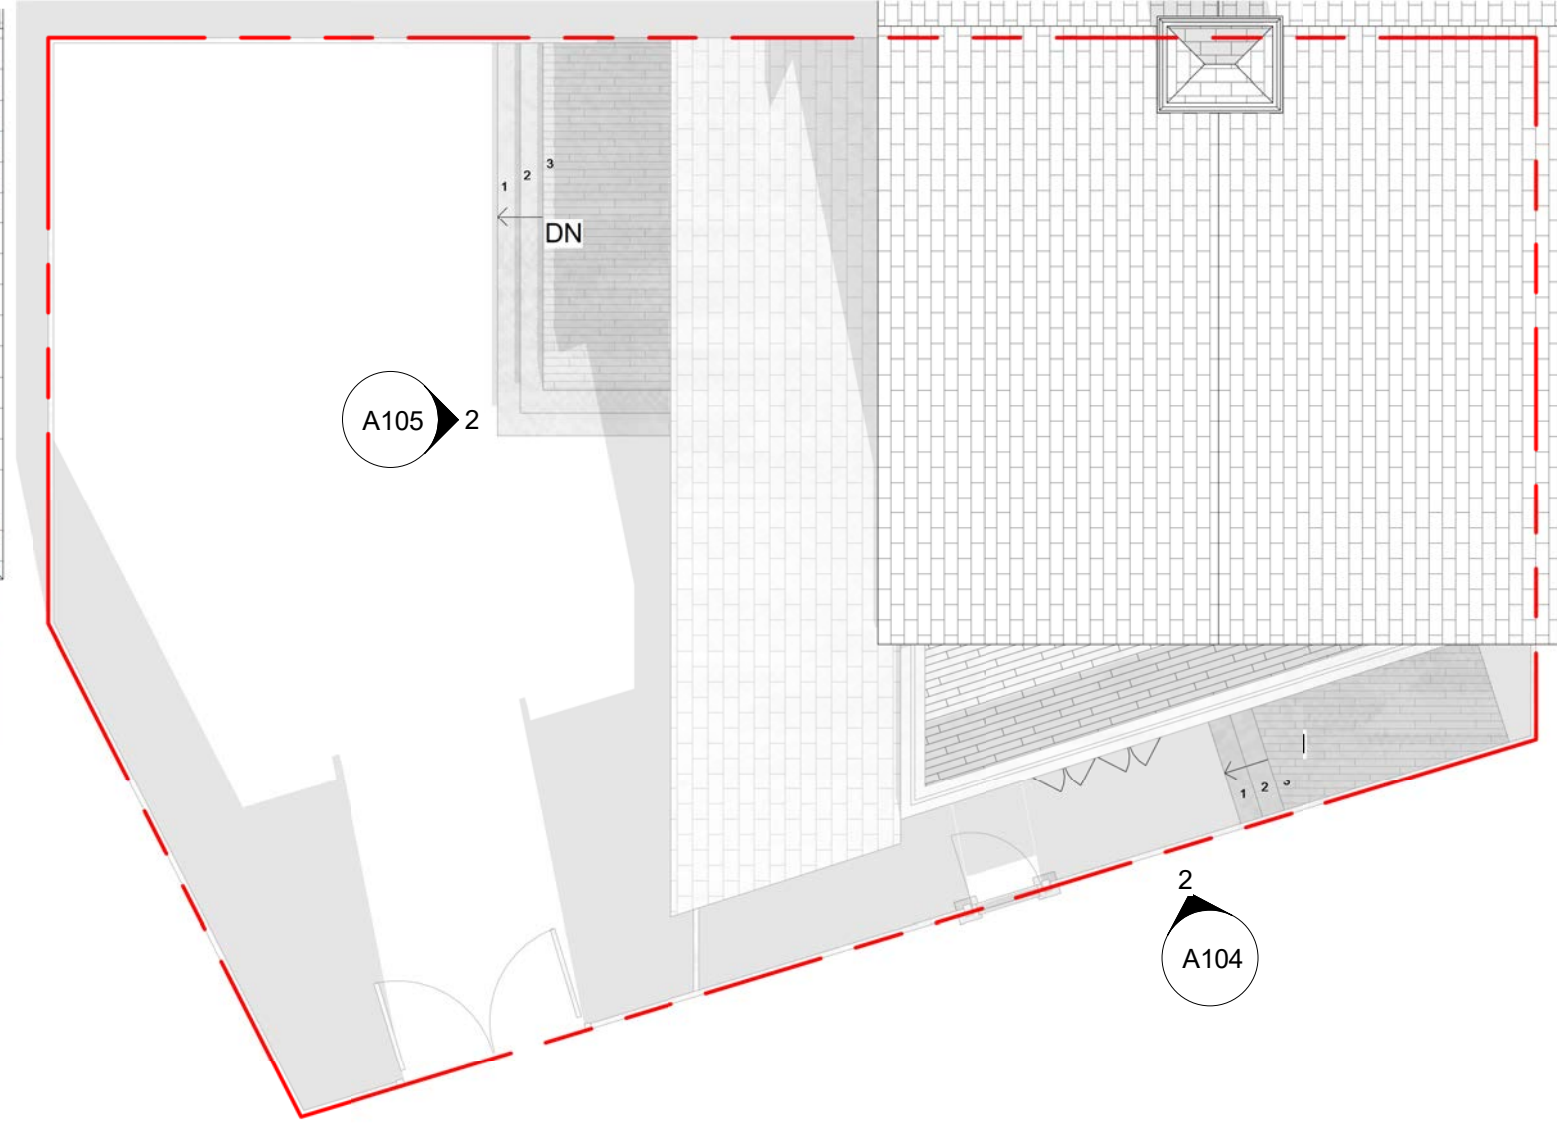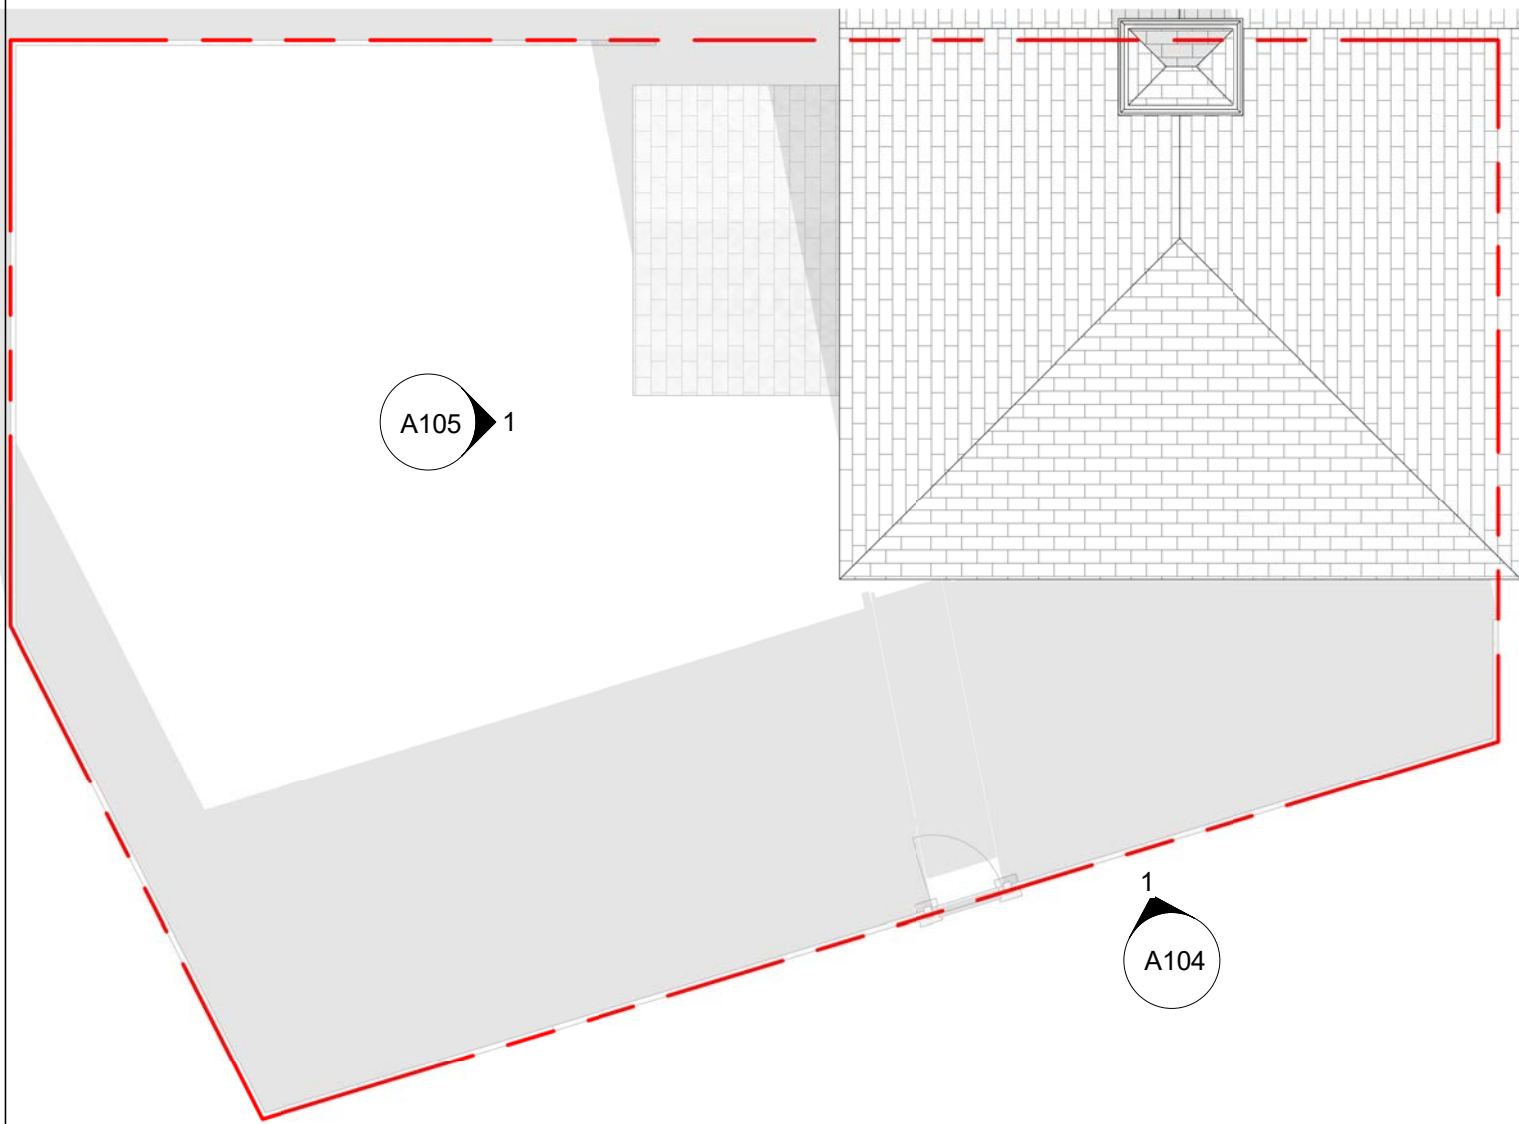


1 Roof_Existing
1 : 100

2 Roof_Proposed
1 : 100



GRAPHIC SCALE: 1:100


	No.	Description	Date					PROJECT 33 Awlfield		CLIENT ROGER TCHAPE		
										Date 17/10/2022	Project number 0001	Scale (@ A3) 1 : 100
				CODE	STATUS	SUITABILITY DESCRIPTION Draft	PURPOSE OF ISSUE Planning Application	SHEET Master Plan		Drawn by Florian Mouafo	DRWAING NUMBER A103	
										Checked by Florian Mouafo		REV

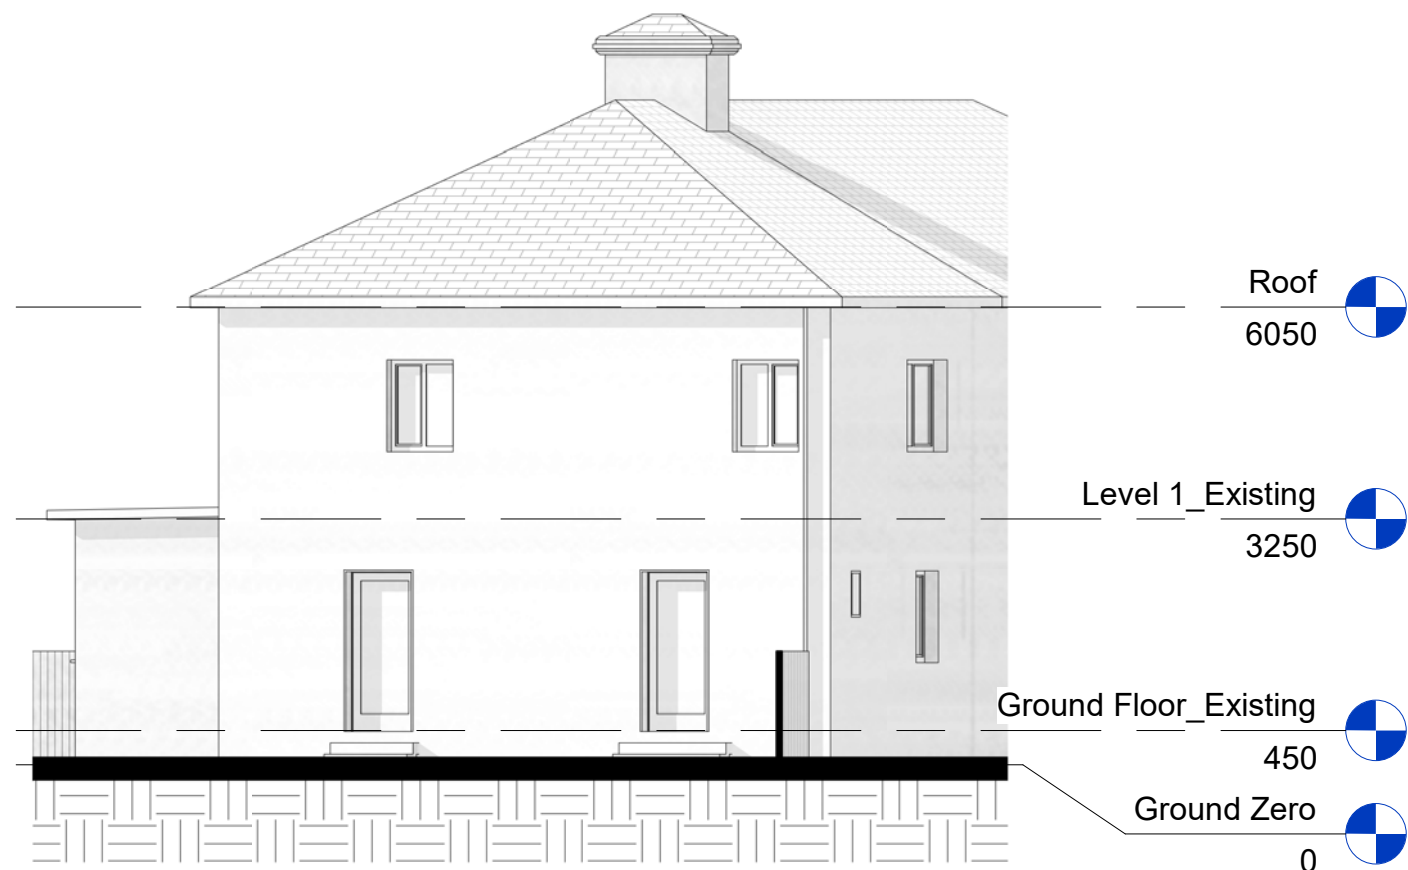


1 Existing_S-E
1 : 100




2 Proposed_S-E
1 : 100

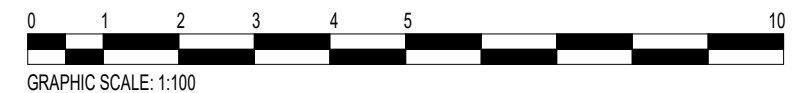


	No.	Description	Date					PROJECT 33 Awlfield		CLIENT ROGER TCHAPE		
										Date 17/10/2022	Project number 0001	Scale (@ A3) 1 : 100
				CODE	STATUS	SUITABILITY DESCRIPTION Draft	PURPOSE OF ISSUE Planning Application	SHEET Elevation S-E		Drawn by Florian Mouafo	DRWAING NUMBER A104	
										Checked by Florian Mouafo		REV

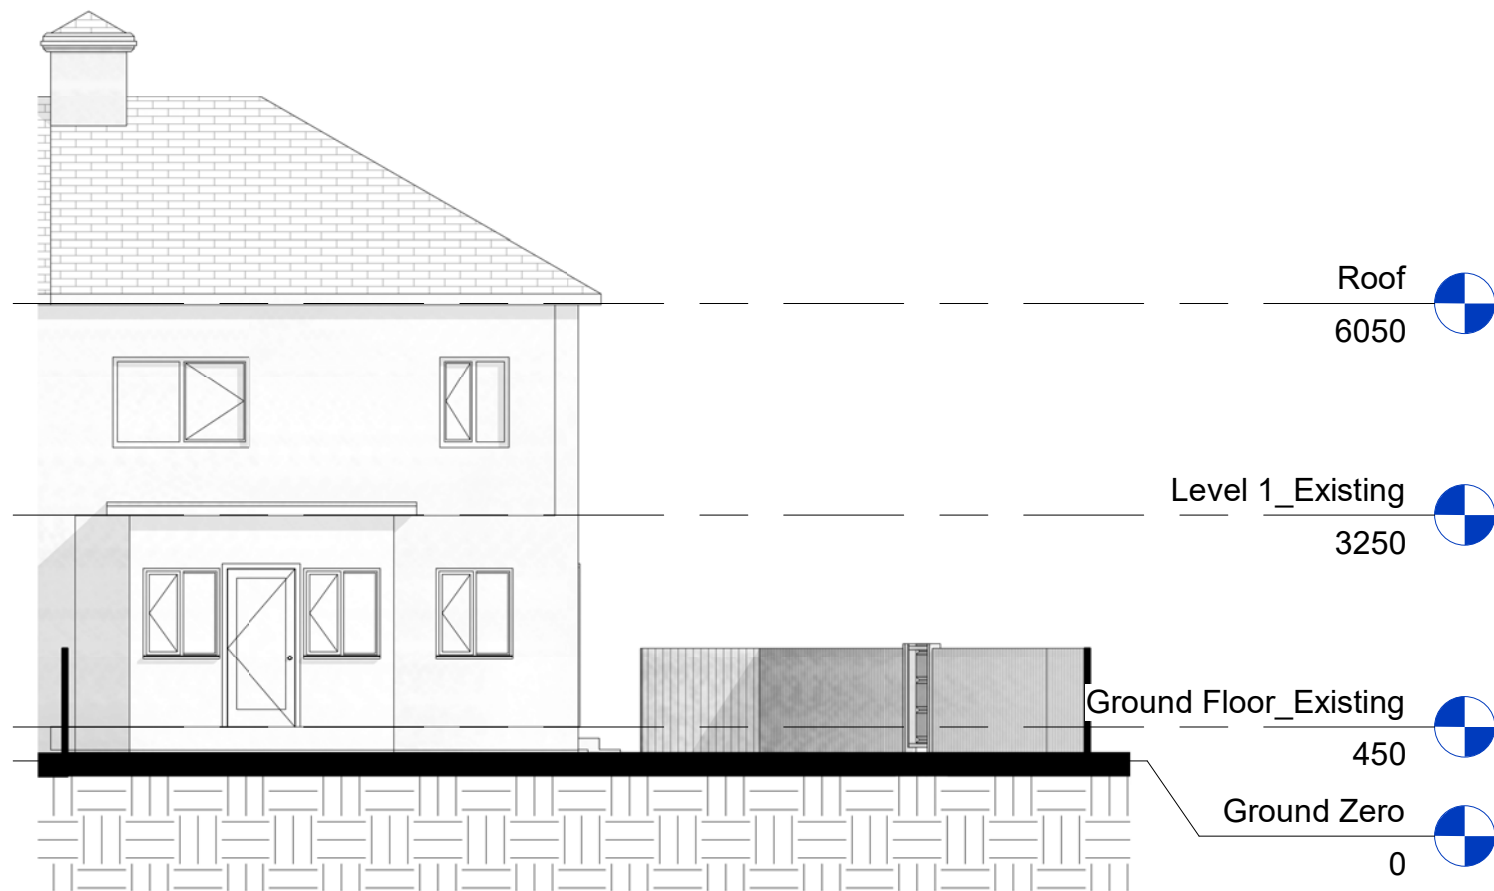


1 Existing_S-W
1 : 100

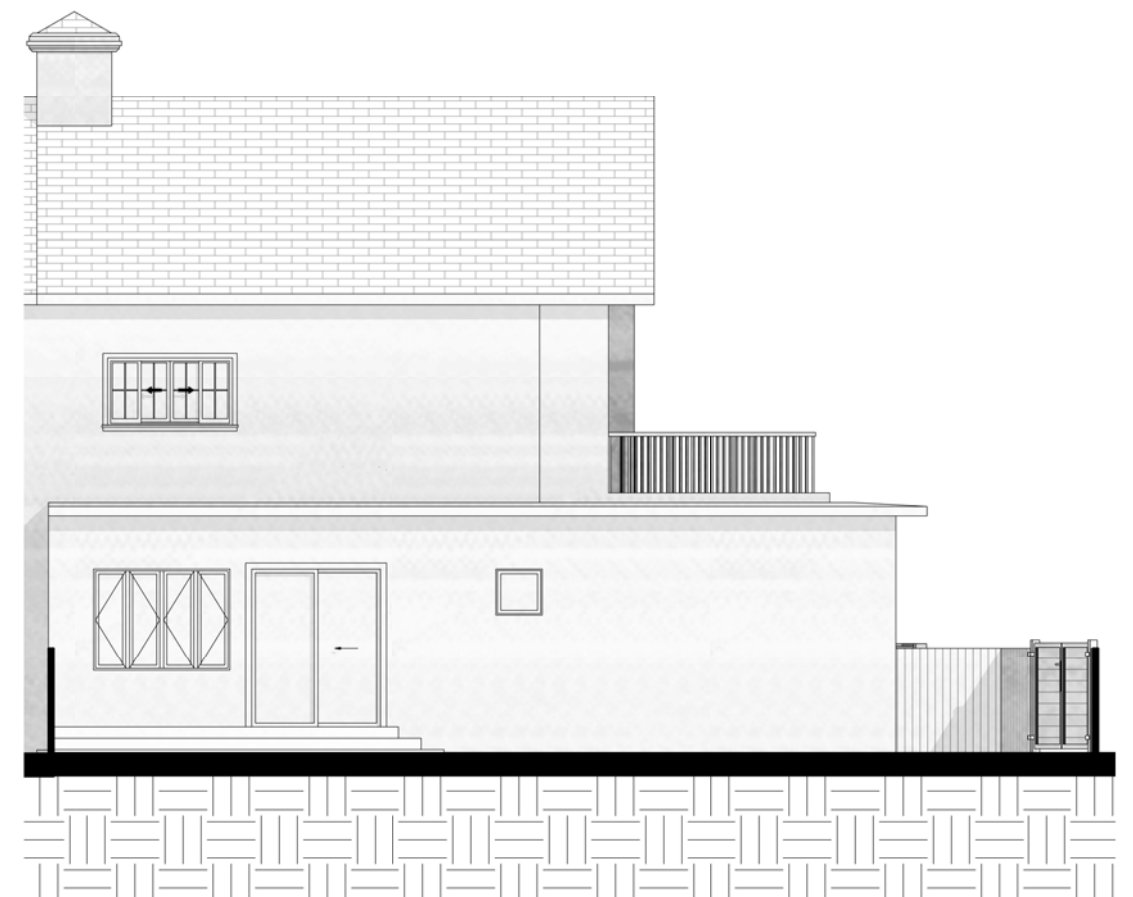

2 Proposed_S-W
1 : 100

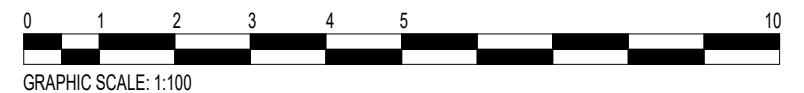

	No.	Description	Date					PROJECT 33 Awlfield		CLIENT ROGER TCHAPE		
										Date 17/10/2022	Project number 0001	Scale (@ A3) 1 : 100
				CODE	STATUS	SUITABILITY DESCRIPTION Draft	PURPOSE OF ISSUE Planning Application	SHEET Elevation S-W		Drawn by Florian Mouafo	DRWAING NUMBER A105	
										Checked by Florian Mouafo		REV

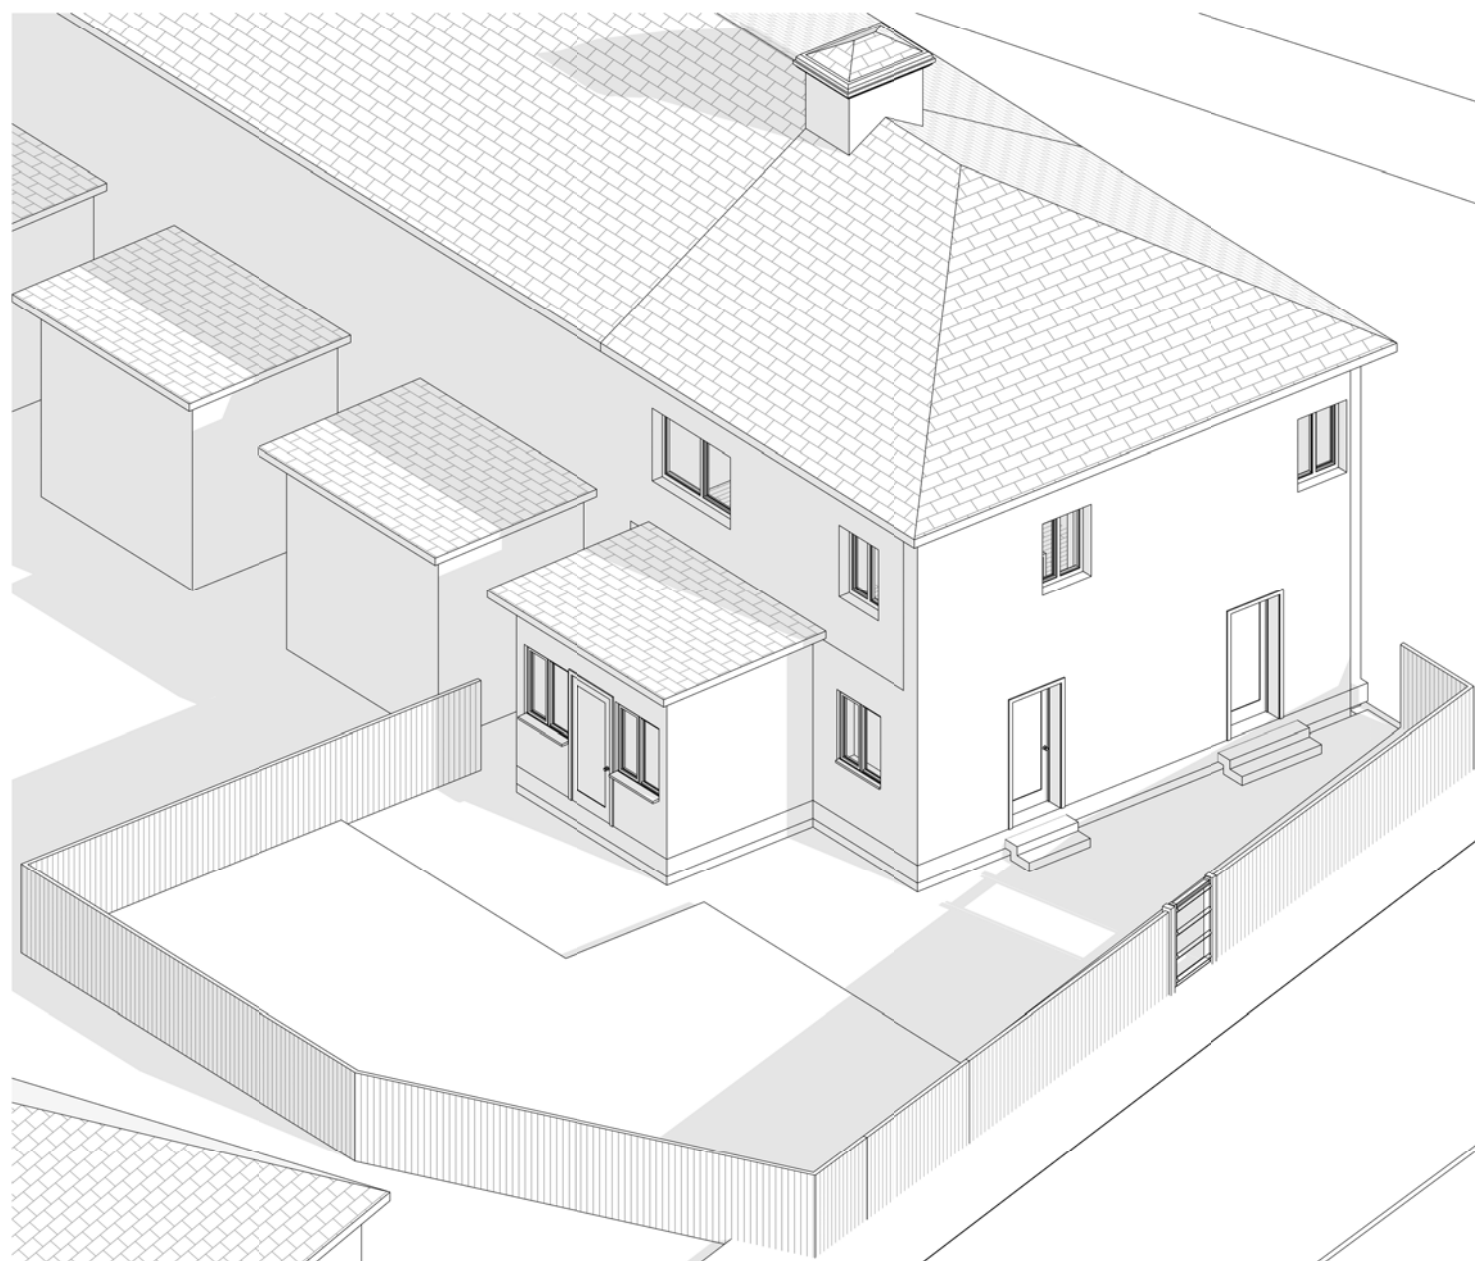


1 3D_Existing



2 3D_Proposed

	No.	Description	Date					PROJECT		CLIENT																
								33 Awlfield		ROGER TCHAPE																
				<table><tr><td>CODE</td><td>STATUS</td><td>SUITABILITY DESCRIPTION</td><td>PURPOSE OF ISSUE</td></tr><tr><td></td><td></td><td>Draft</td><td>Planning Application</td></tr><tr><td></td><td></td><td></td><td></td></tr><tr><td></td><td></td><td></td><td></td></tr></table>	CODE	STATUS	SUITABILITY DESCRIPTION	PURPOSE OF ISSUE			Draft	Planning Application									SHEET		Date 17/10/2022	Project number 0001	Scale (@ A3)	
	CODE	STATUS	SUITABILITY DESCRIPTION		PURPOSE OF ISSUE																					
			Draft		Planning Application																					
				3D Views	Drawn by Florian Mouafo		DRWAING NUMBER		REV																	
			Checked by Florian Mouafo		A106																					

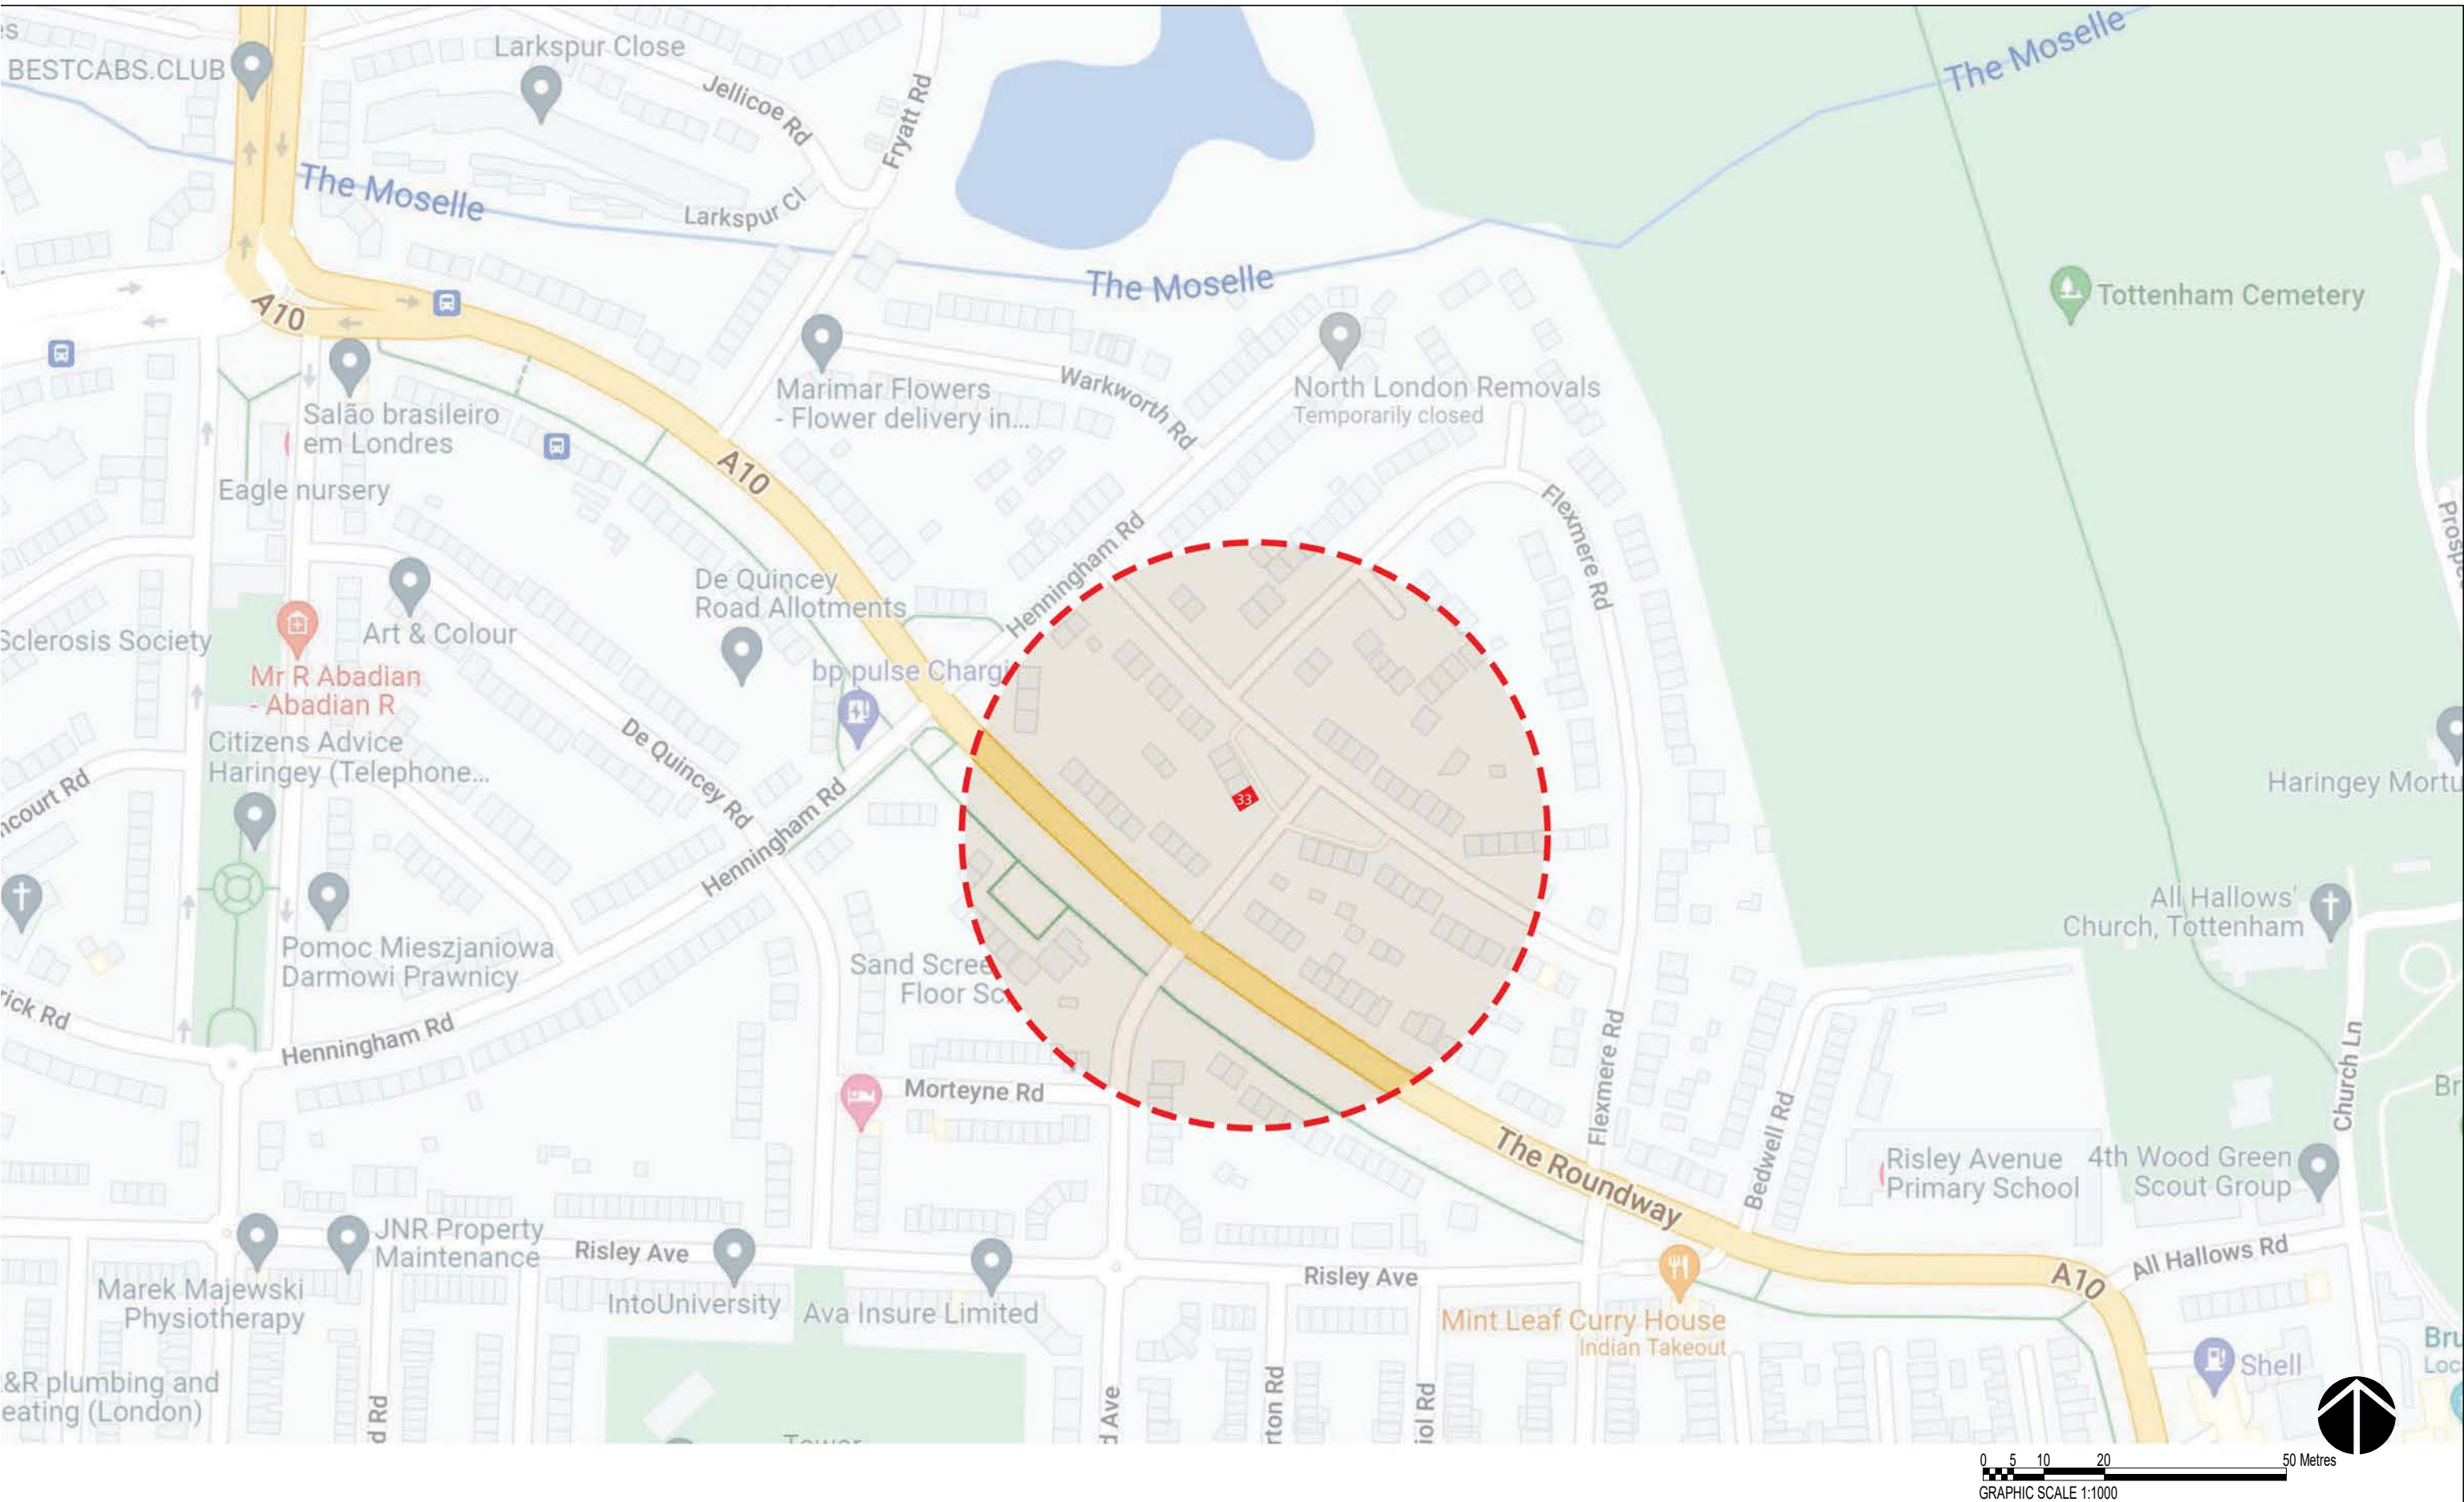


No.	Description	Date

CODE	STATUS	SUITABILITY DESCRIPTION	PURPOSE OF ISSUE
		Draft	Planning Application

PROJECT	33 Awlfield
SHEET	Location Plan

CLIENT			ROGER TCHAPE	
Date	17/10/2022	Project number	0001	Scale (@ A3)
Drawn by	Florian Mouafo	DRWAING NUMBER		REV
Checked by	Florian Mouafo	A107		

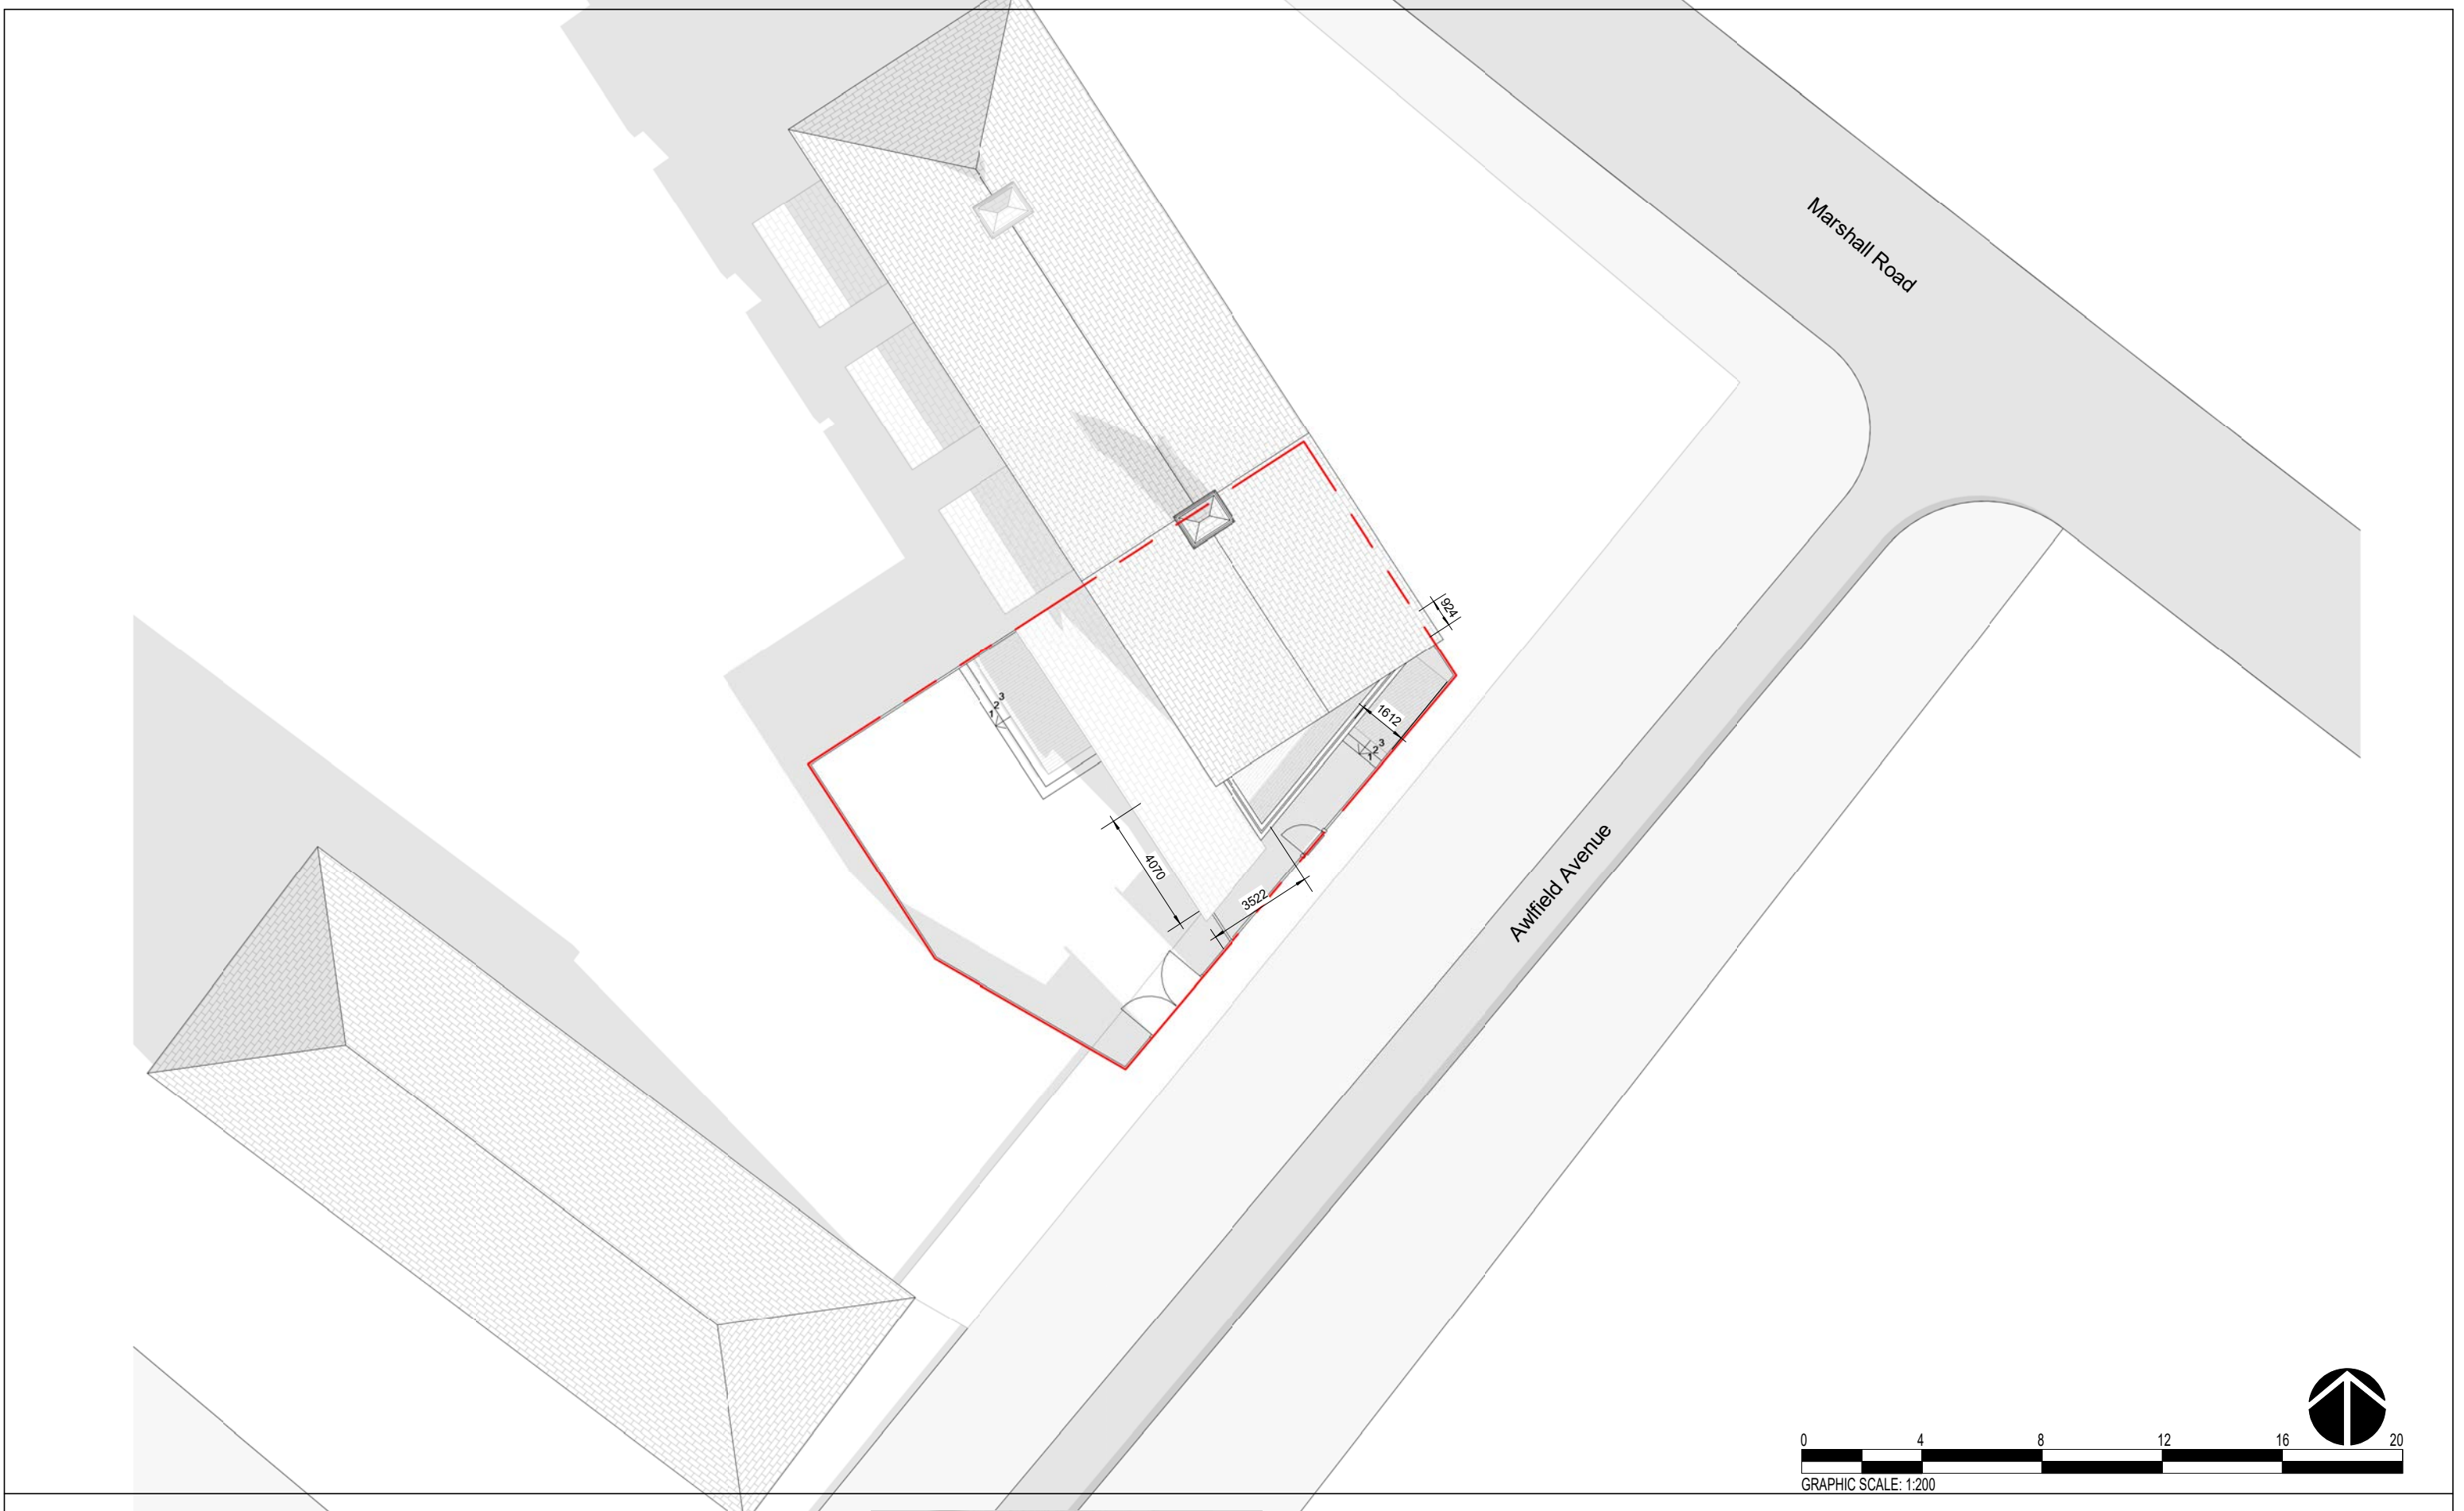

	No.	Description	Date			PROJECT		CLIENT			
						33 Awlfield		ROGER TCHAPE			
				SHEET		Date 17/10/2022		Project number 0001		Scale (@ A3) 1 : 200	
						Drawn by Florian Mouafo		DRWAING NUMBER		REV	
						Checked by Florian Mouafo		A108			


CODE

STATUS


SUITABILITY DESCRIPTION
Draft

PURPOSE OF ISSUE
Planning Application

2/11/2023 6:13:26 PM

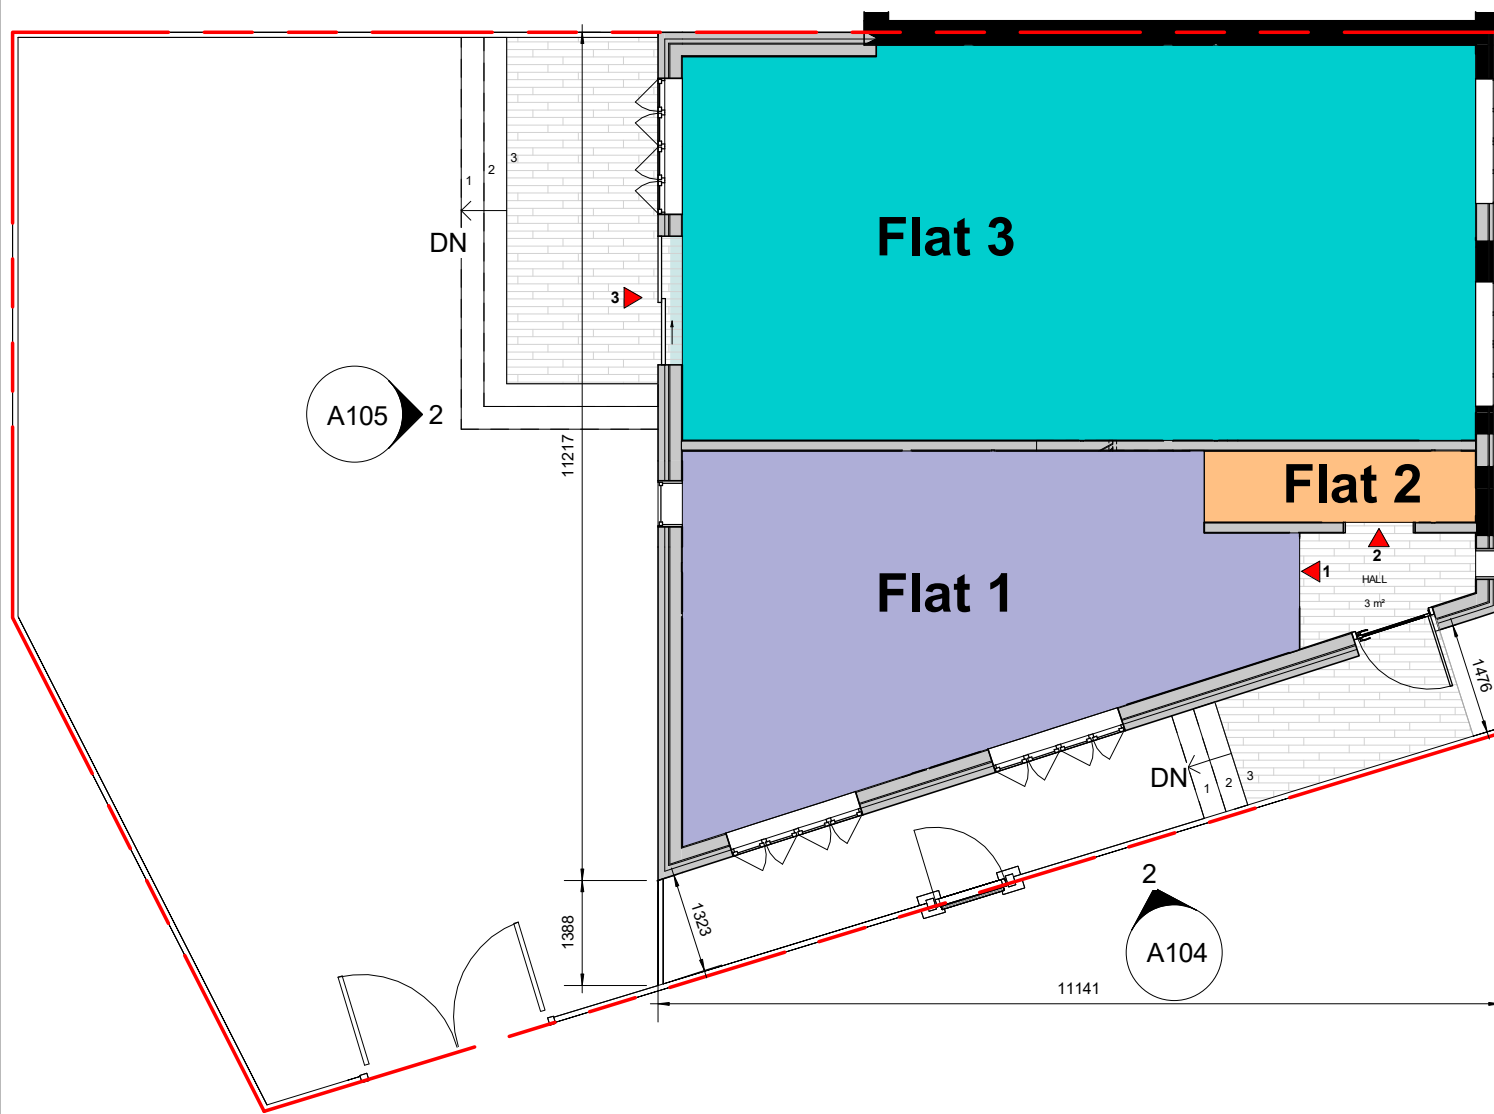

1 Proposed_GF_Legend
1 : 100

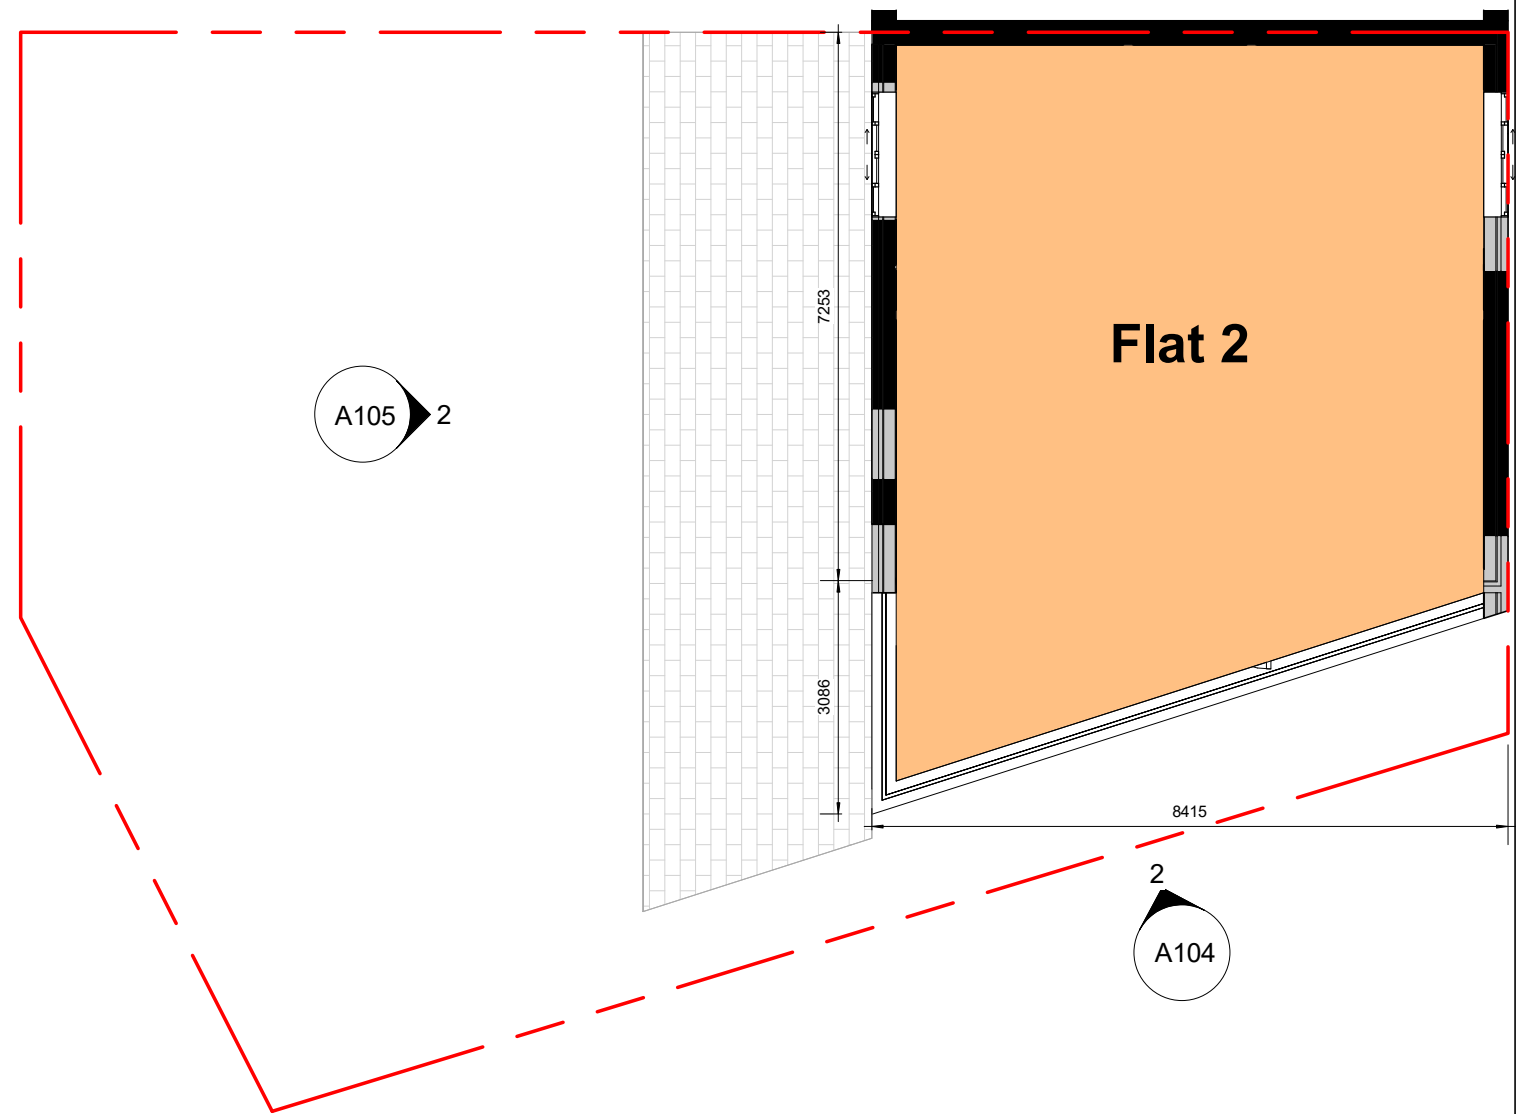

2 Proposed_Level 1_Legend
1 : 100

	No.	Description	Date					PROJECT		CLIENT		
								33 Awlfield		ROGER TCHAPE		
				CODE	STATUS	SUITABILITY DESCRIPTION	PURPOSE OF ISSUE	SHEET	Flats Label	Date 17/10/2022	Project number 0001	Scale (@ A3) 1 : 100
										Drawn by Florian Mouafo	DRWAING NUMBER	
										Checked by Florian Mouafo	A109	REV
						Draft	Planning Application					