


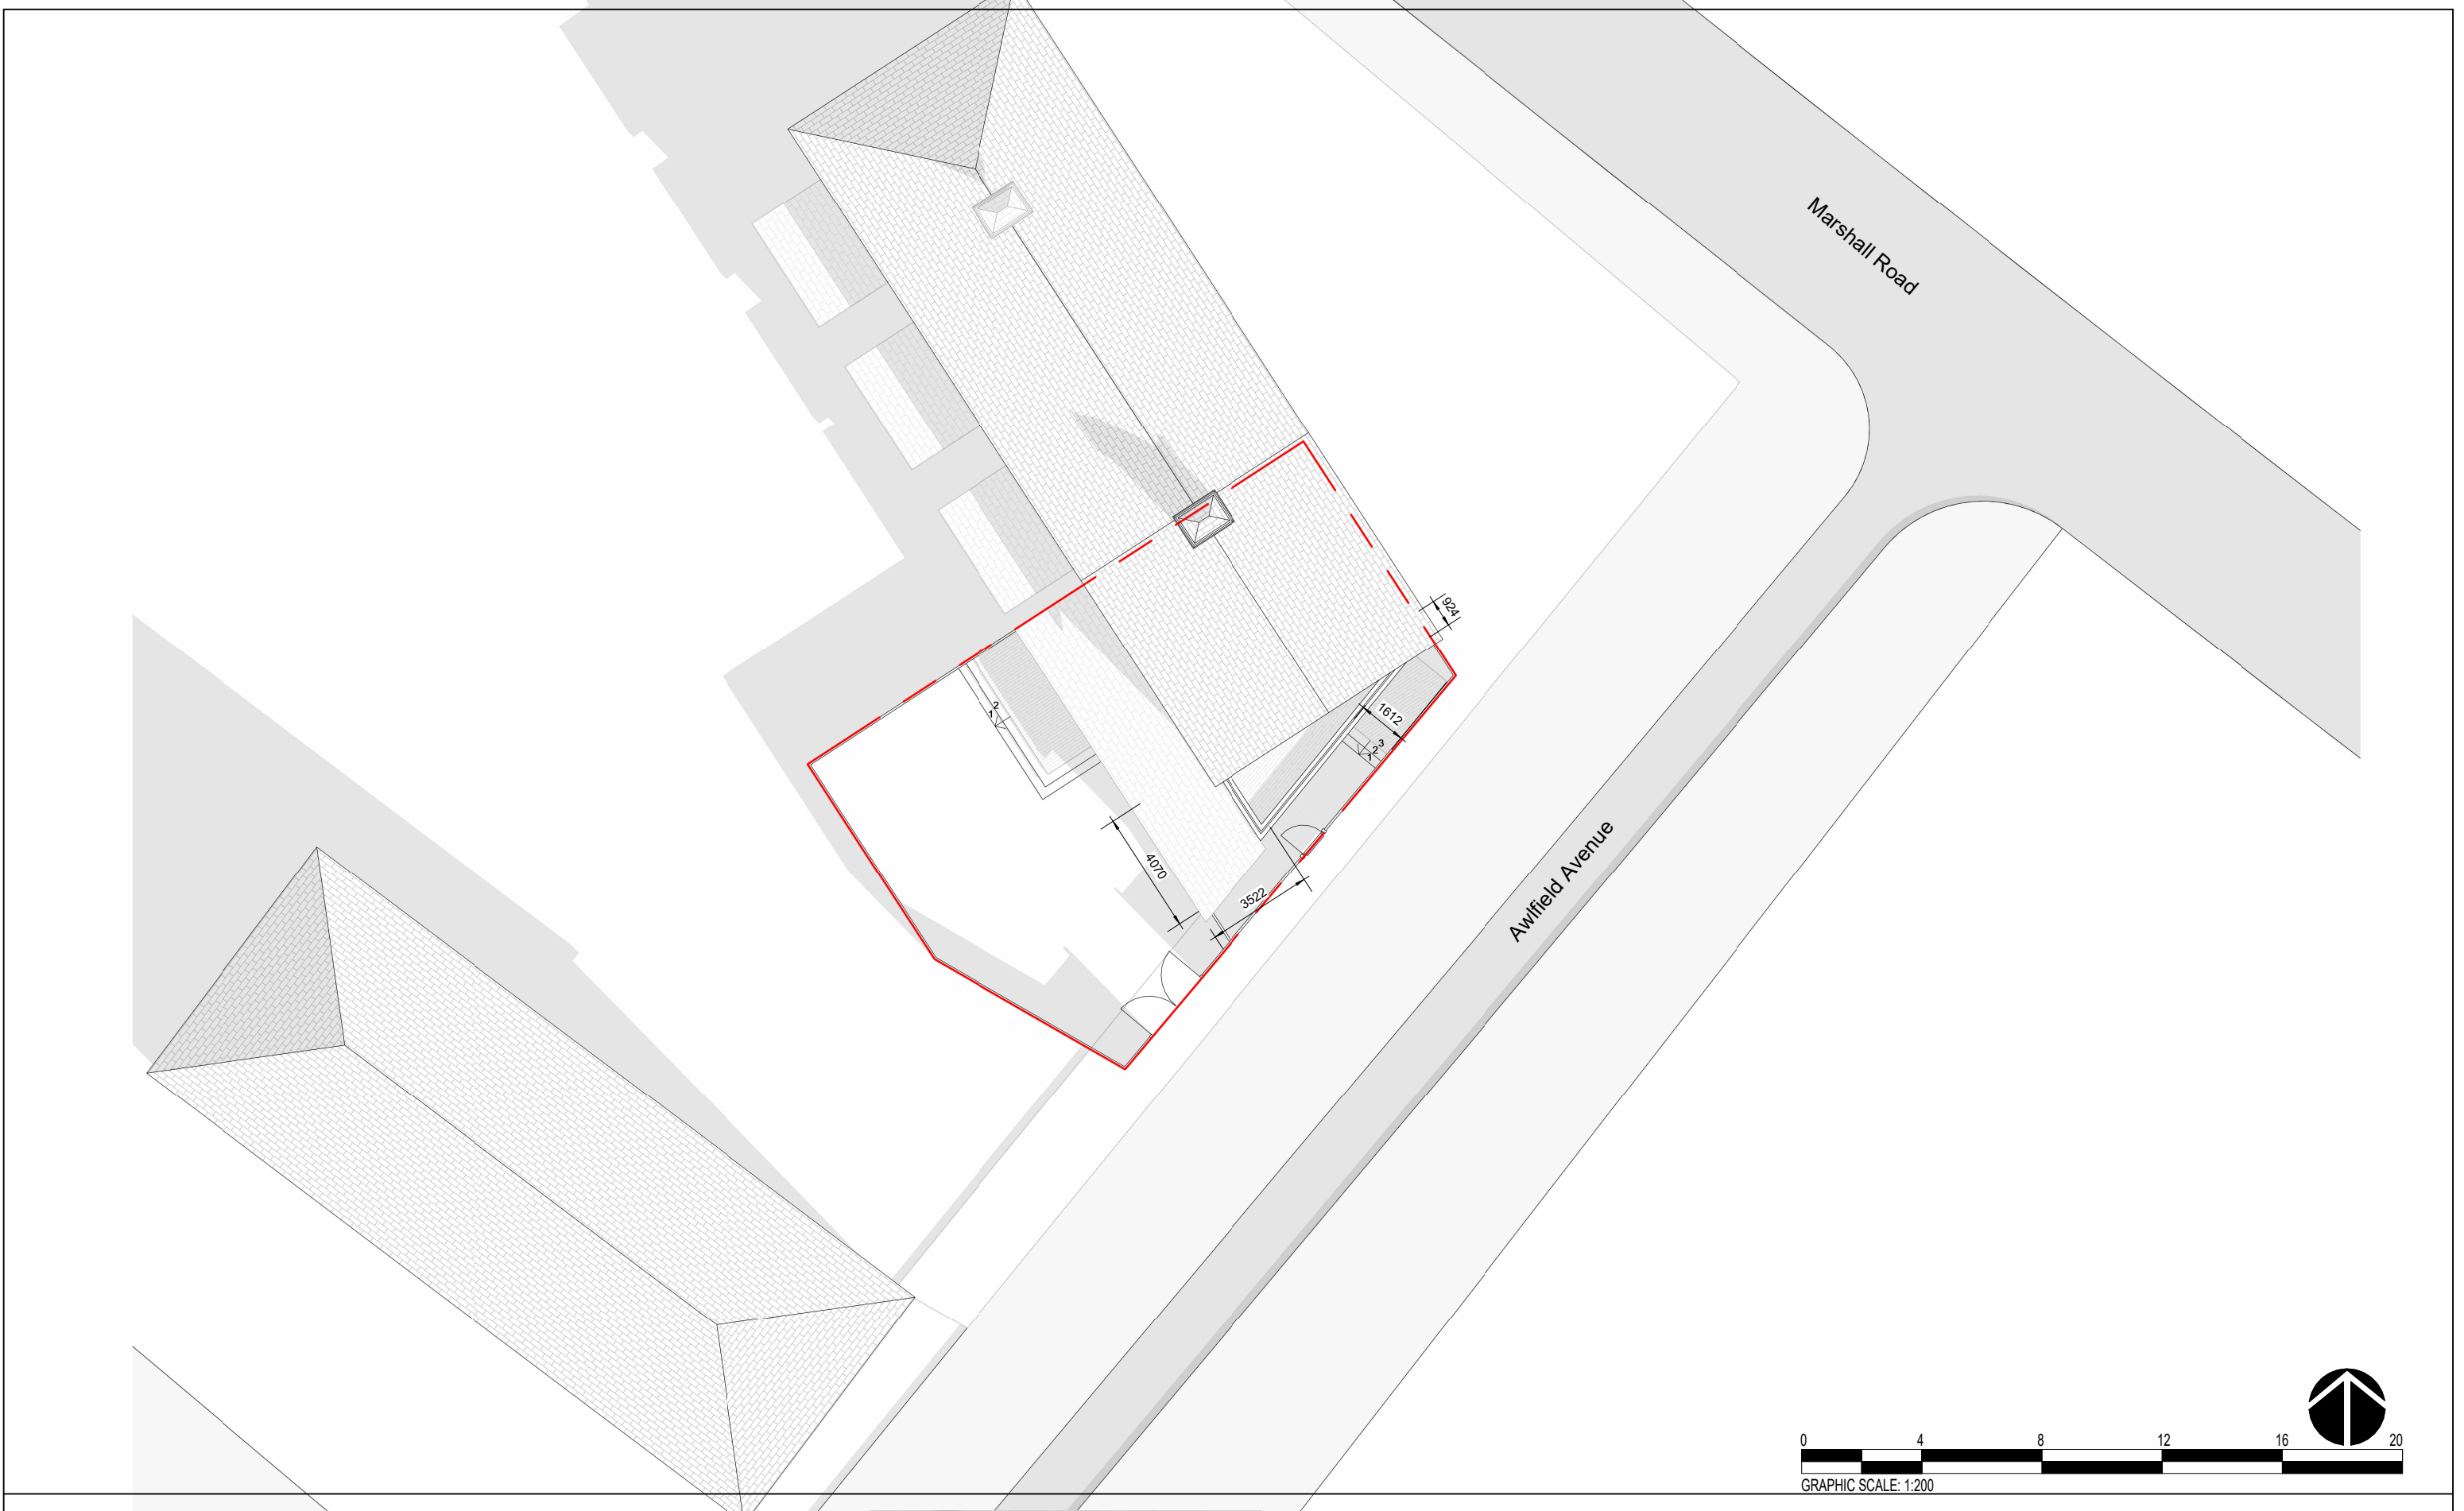

	No.	Description	Date					PROJECT	33 Awlfield			CLIENT			ROGER TCHAPE	
								CODE	STATUS	SUITABILITY DESCRIPTION	PURPOSE OF ISSUE	SHEET	Block Plan		Date	17/10/2022
						Draft	Planning Application			Drawn by	Florian Mouafo	DRWAING NUMBER	A108		REV	
										Checked by	Florian Mouafo					