


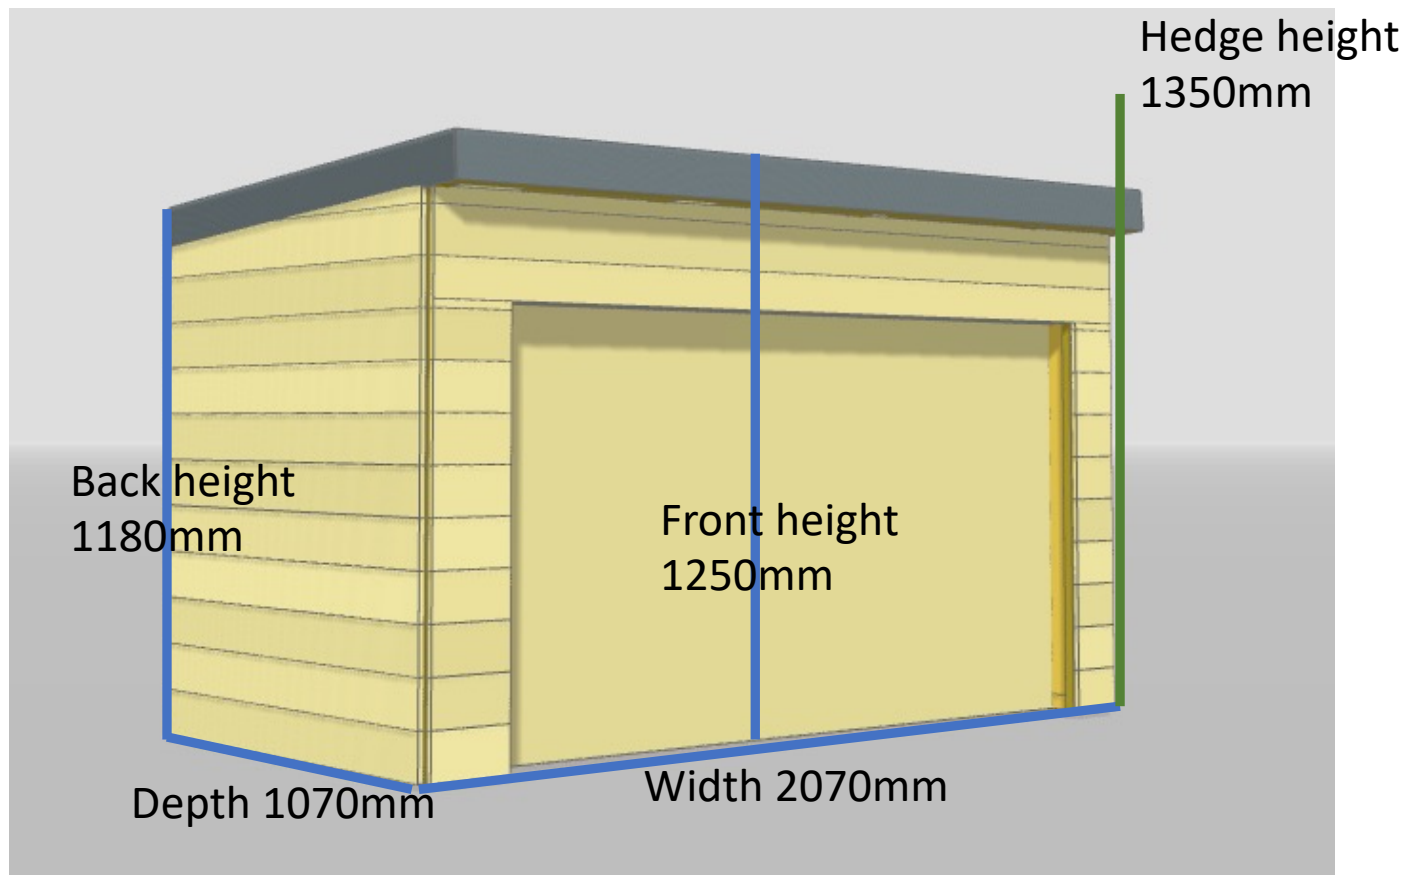

A: Shed brickwork currently in place
(paused pending planning permission):



B: Brickwork on home:



*Walls will be built using red bricks to match surrounding buildings.
Color shown in the top right image (A).
Current brickwork for surrounding buildings shown in image (B)