

EXISTING GUEST BEDROOM
ELEVATION SCALE 1:15

DETAILS 1, 2 & 3
SCALE 1:2




Tel: 020 8017 1632
info@londonsash.com
The London Sash Window Company
41 High Street, London SE20 7HJ


DO NOT SCALE THIS DRAWING. USE FIGURE DIMENSIONS

NOTES:

- A) Timber: Softwood.
- B) Glass: 4mm
- C) Paint Colour: White
- D) Mouldling: Ovolo.
- E) Bottom rail – 94mm.
- F) Meeting rail – 38mm.
- G) Top rail – 53mm.
- H) Staff bead – 15mm x 20mm.
- I) Parting bead – 7mm x 25mm.
- J) Brighton fastener

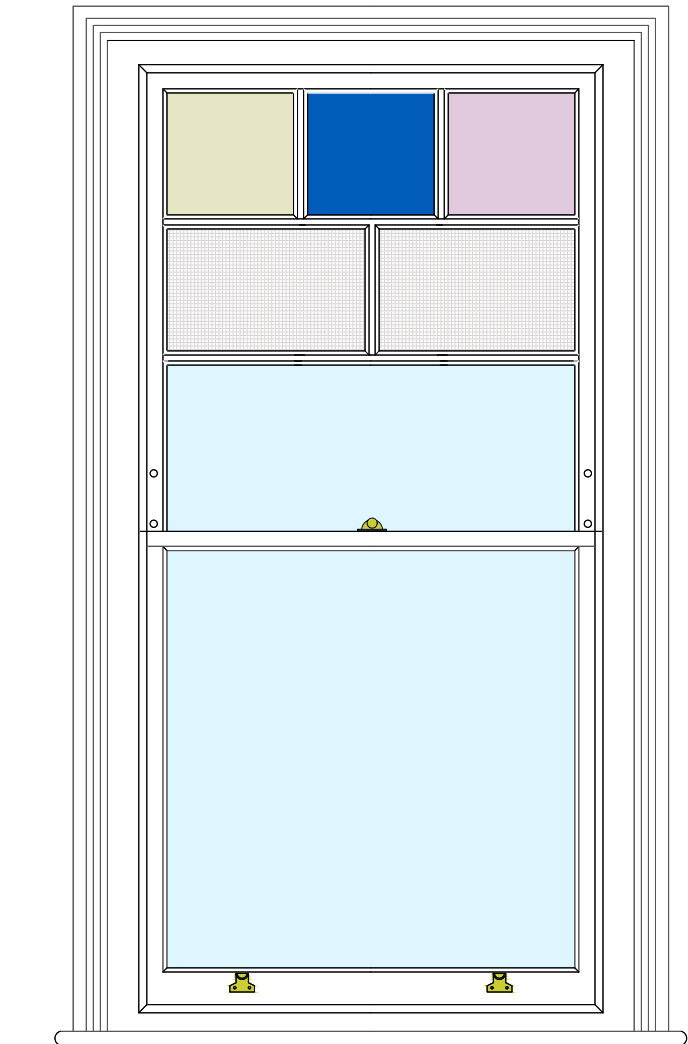


INTERNAL VIEW

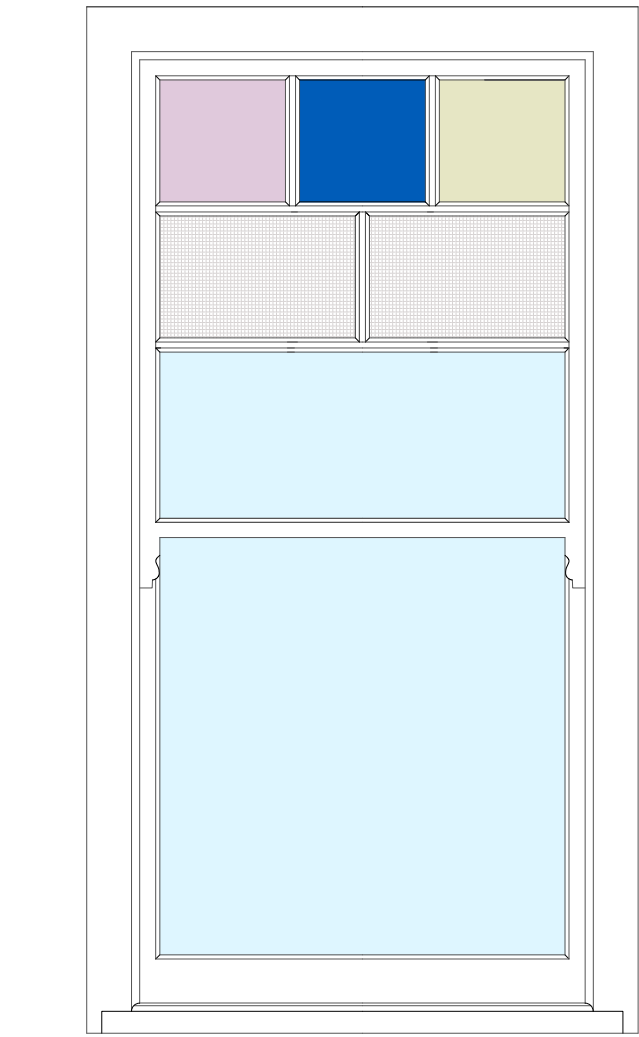


EXTERNAL VIEW


HEAD SECTION

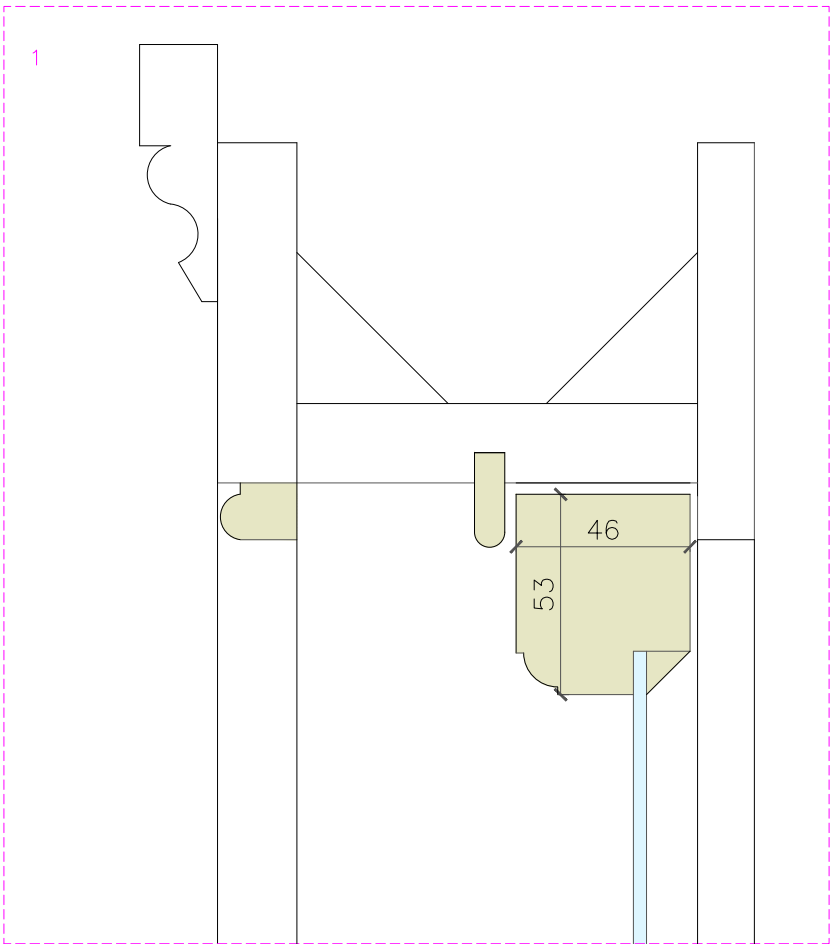


MEETING RAIL SECTION

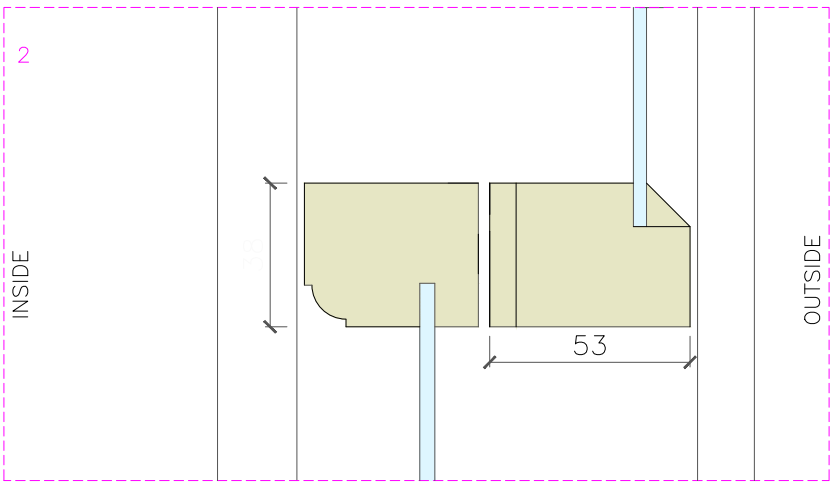


BOTTOM RAIL & SILL SECTION

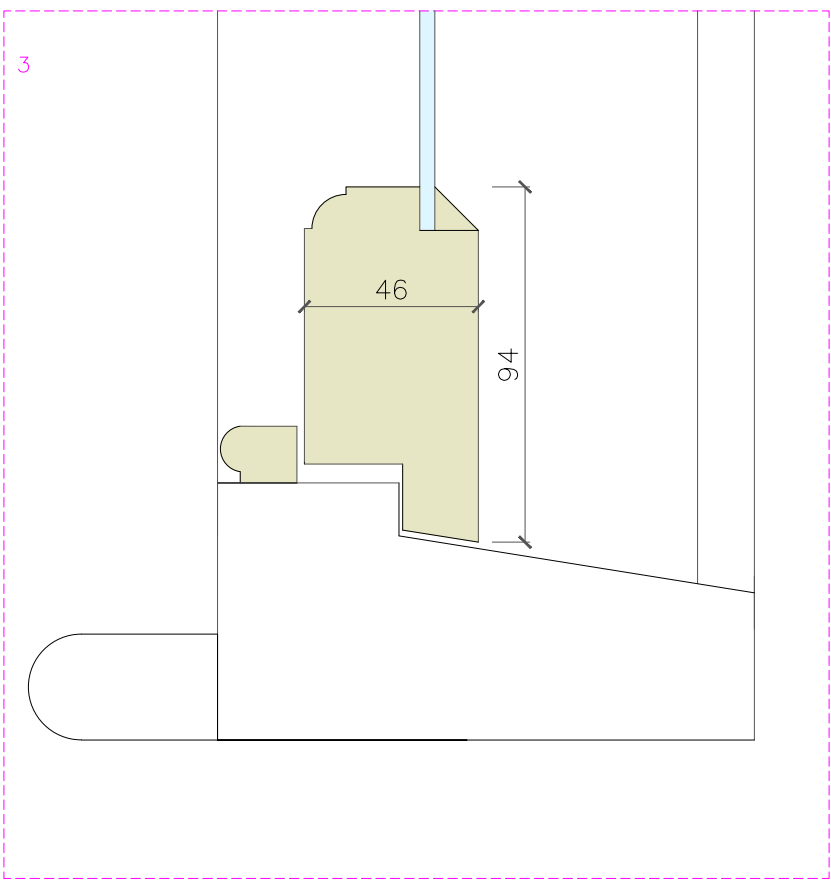


DETAIL 4
SCALE 1:3

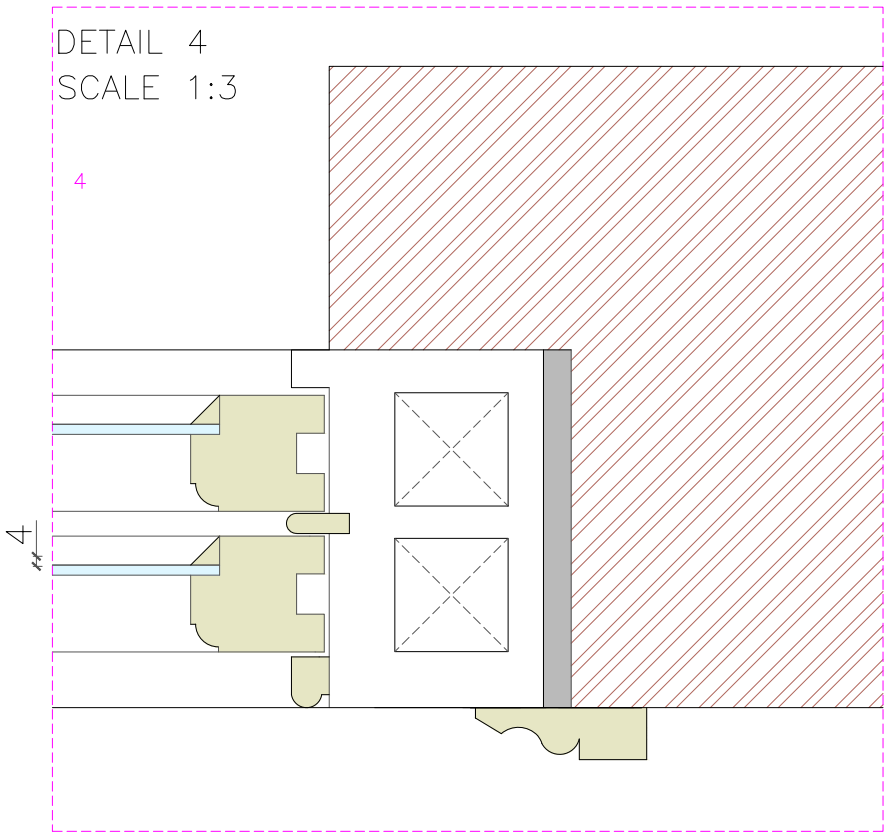


DETAILS
SCALE 1:2

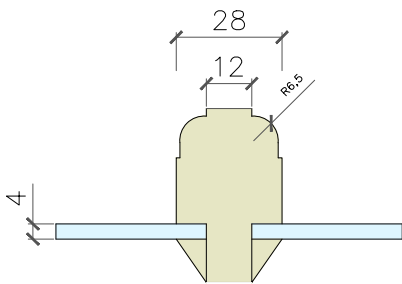


GLAZING BAR

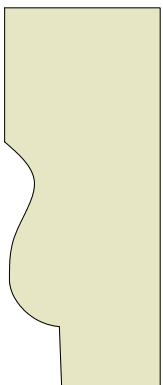

SASH HORN

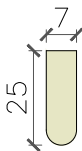

PARTING BEAD

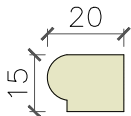

STAFF BEAD

CLIENT: Duncan Smith

LOCATION: N8 8RR

SCALE: Drawing scale @A2

DRAWN BY: TB

DATE 13 February 2023

DRAWING TITLE: Existing Guest Bedroom

DRAWING NUMBER: 2/2

QUANTITY: 1

REVISION: A