

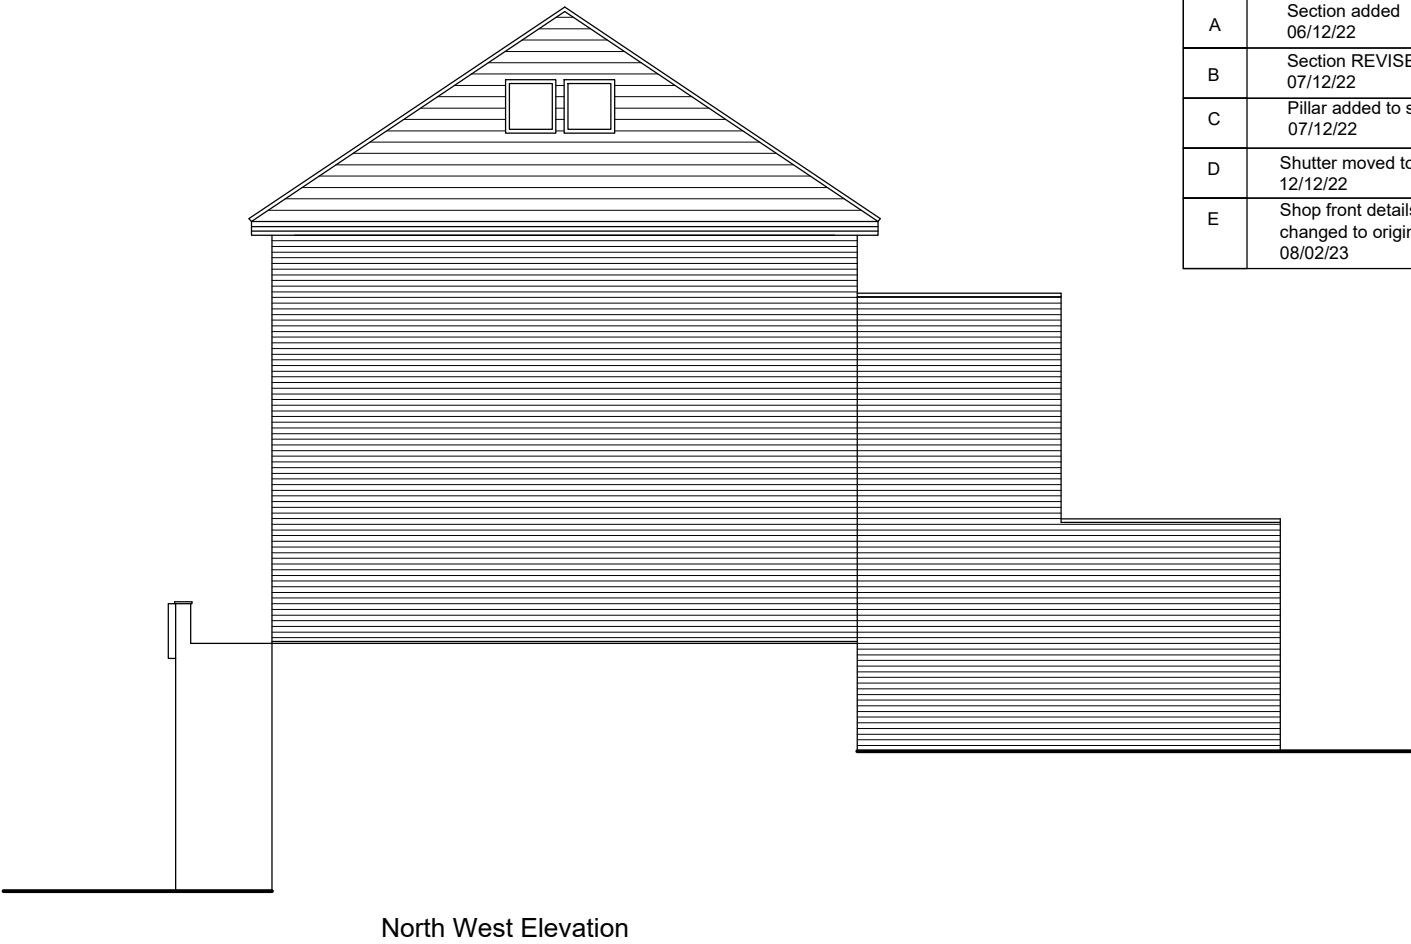


Rev.	Amendments
A	Section added 06/12/22
B	Section REVISED 07/12/22
C	Pillar added to section 07/12/22
D	Shutter moved to inside 12/12/22
E	Shop front details changed to original 08/02/23

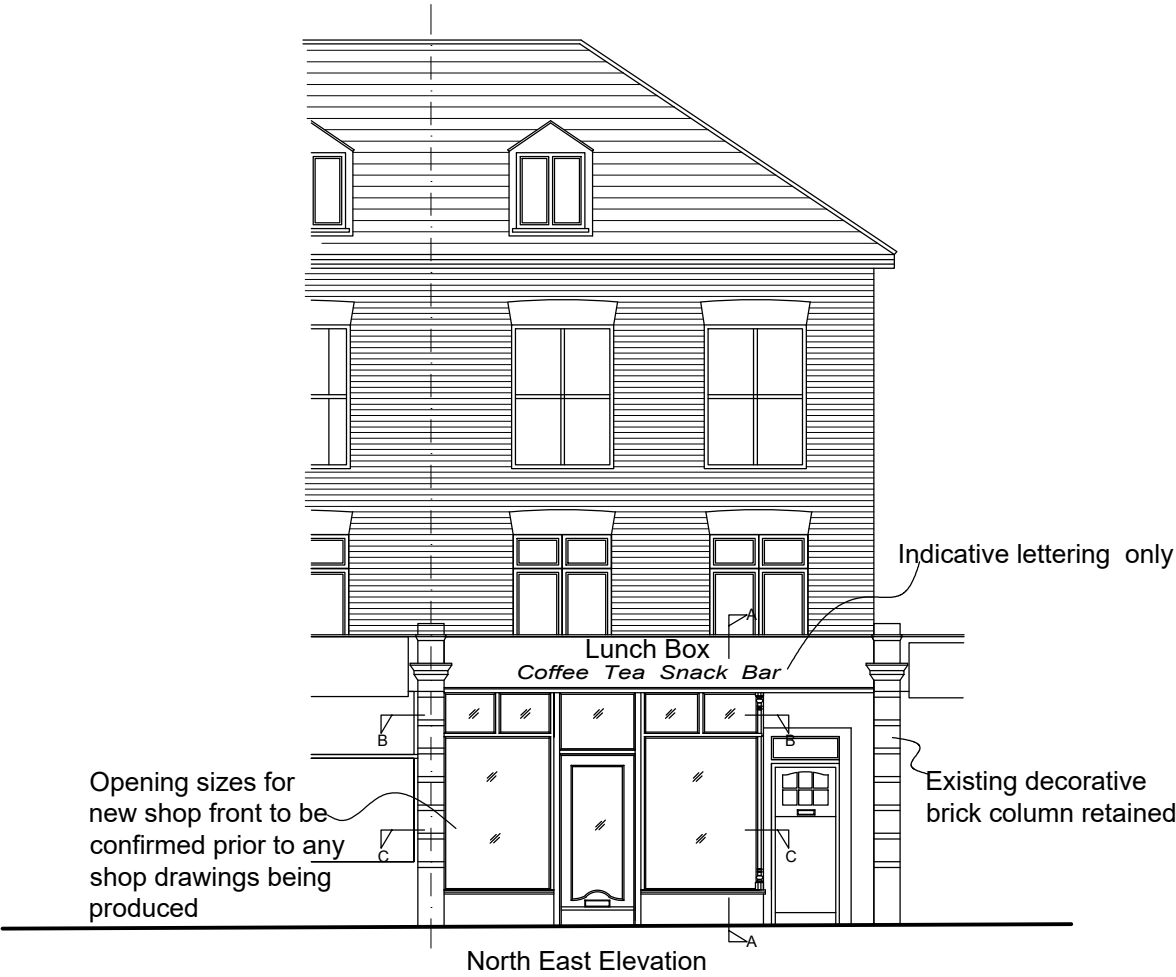

PROPOSED ELEVATIONS

373 ARCHWAY ROAD, HIGHGATE, N6 4EJ

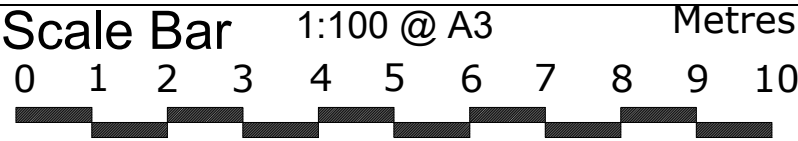

THE GILLETT MACLEOD PARTNERSHIP
Chartered Architects & Town Planning Consultants
1 High Road Old Eastcote Pinner Middlesex HA5 2EW tel. 0208 868 1333

Drg. No.11/2577/204E
Scale 1:100
Date 22/03/22
Drawn by AK

REVISION
E
(C) drawer