



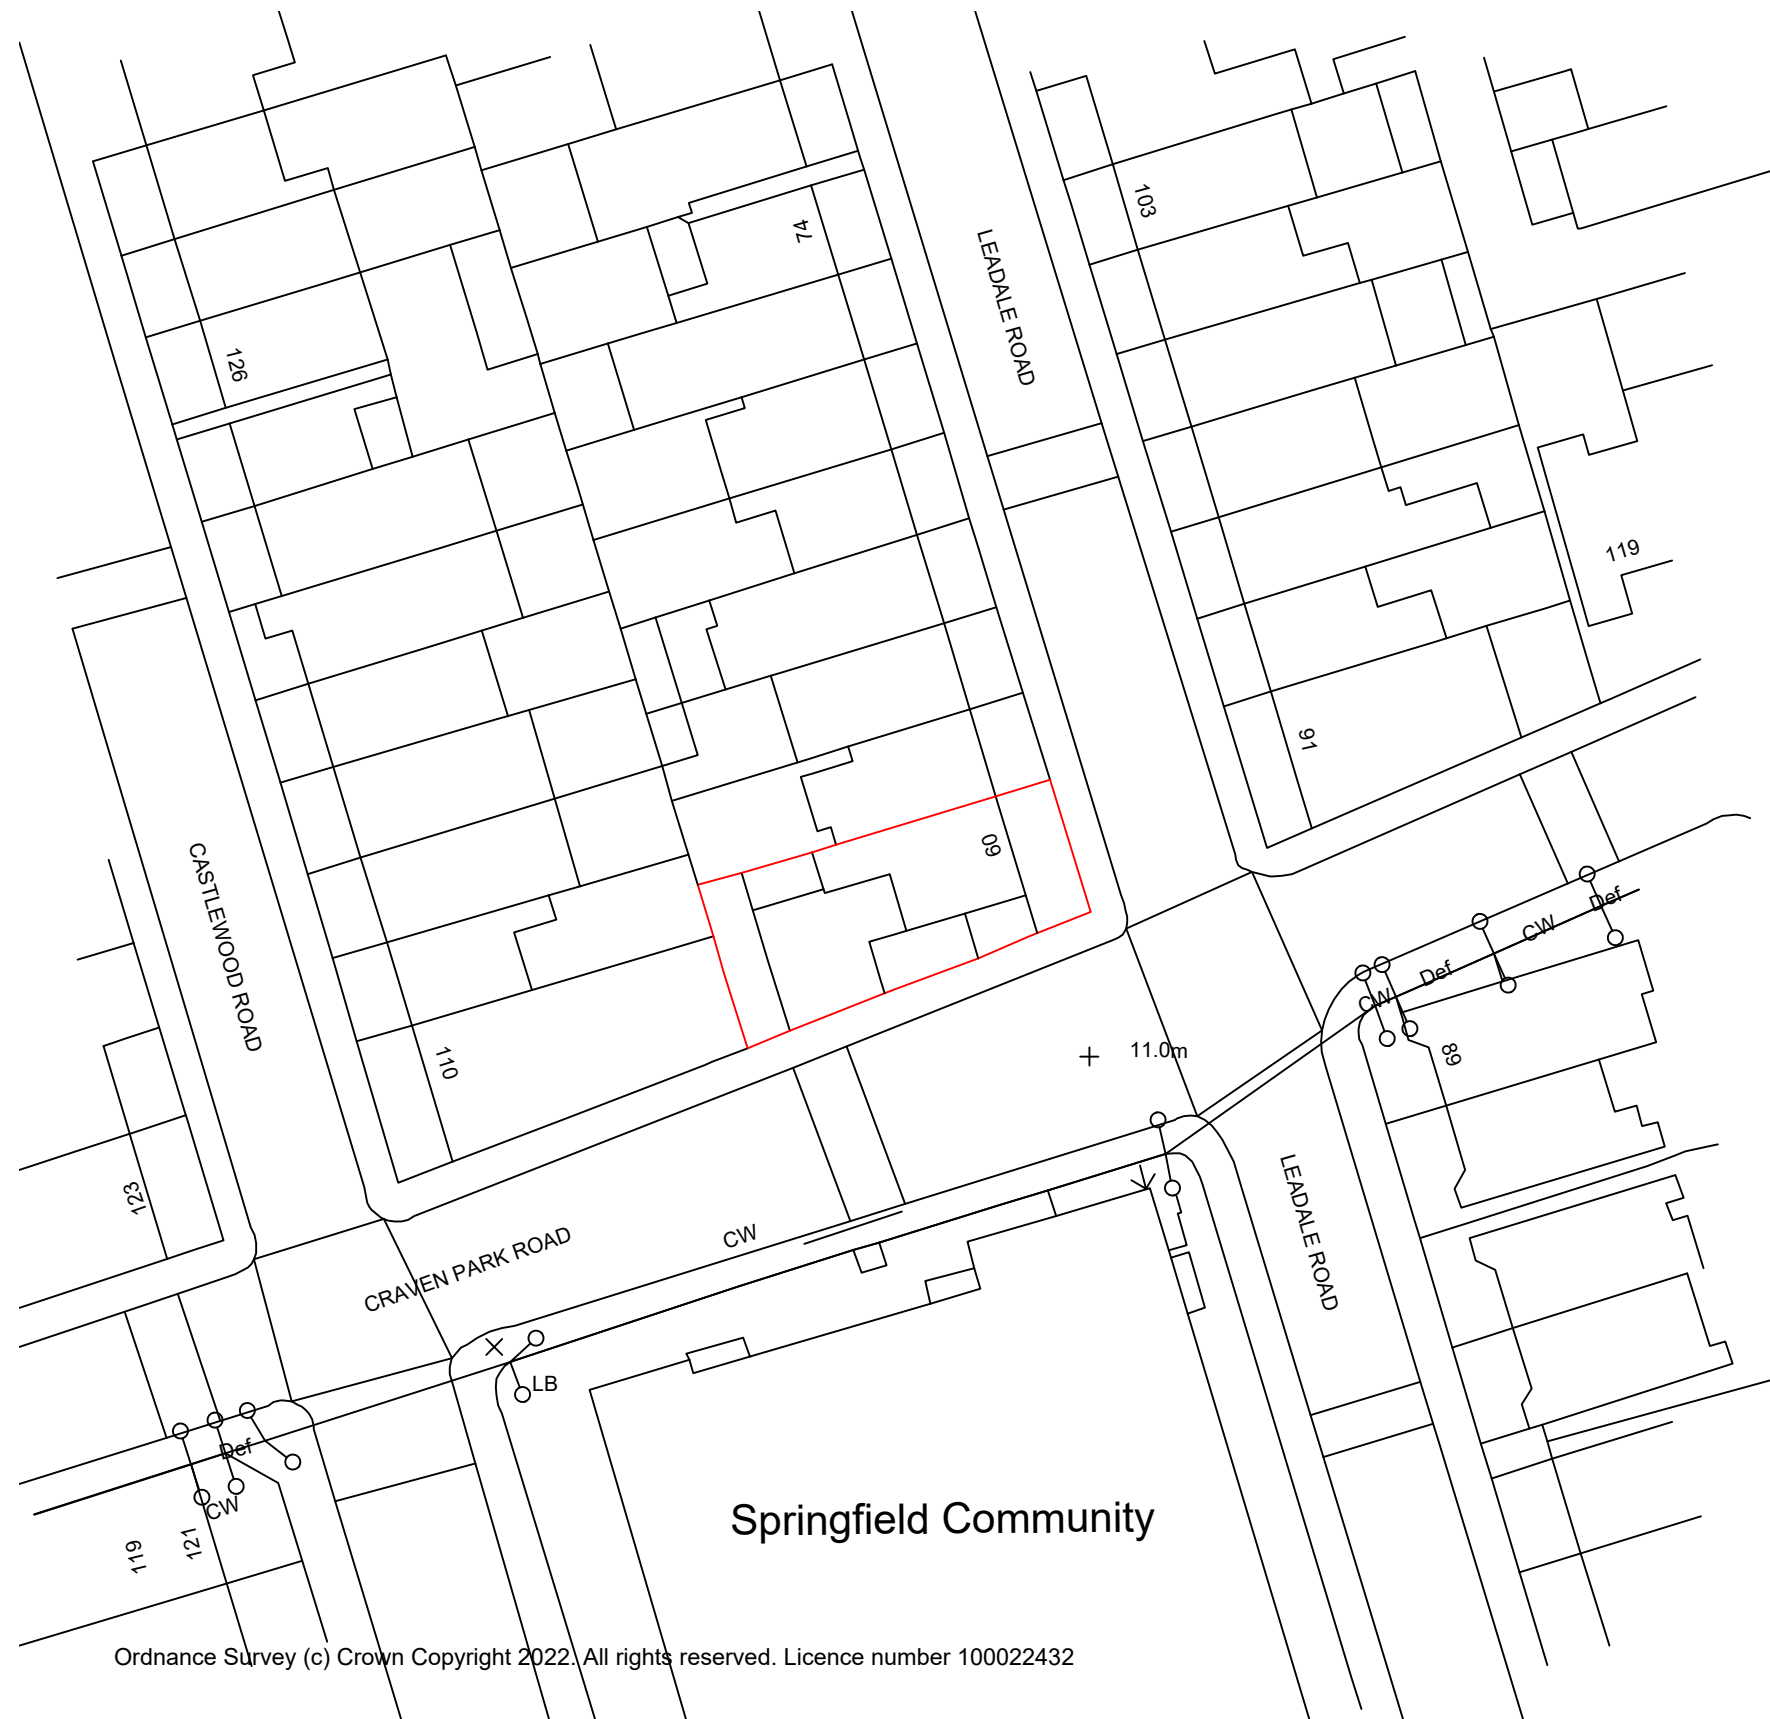

Ordnance Survey (c) Crown Copyright 2022. All rights reserved. Licence number 100022432

 Property Boundary

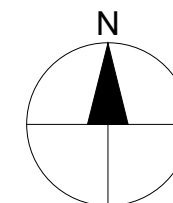

Notes.
Contractors must verify all dimensions at the site before comencing any work.
No construction work before Building Control approval and structural engineer confirmation.
Any discrepancies to be reported to Gridline.
All drawings are to be read in conjunction with all relevant drawings and specifications.

Project No.S				
REV	DATE	DESCRIPTION	BY	CH

PROJECT TITLE	
60 Leadale Road	
London	
N15 6BH	
DATE	Project No.
December 2022	6410

DRAWING TITLE		
Existing - OS Map		
CLIENT		
Mr David Sheldon		
DRAWING No.	SCALE @ A3	Drawn by:
EX-L001	1:1250 / 1:200	Sara



PLANNING SERVICES
Unit 9b, The High Cross
Centre, Fountayne Rd,
N15 4BE
TEL: 020 8802 3480
www.samplanning.co.uk