

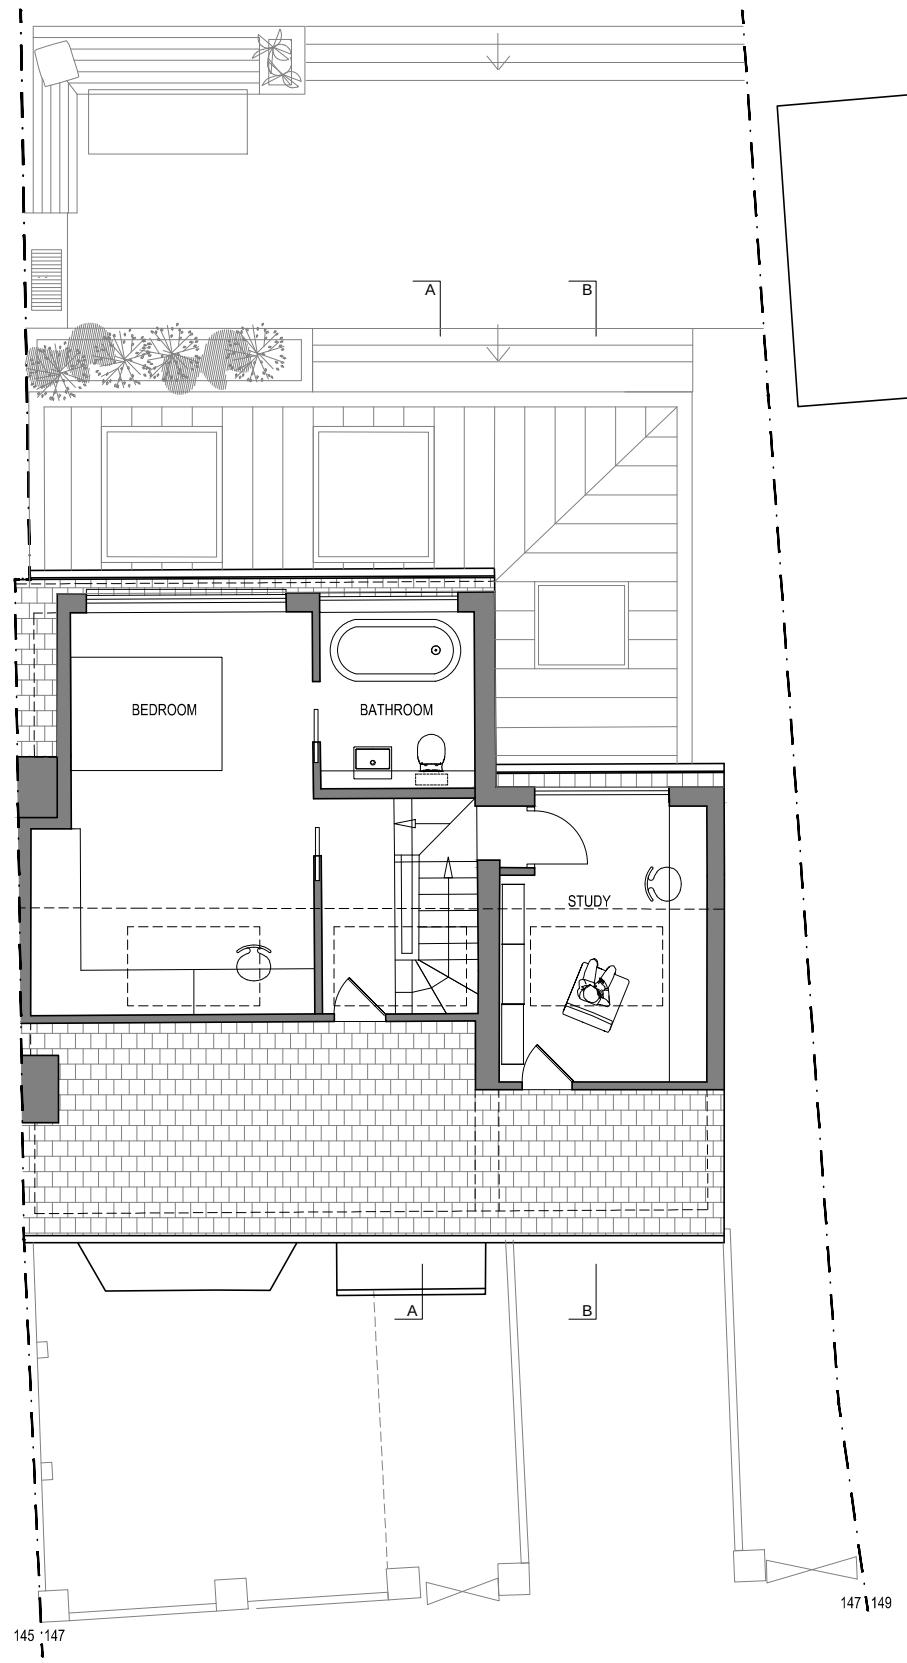


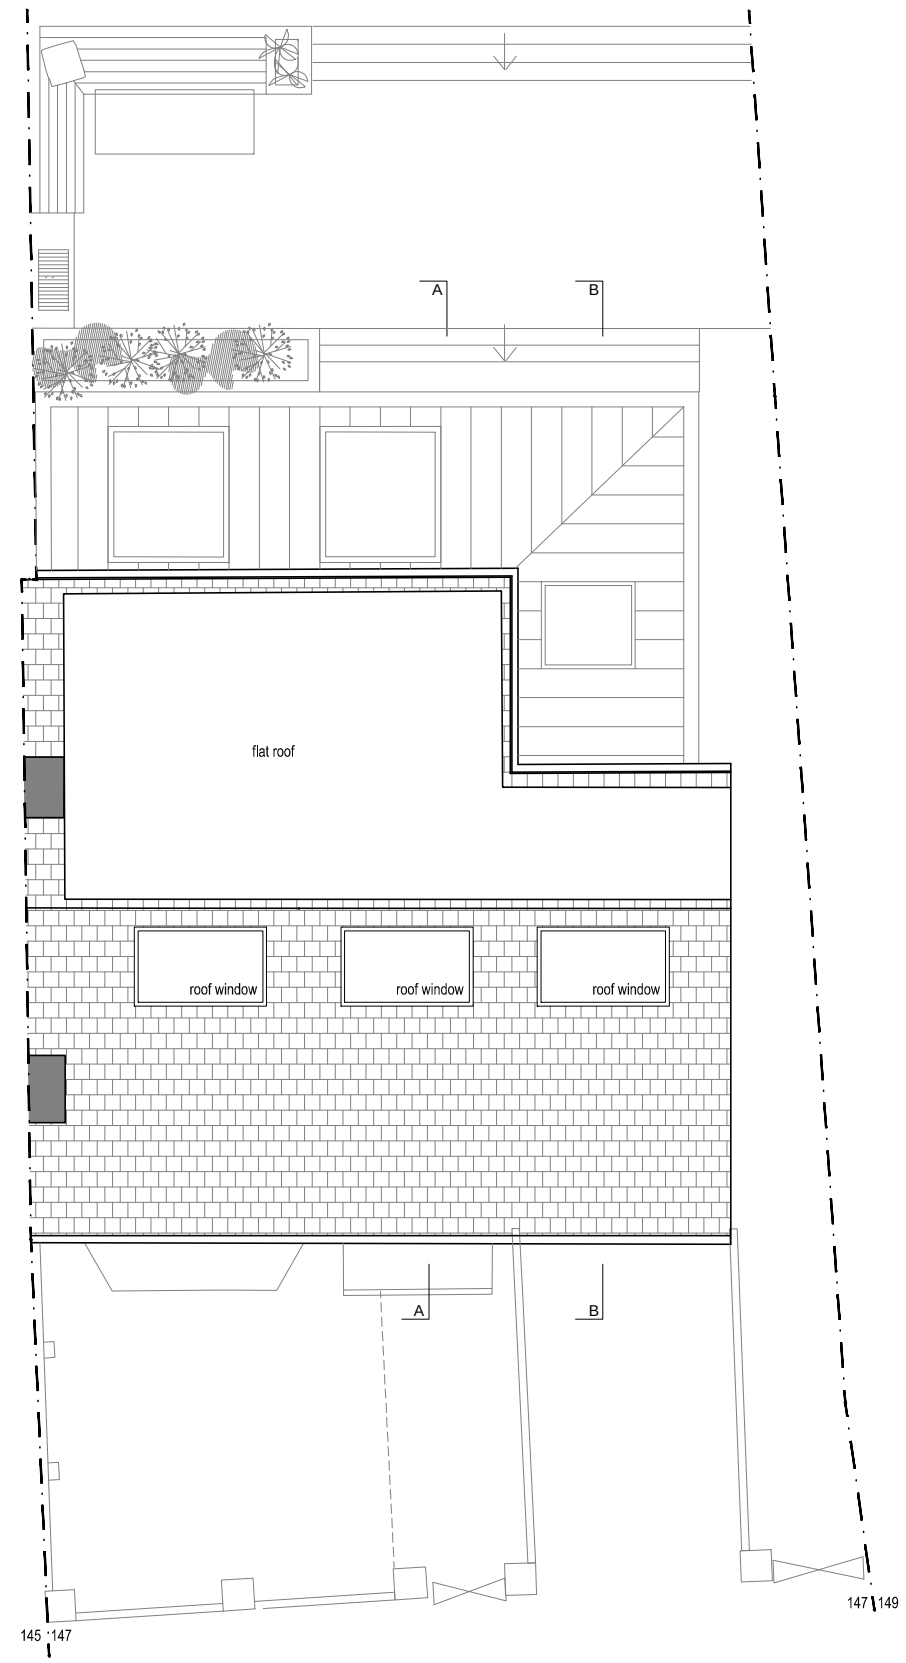

SECOND FLOOR

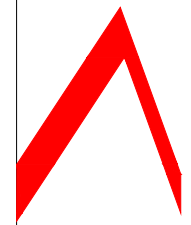

SECOND FLOOR

	revision	date			
FOR PLANNING					
147 Alexandra Park Road					
As proposed					
	ana alonso architect Dipl Arch ARB T 1 07754888138 E 1 anatron@yahoo.com facebook.com/ana.alonso.architect				
	ana alonso architect muswell hill				
	Scale	1:100@A3	Job No	Dwg No	Rev
	Date	Dec'22	2022/116	AP(00)07	.
	Drawn	AAT			
Checked	AAT	© COPYRIGHT This drawing is the copyright of Ana Alonso.			