




SITE LOCATION PLAN 1:1250

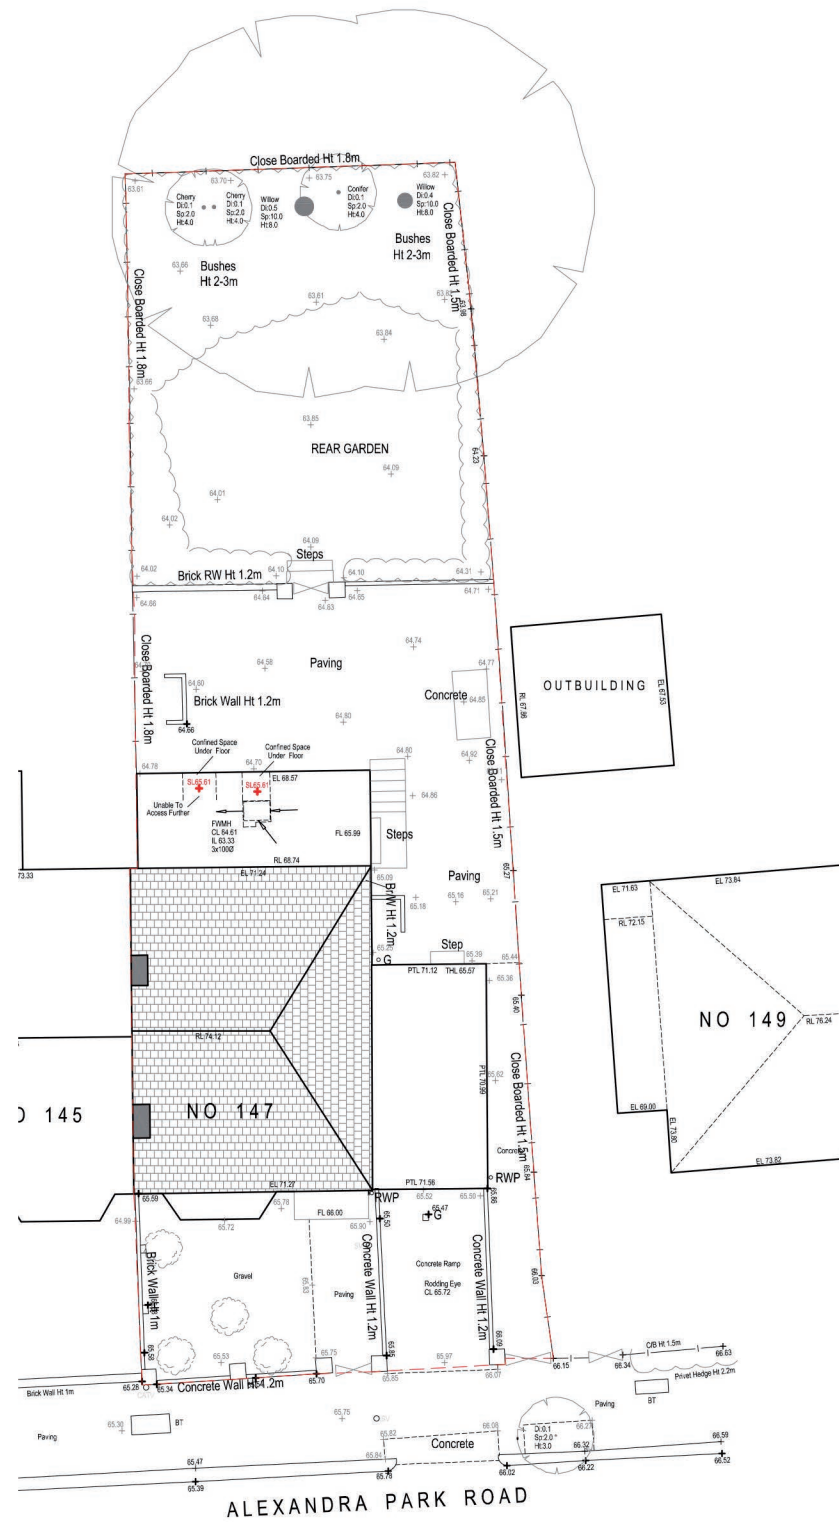

SITE BLOCK PLAN 1:200



revision

date

FOR PLANNING

147 Alexandra Park Road

Site Location Plan

ana alonso architect
Dipl Arch ARB
T | 07754888138
E | anatron@yahoo.com
facebook.com/ana.alonso.architect

ana alonso architect | muswell hill

Scale	varies@A3	Job No	Dwg No	Rev
Date	Nov'22	2022/116	AP(00)01	.
Drawn	AAT			
Checked	AAT	© COPYRIGHT	This drawing is the copyright of Ana Alonso.	