

NOTES
1. All dimensions and levels are to be checked on site by the Main Contractor before work commences. The Architect is to be informed immediately of any discrepancies.
2. Do not scale this drawing, use written dimensions only.
3. All dimensions are in millimetres unless otherwise stated.
Copyright of Lacey Architects.





Legend

Proposed wall

Existing wall

Items to be demolished

Items overhead

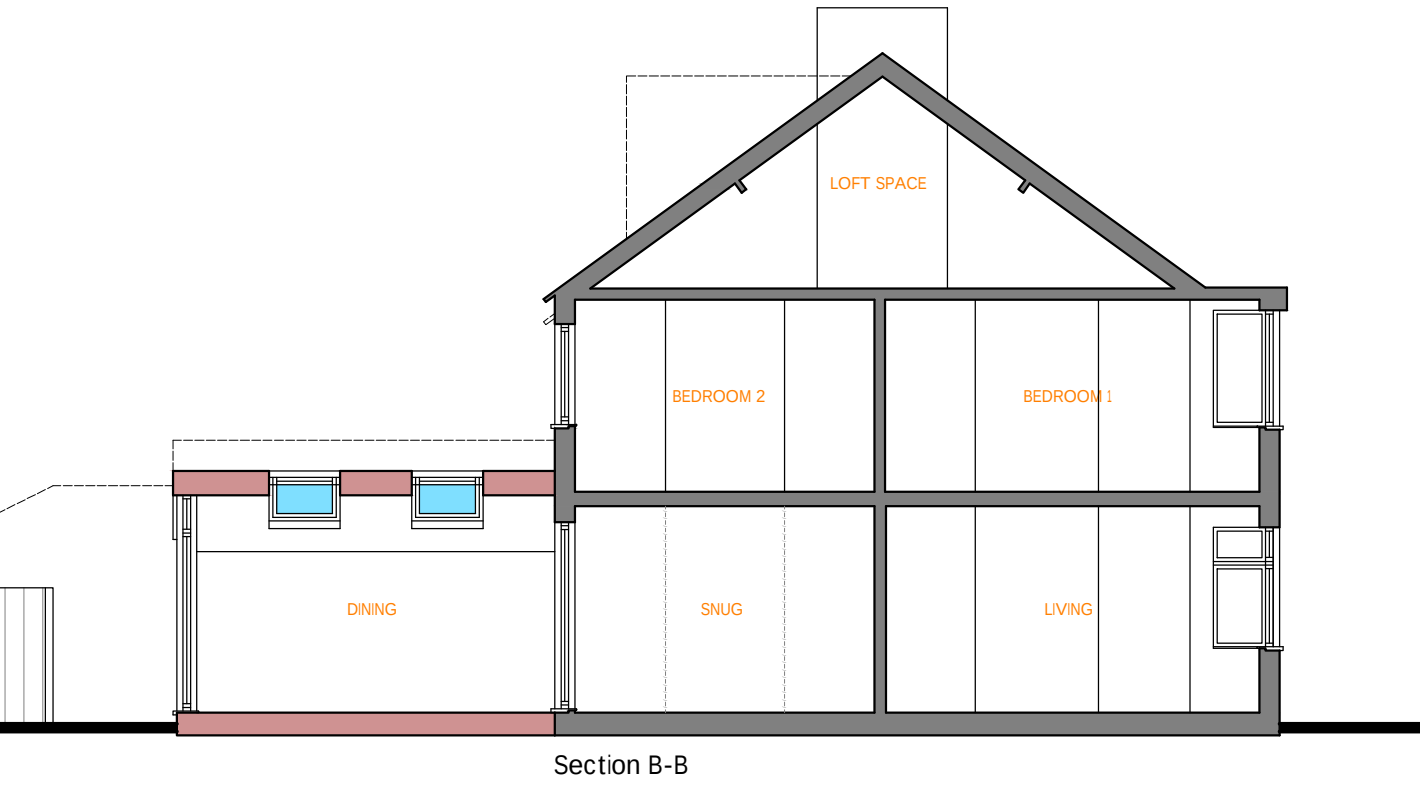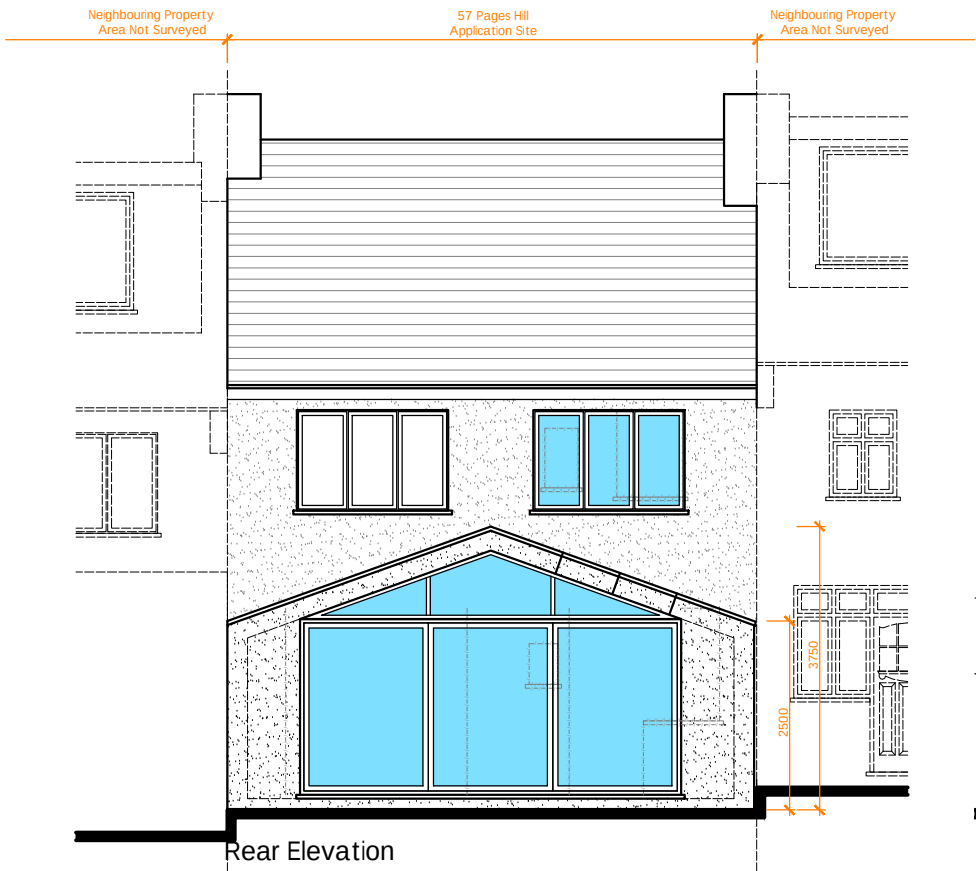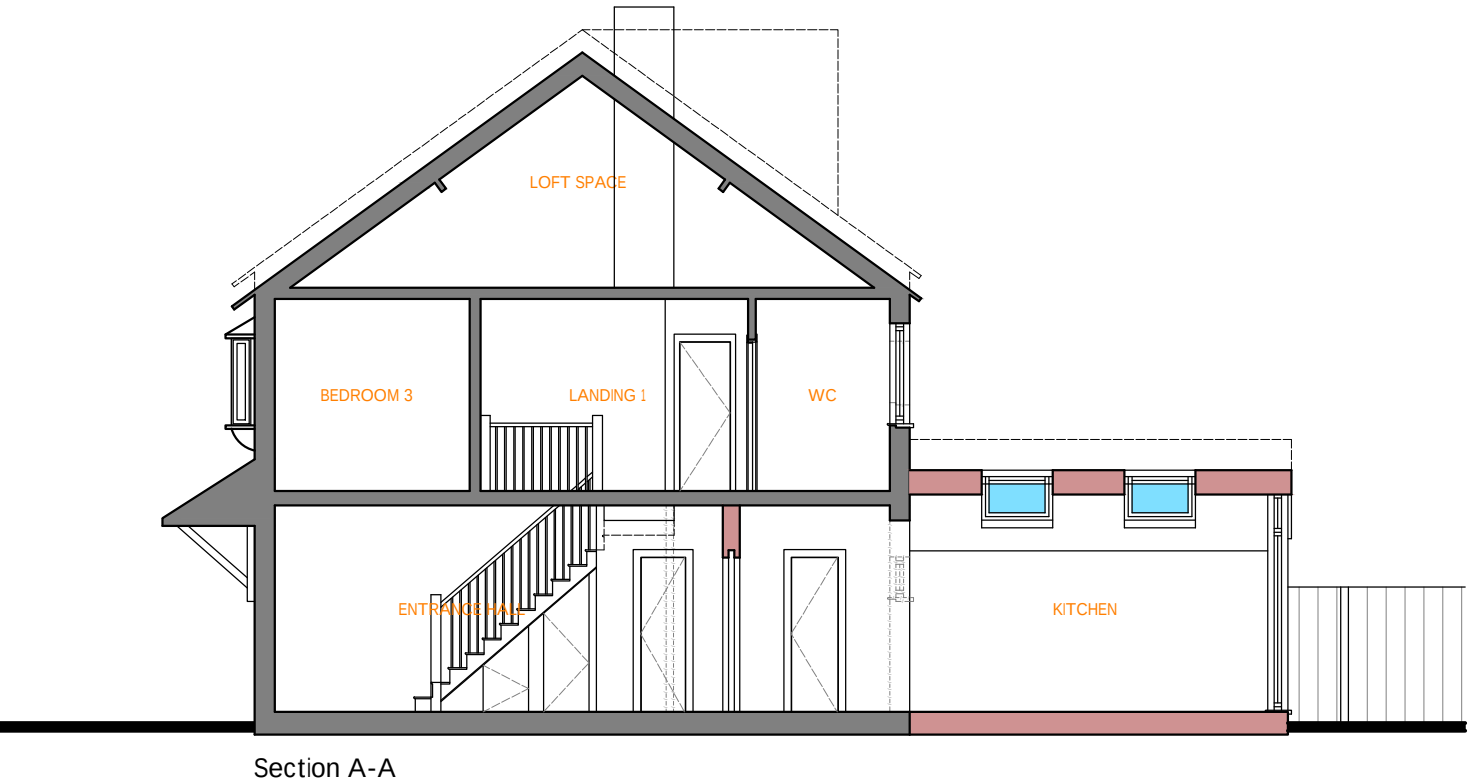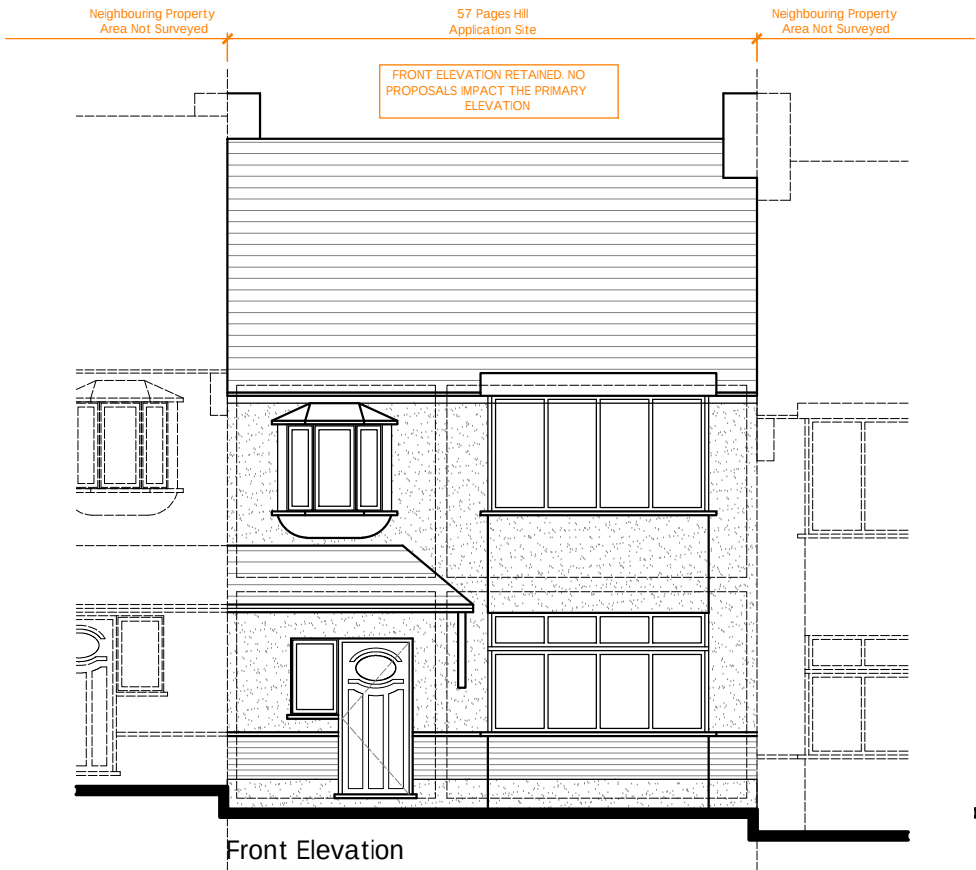

A	06.02.23	Revised following client meeting.
Rev	Date	Description
1		
2		
3		

Status: Planning

Title: Proposed Elevations & Sections


Drawing Ref: 23_02-P32 Rev: A

Scale: 1:100 @ A3 Date: Jan '23

Client: Ms Bunis

Address: 57 Pages Hill, London, N10 1EH

LACEY
ARCHITECTS

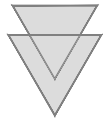

t: 07791702089
e: stephen@LaceyArchitects.com