


Parapet +20.48 ▽
No 718-720

2nd FFL +16.79 ▽
No 718-720

1st FFL +13.56 ▽
No 718-720

GF FFL +10.02 ▽
No 718-720

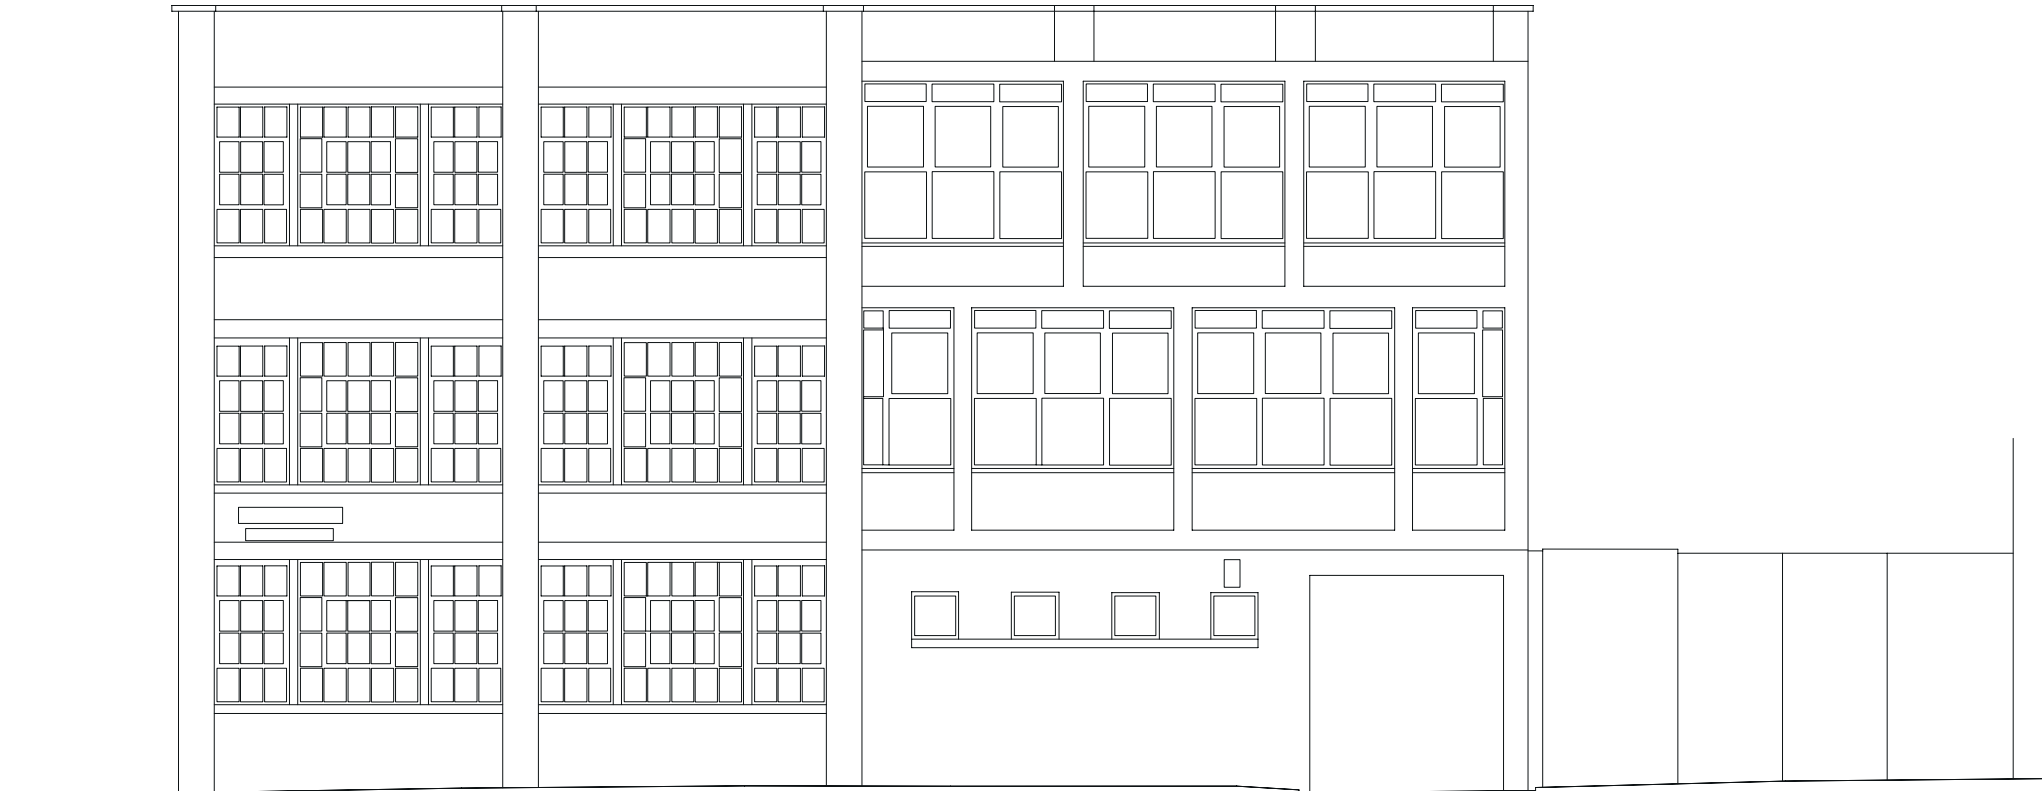

← No 718-720 →
SITE

revision	date	amendment



EMPYREAN
DEVELOPMENTS

Empyrean Developments Ltd
6th Floor, 22-25 Eastcastle Street
London, W1W 8DE
020 3397 9800 | info@em-dev.co.uk
www.empyrean-developments.co.uk

drawing name
Existing Flank Elevation

project
Seven Sisters

site address
718-722 Seven Sisters Road
London, N15 5NH

status	Planning	
scale	1:100 @ A3	
date	drawing number	revision
06/09/22	155-403	