
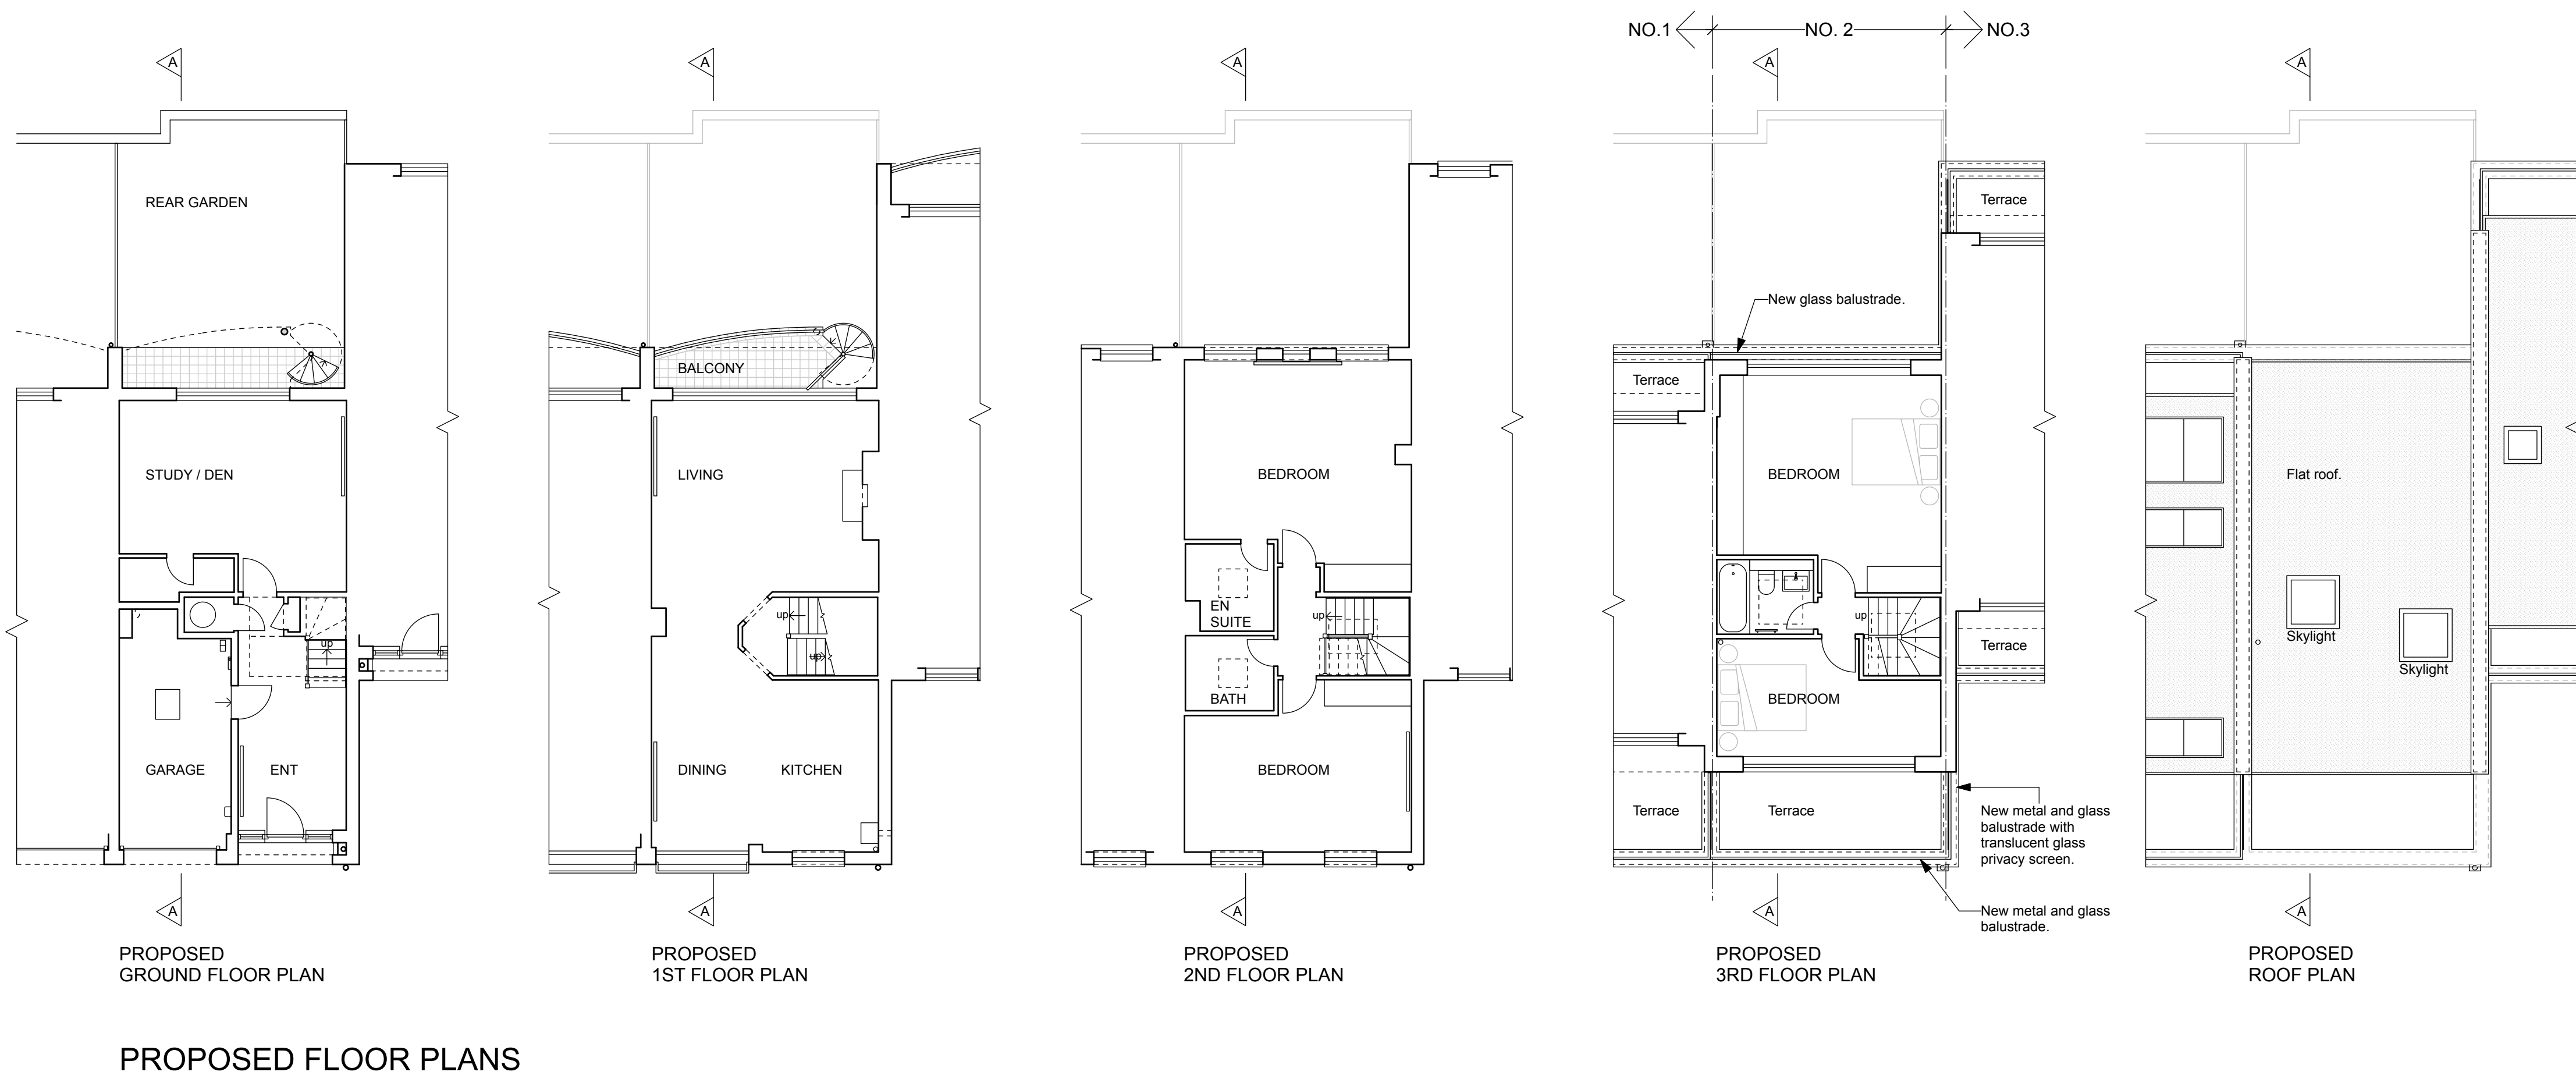
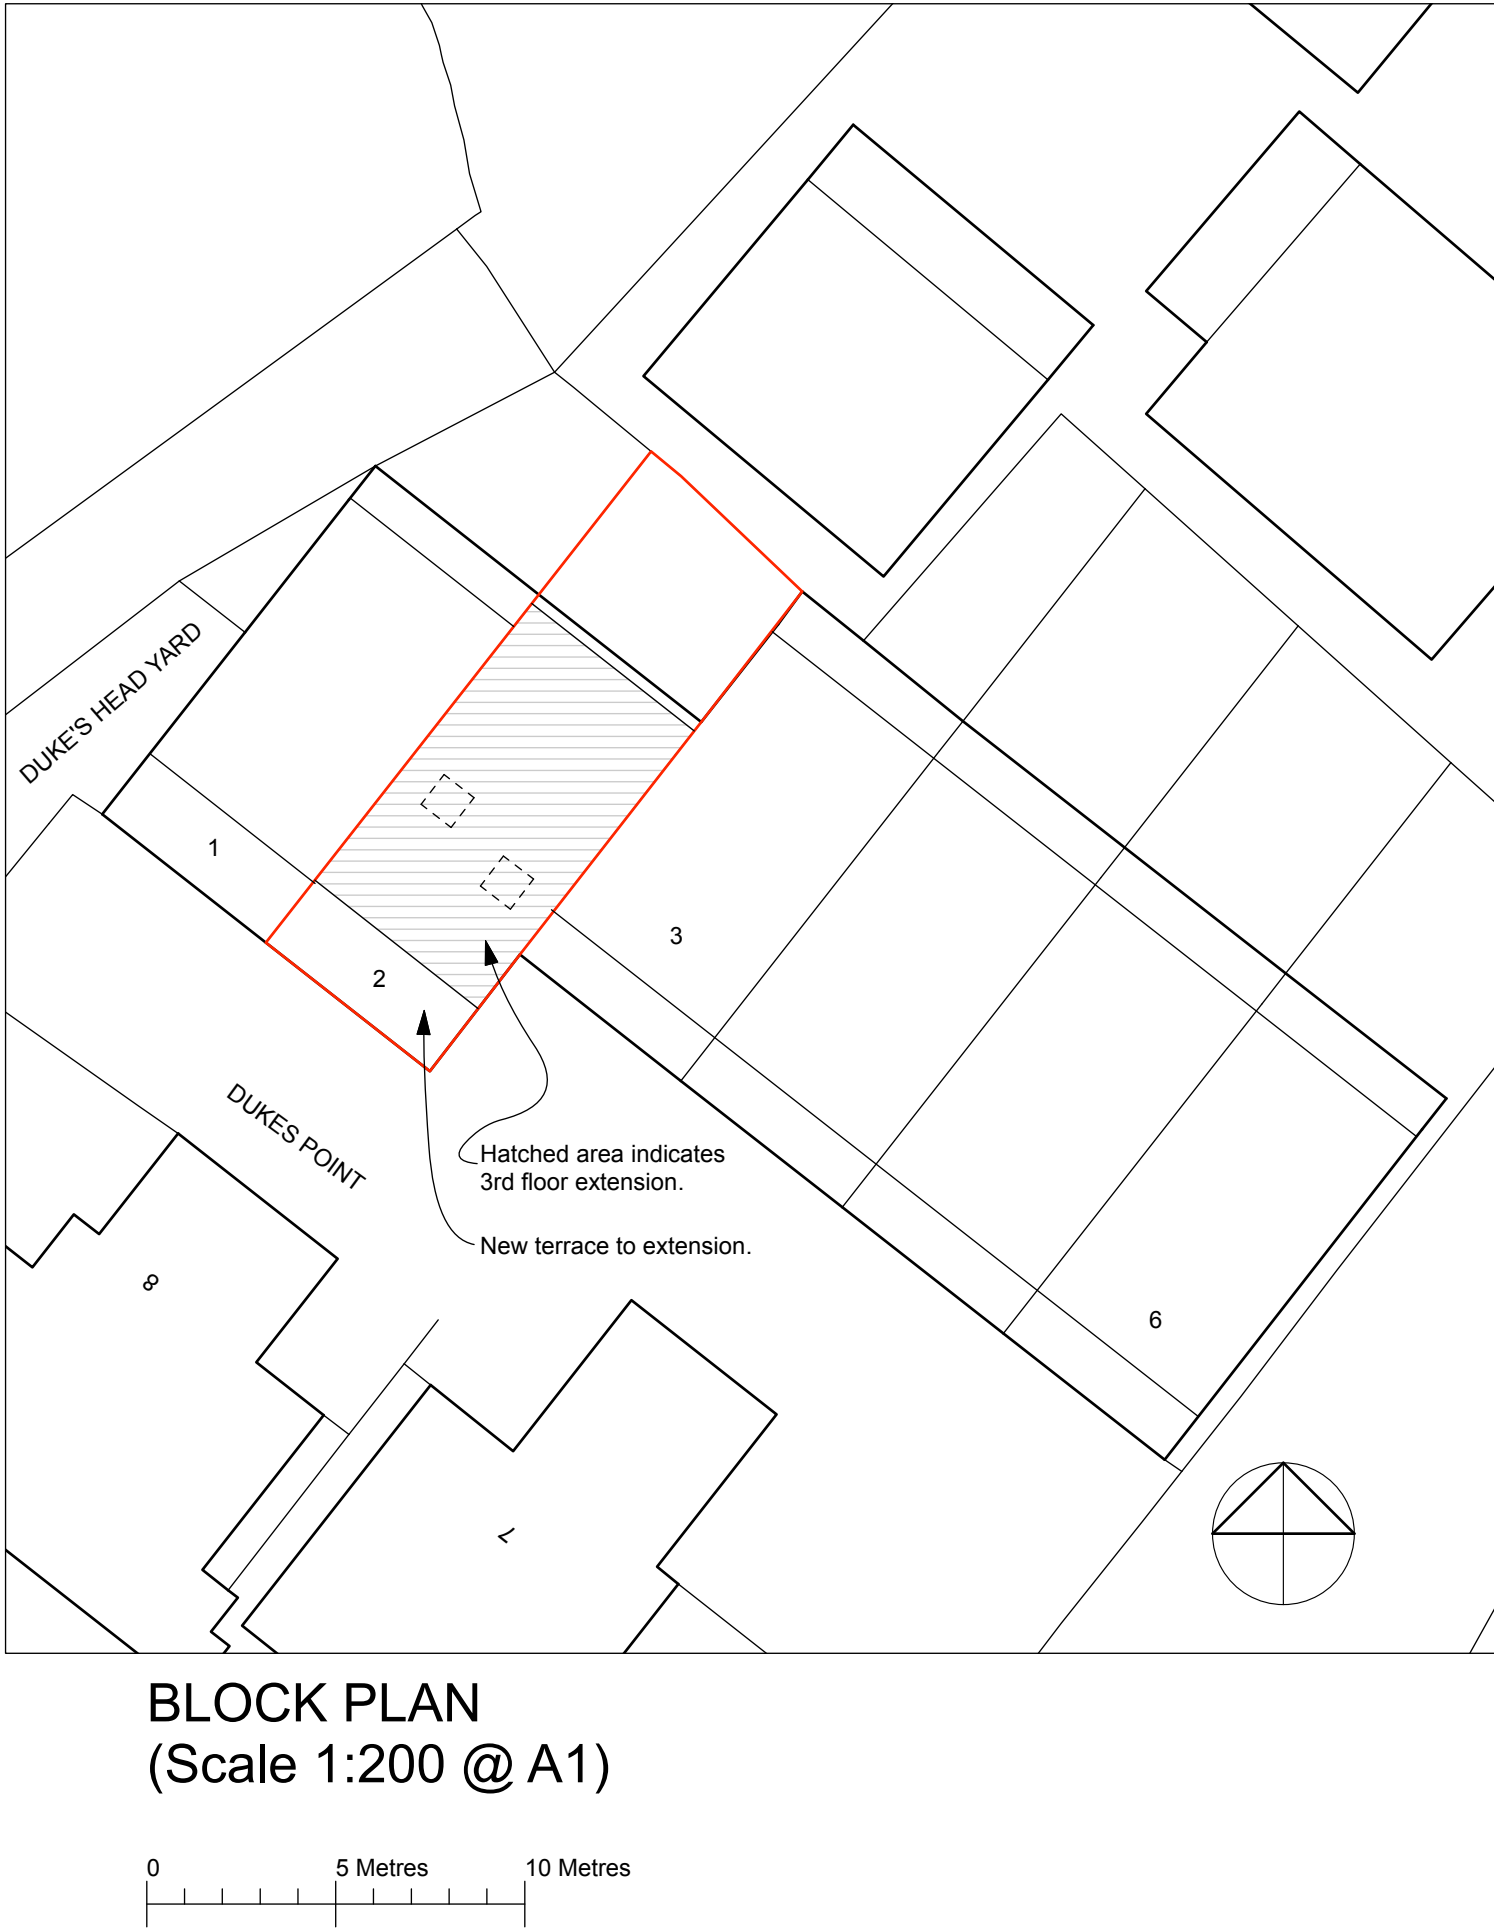


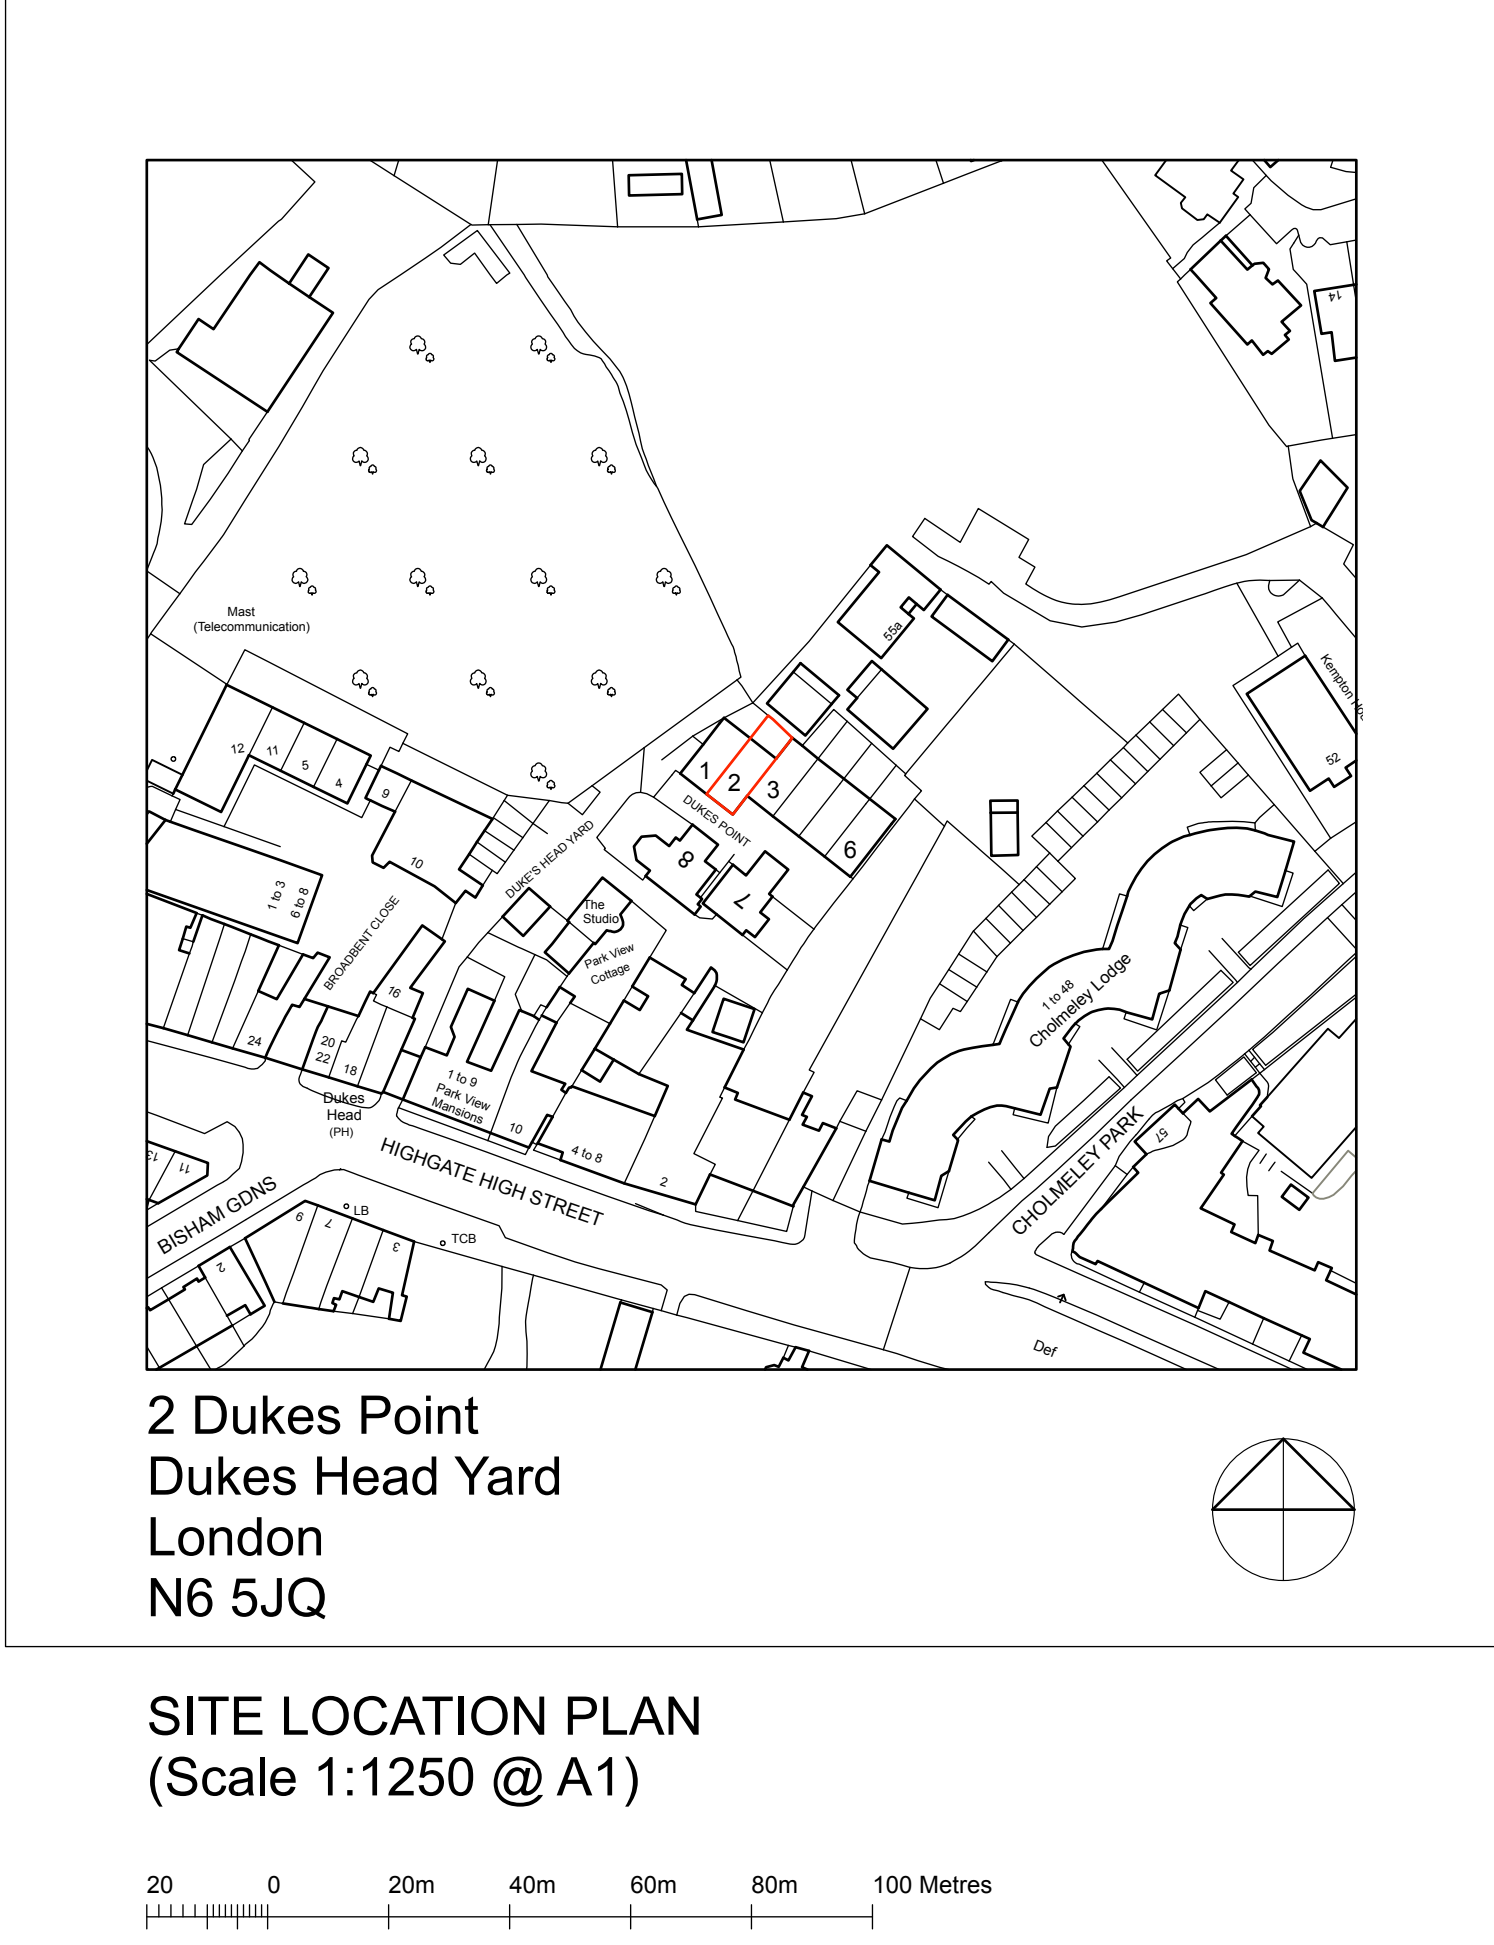

Revision:	
SCALE: 1:50 @ A1 / 1:100 @ A3	
0 1m 2m 3m 4m 5m 6m	

	scales gunn design	15 Hillside Gardens London N6 5SU m: 07900 491 428 m: 07986 219 444	Date: 14th Feb 23 Client: Smith	Drawn/checked: dg / Scale: 1:50@A1 / 1:100@A3
	Project: 2 Dukes Point, Dukes Head Yard		PLANNING DRAWING	
	Drg. Title: Location Plan / Existing & Proposed Plans		No. DUKES2 -P- 100 Rev. A	