
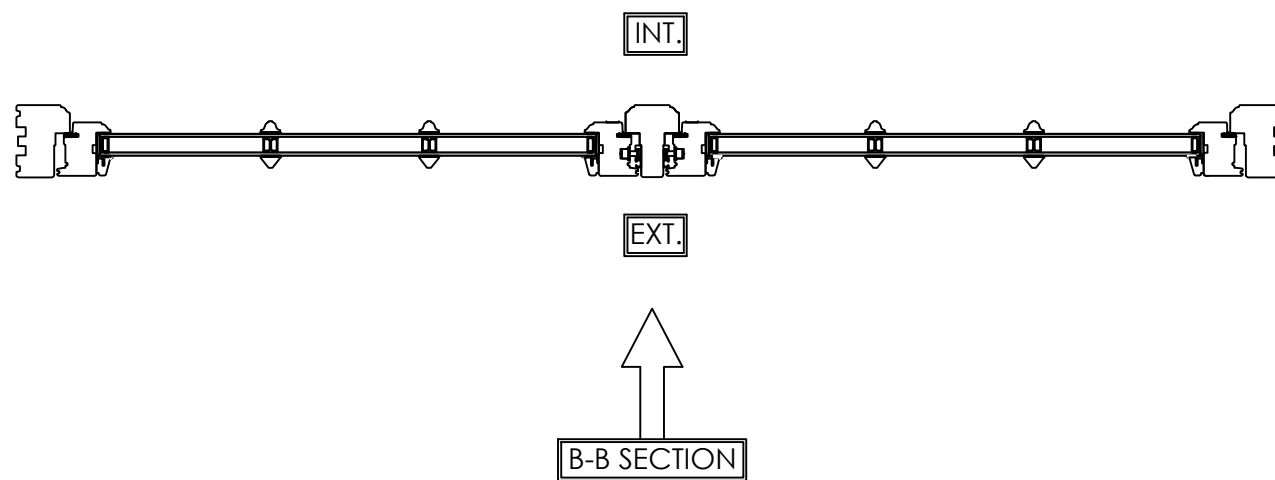
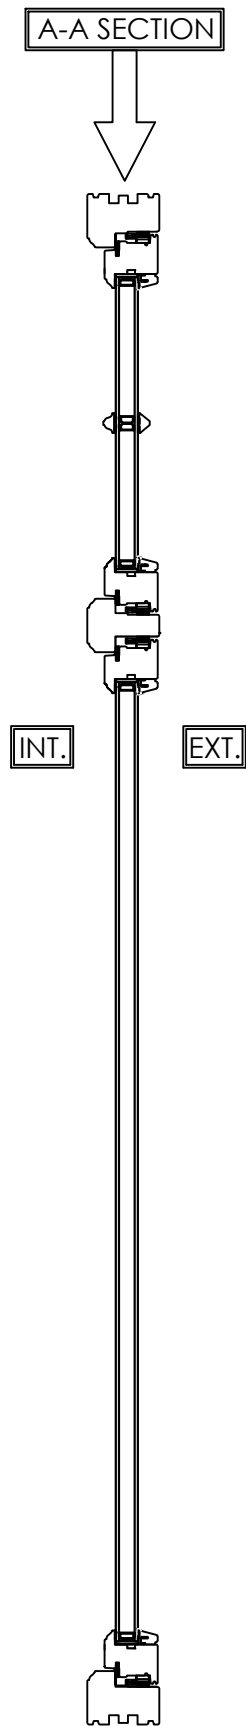


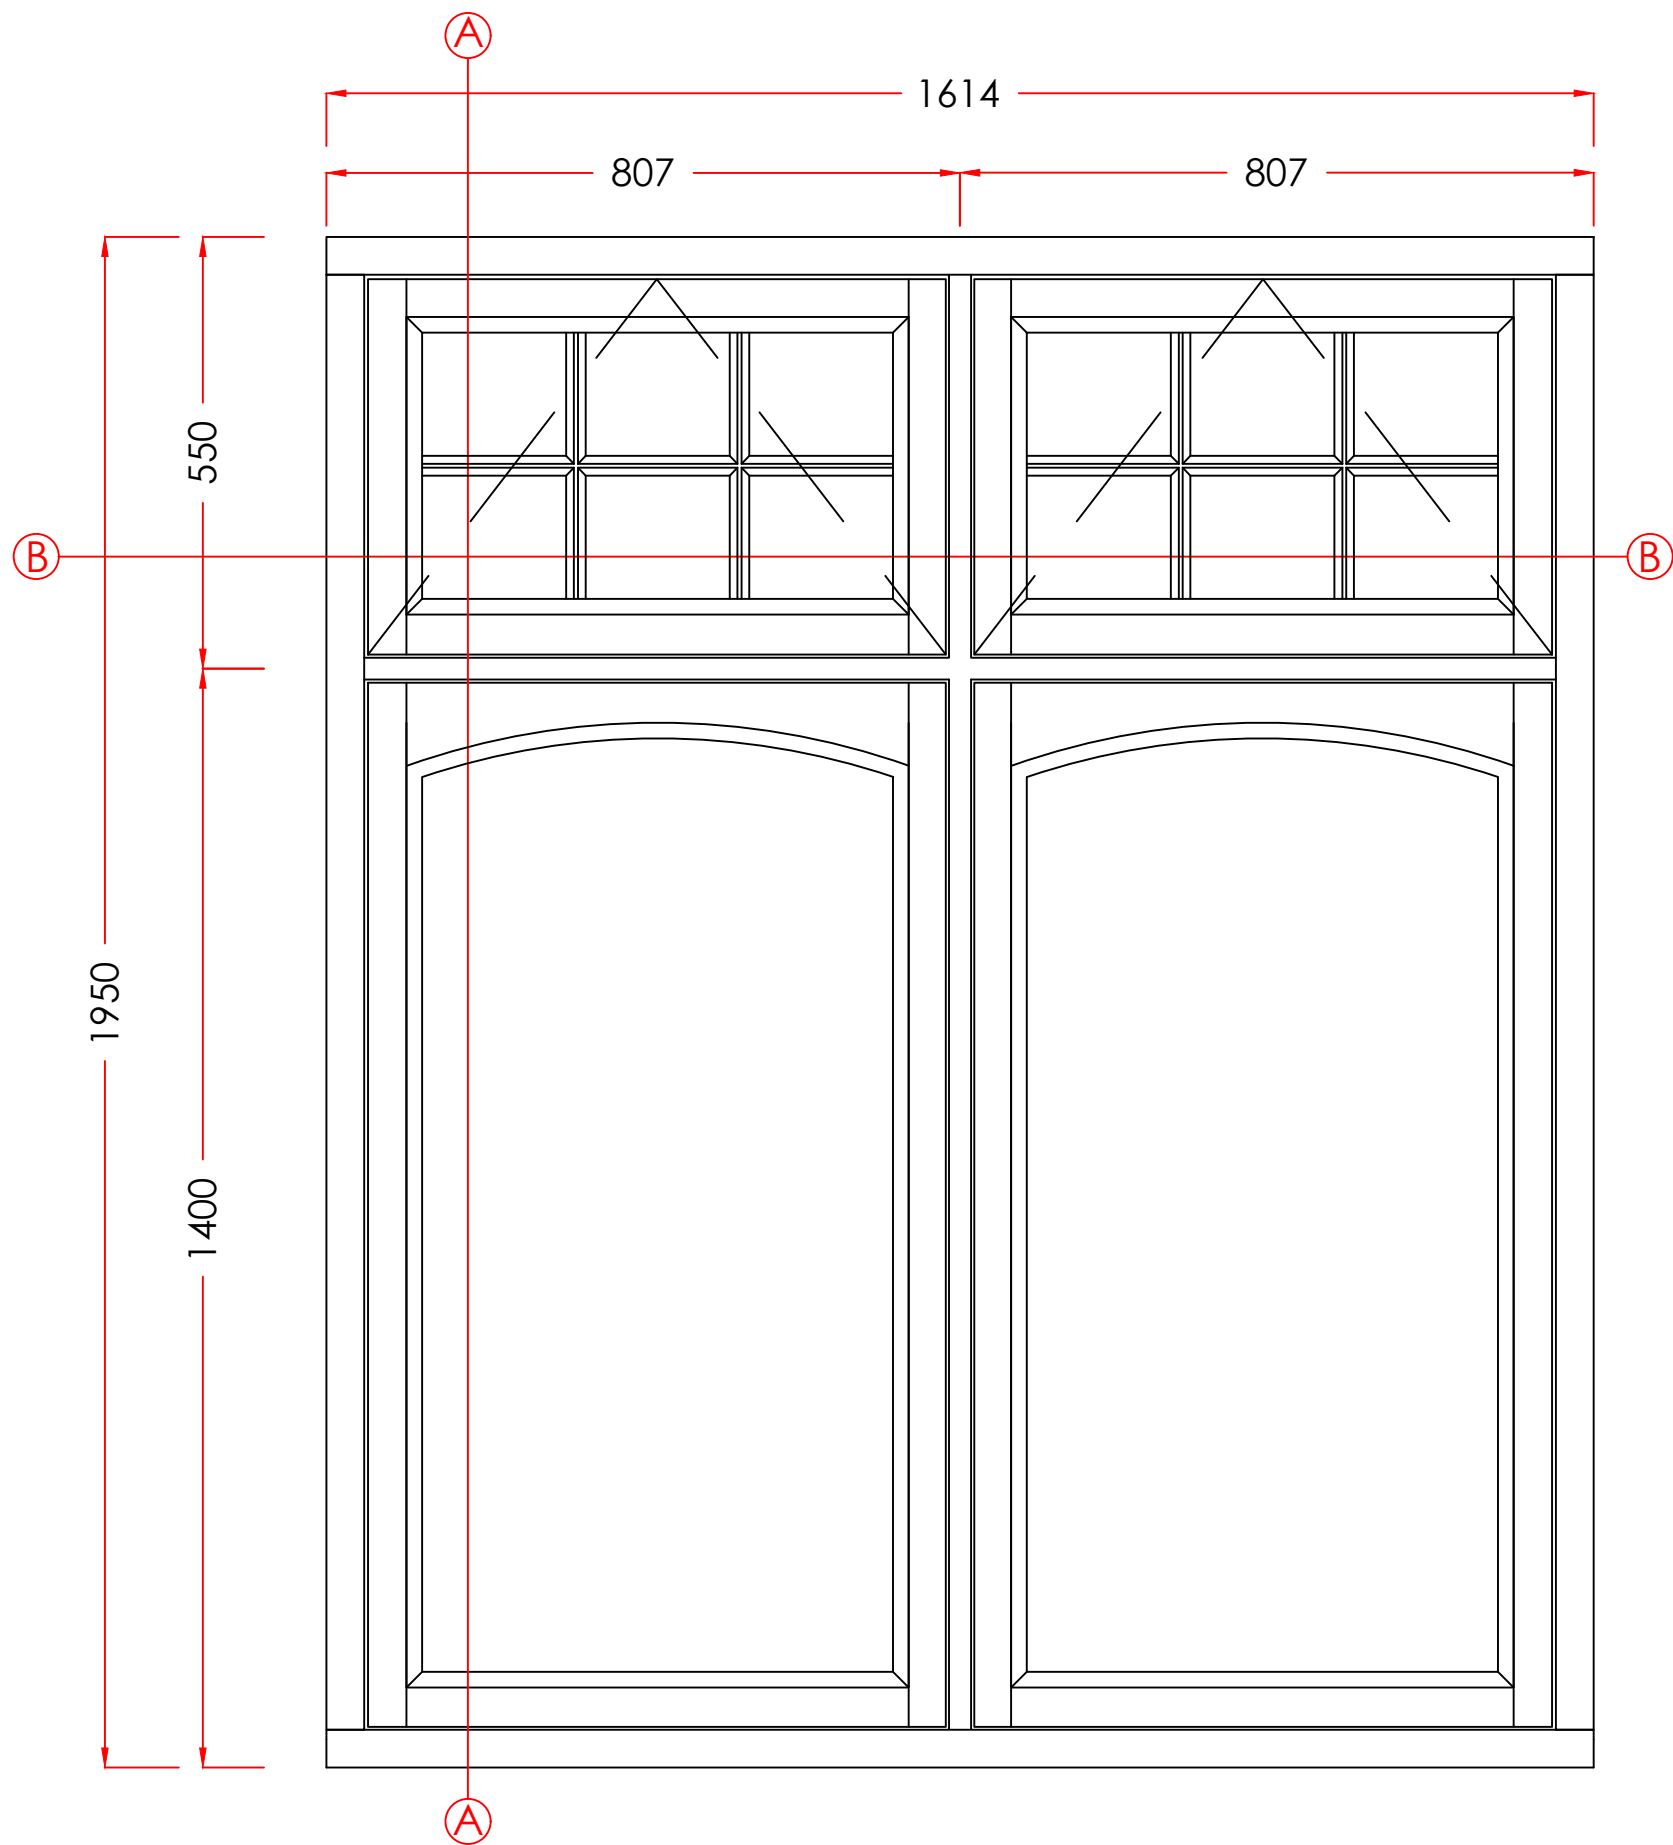

2. FRONT BEDROOM

MATERIAL - TIMBER
INTERNAL & EXTERNAL COLOUR - WHITE
GLAZING - 28MM SEALED UNITS

Scale - 1:10
(Produced on A3 Paper)
Sheet 2 Of 3

Drawers Initials.
DJP

VIEWED EXTERNALLY

THESE DRAWINGS ARE THE PROPERTY OF ANGLIAN HOME IMPROVEMENTS
AND MUST NOT BE USED, DISTRIBUTED, LOANED OR COPIED WITHOUT THE
EXPRESS PERMISSION OF ANGLIAN HOME IMPROVEMENTS.

CONTRACT No.: 30364227

Date: 09.02.23

PROPOSED: Replacement Windows

AT:

(INSTALLATION ADDRESS)

**Flat 2
10 Dukes Avenue
London
N10 2PT**



Heritage
TIMBER COLLECTION