




NATIONAL
MAP CENTRE

BLOCK PLAN

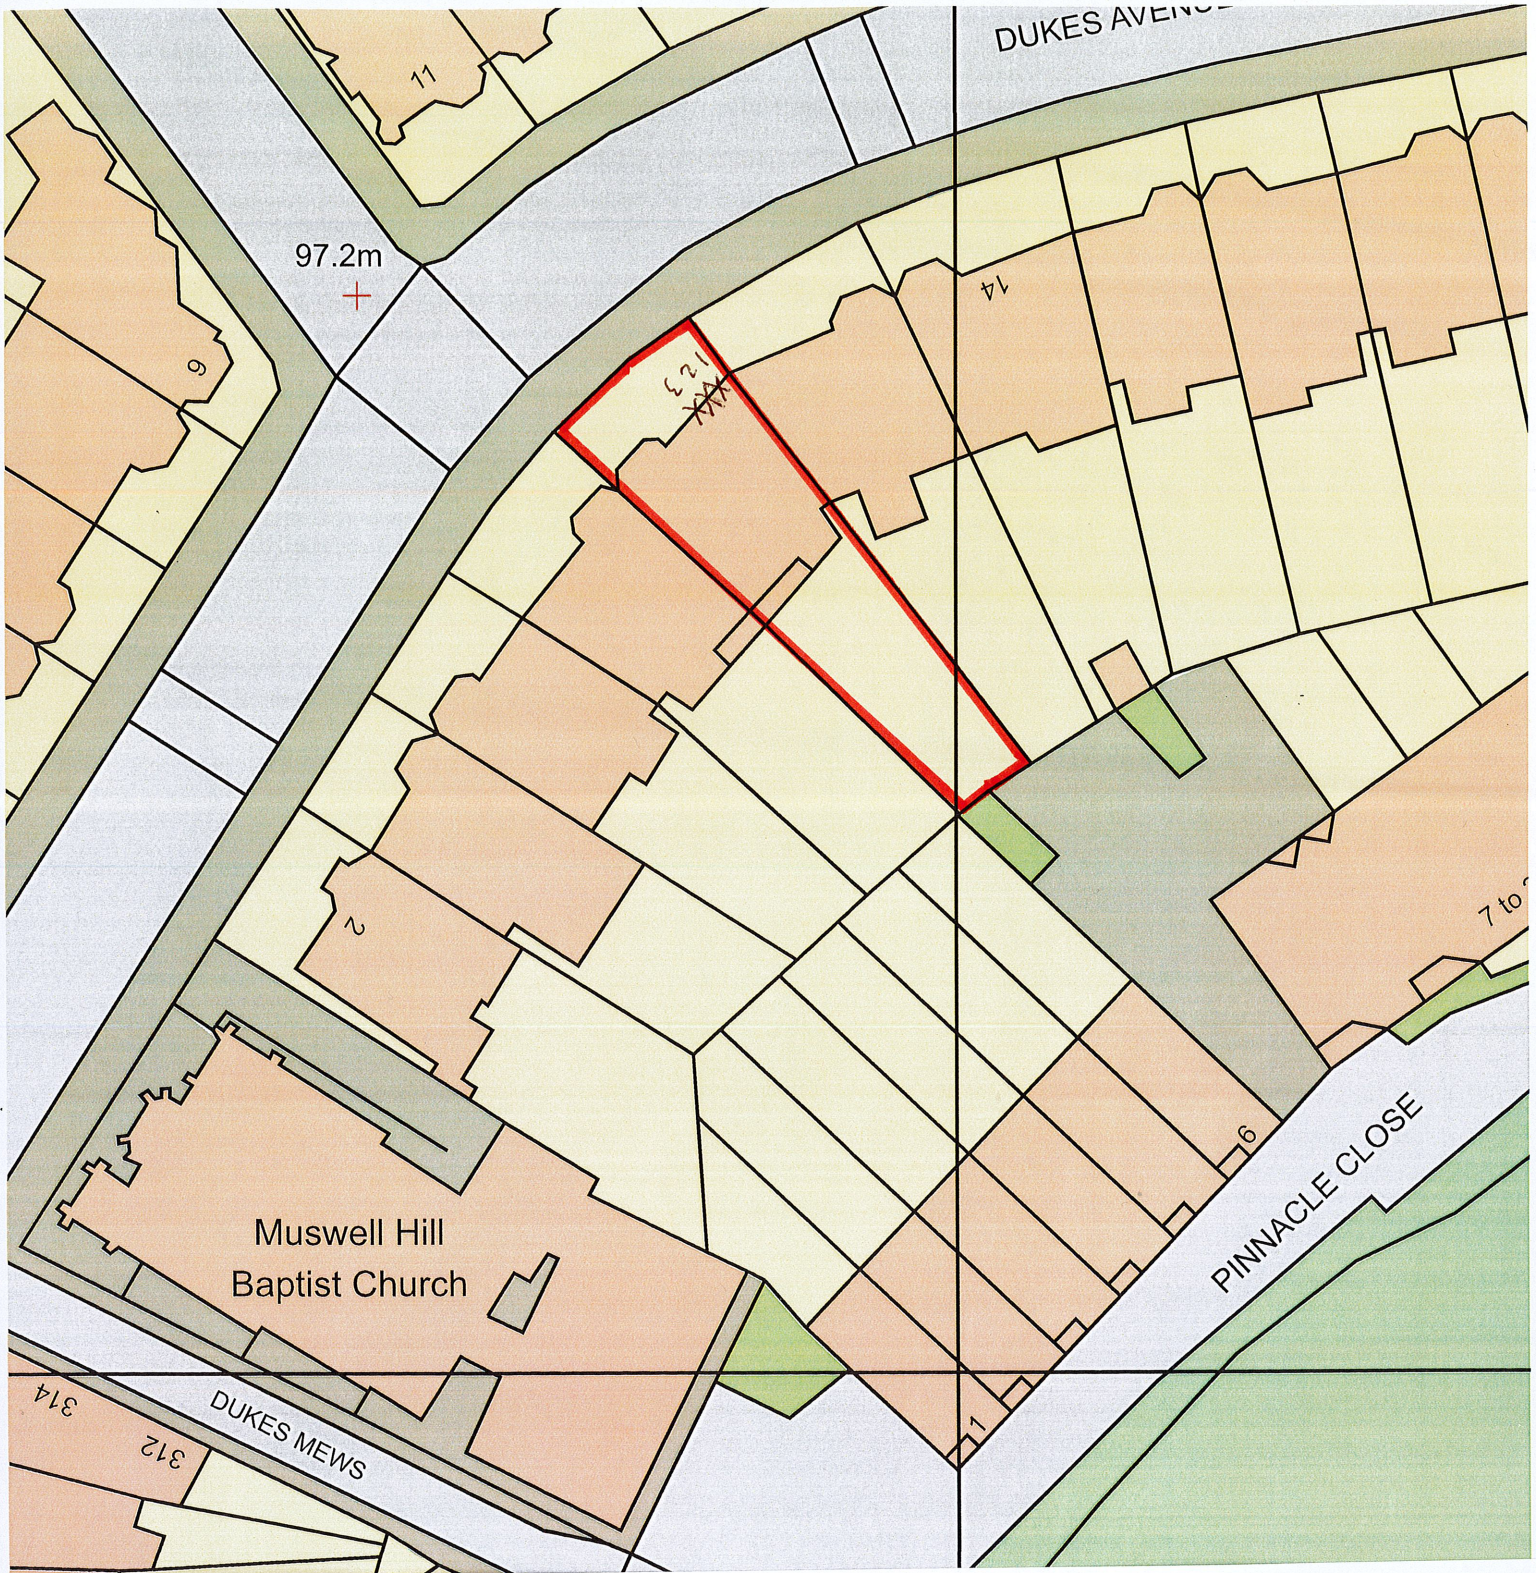

Site Address

Flat 2
10 Dukes Avenue, London
N10 2PT

Os Licence number 100046950
Our Reference 303-64227

SCALE 1:500
0 30
METRES

'X' Indicates the position of the windows and is numbered to correspond with the accompanying CAD drawings