



Existing Tree plan

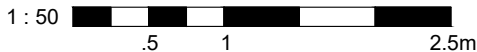

- Trees affected by our proposal
- Trees to removed: T5 & T4
 - Bush to removed:T1 & small bush

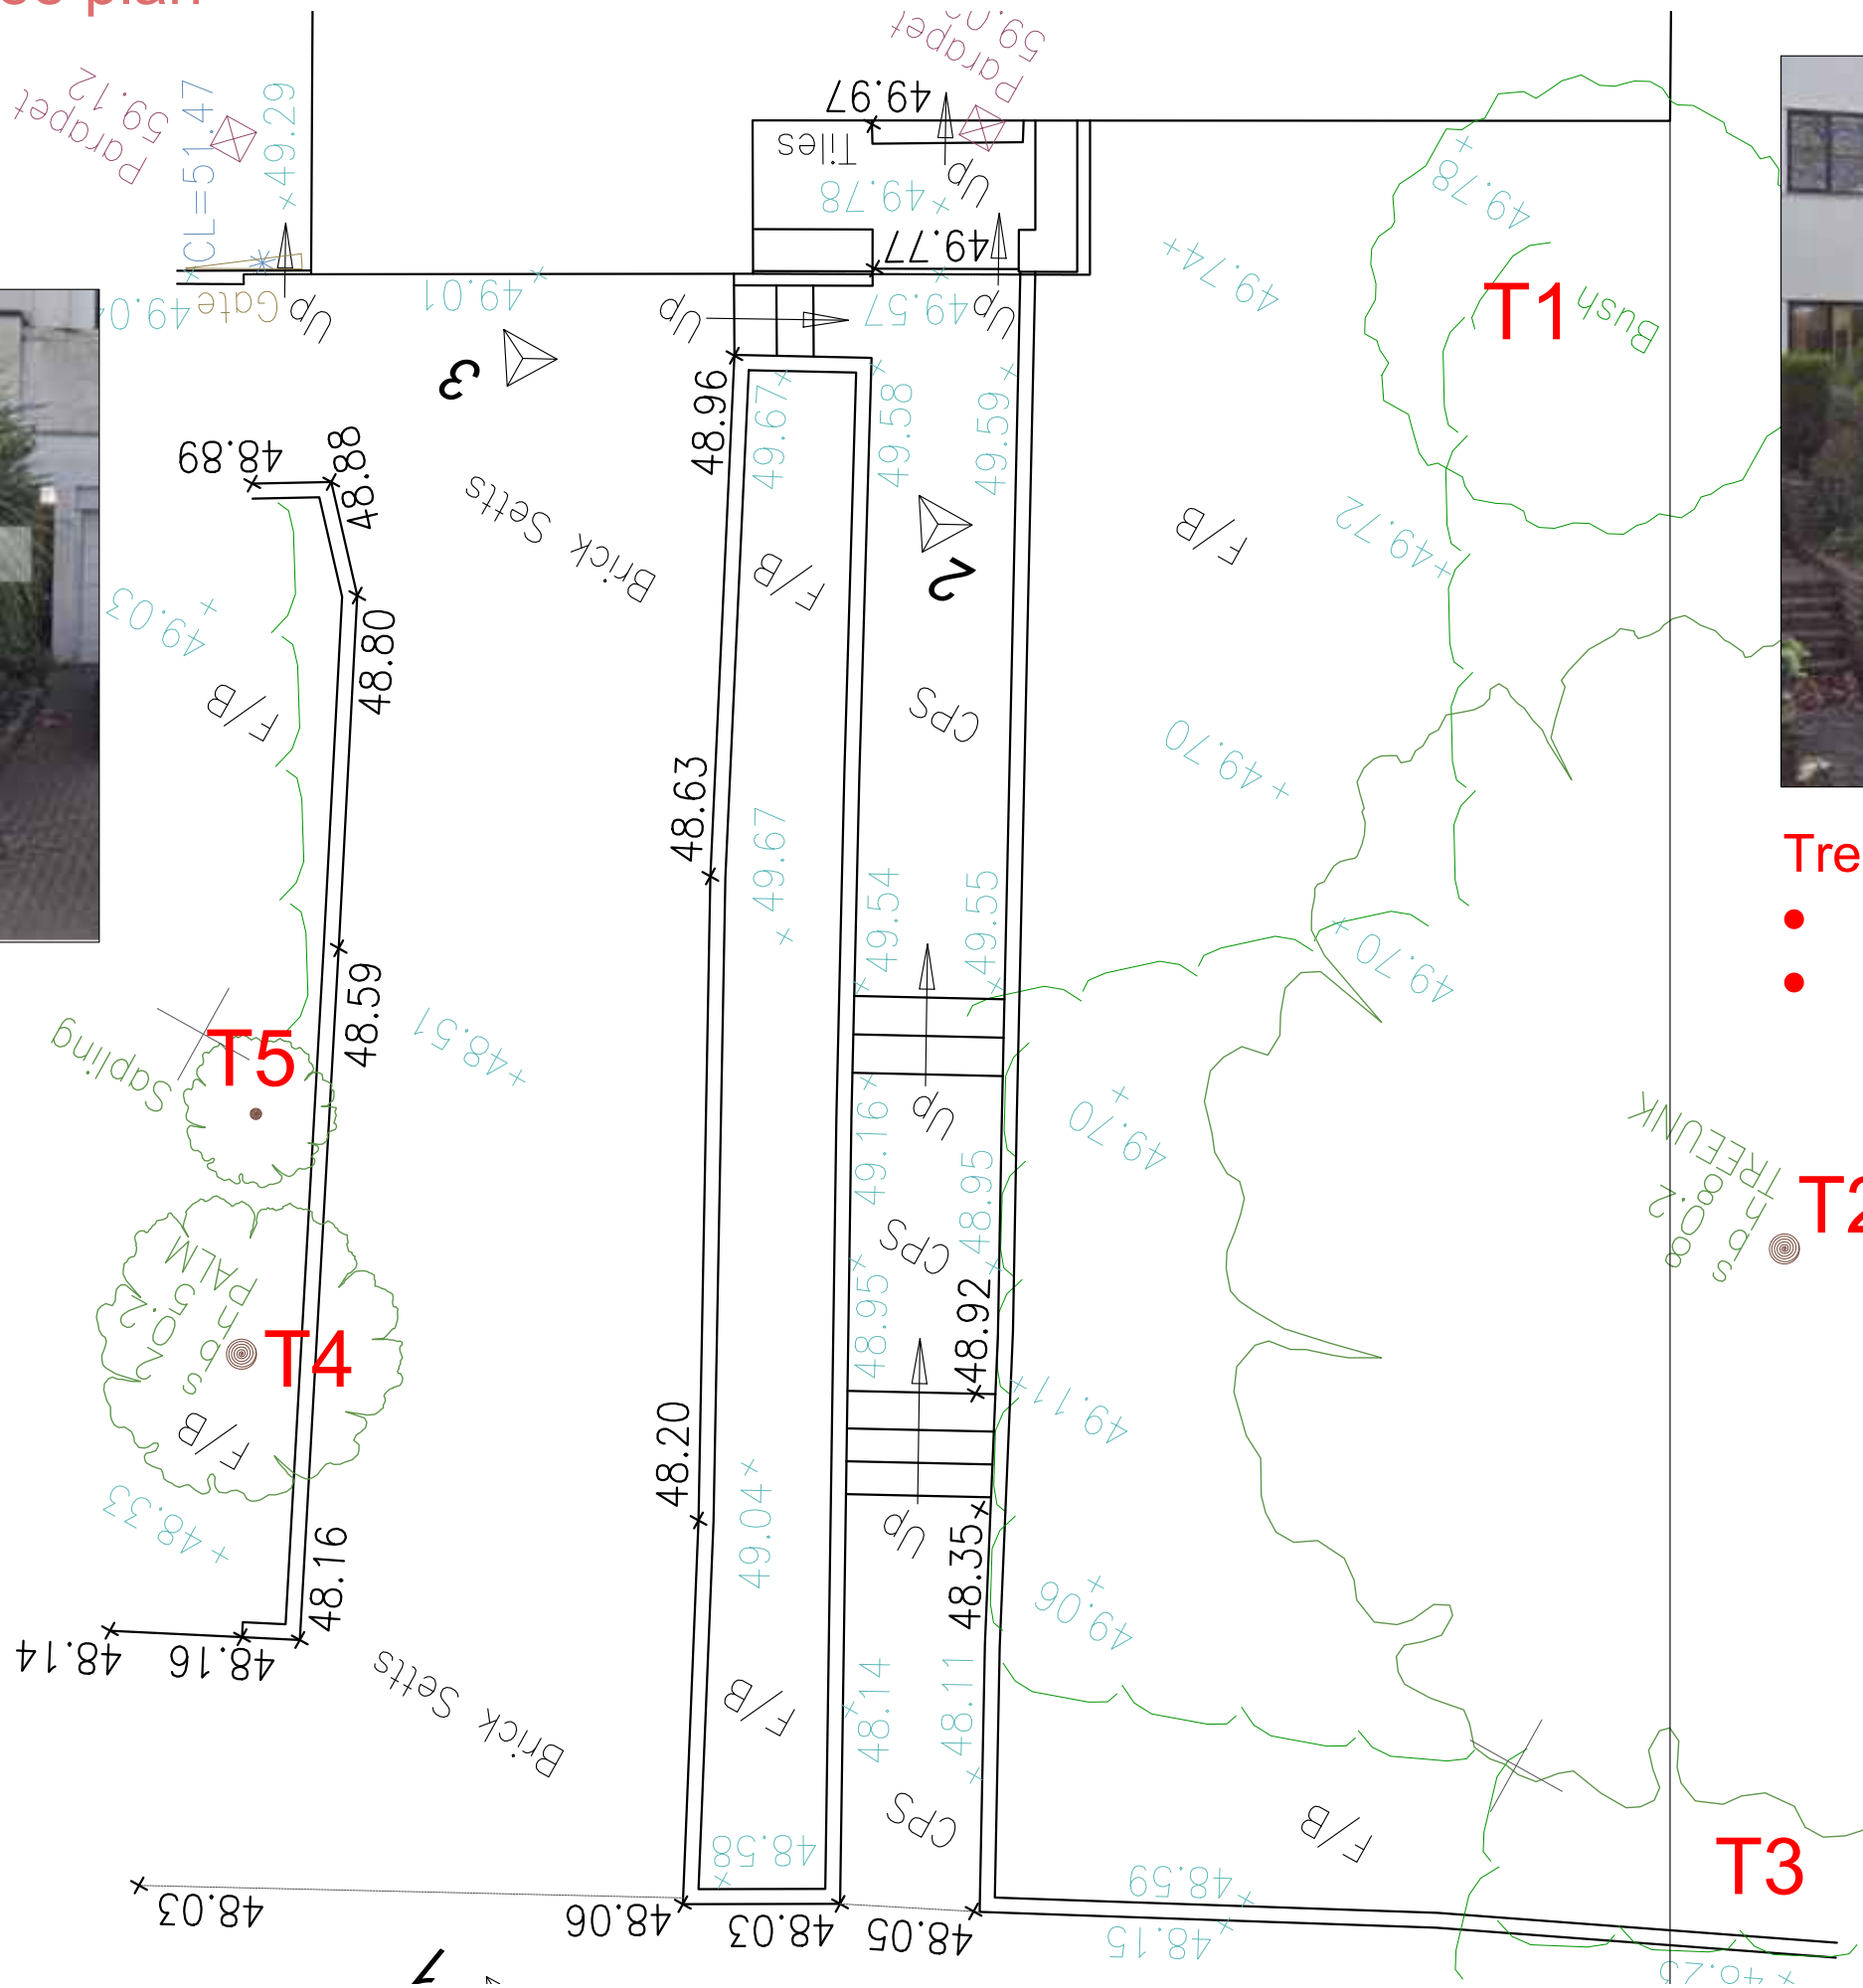

CONSTRUCTION

Site address
44 Shepherds Hill, London N6 5RR

Client
Client

Title
EXISTING FRONT GARDEN TREES

Drawn ADA _ ALC

Scale 1:50 Size A3

Drawing No. FG-01 Revision 1

Date 2/14/2023

Atelier ADA

London
Atelier ADA
M: +44 (0) 789 4229383
E: anna.adadesign@gmail.com

© This drawing is the property of Atelier ADA Ltd.

- Do not scale this drawing.
- All dimensions and levels to be checked on site.
- Contractor to verify and to be responsible for all requirements and restrictions due to local rules.
- All work is to comply with the current requirements of the Building Regulations and allied legislation.
- All materials are to be used and installed in strict compliance with the manufacturers recommendations.