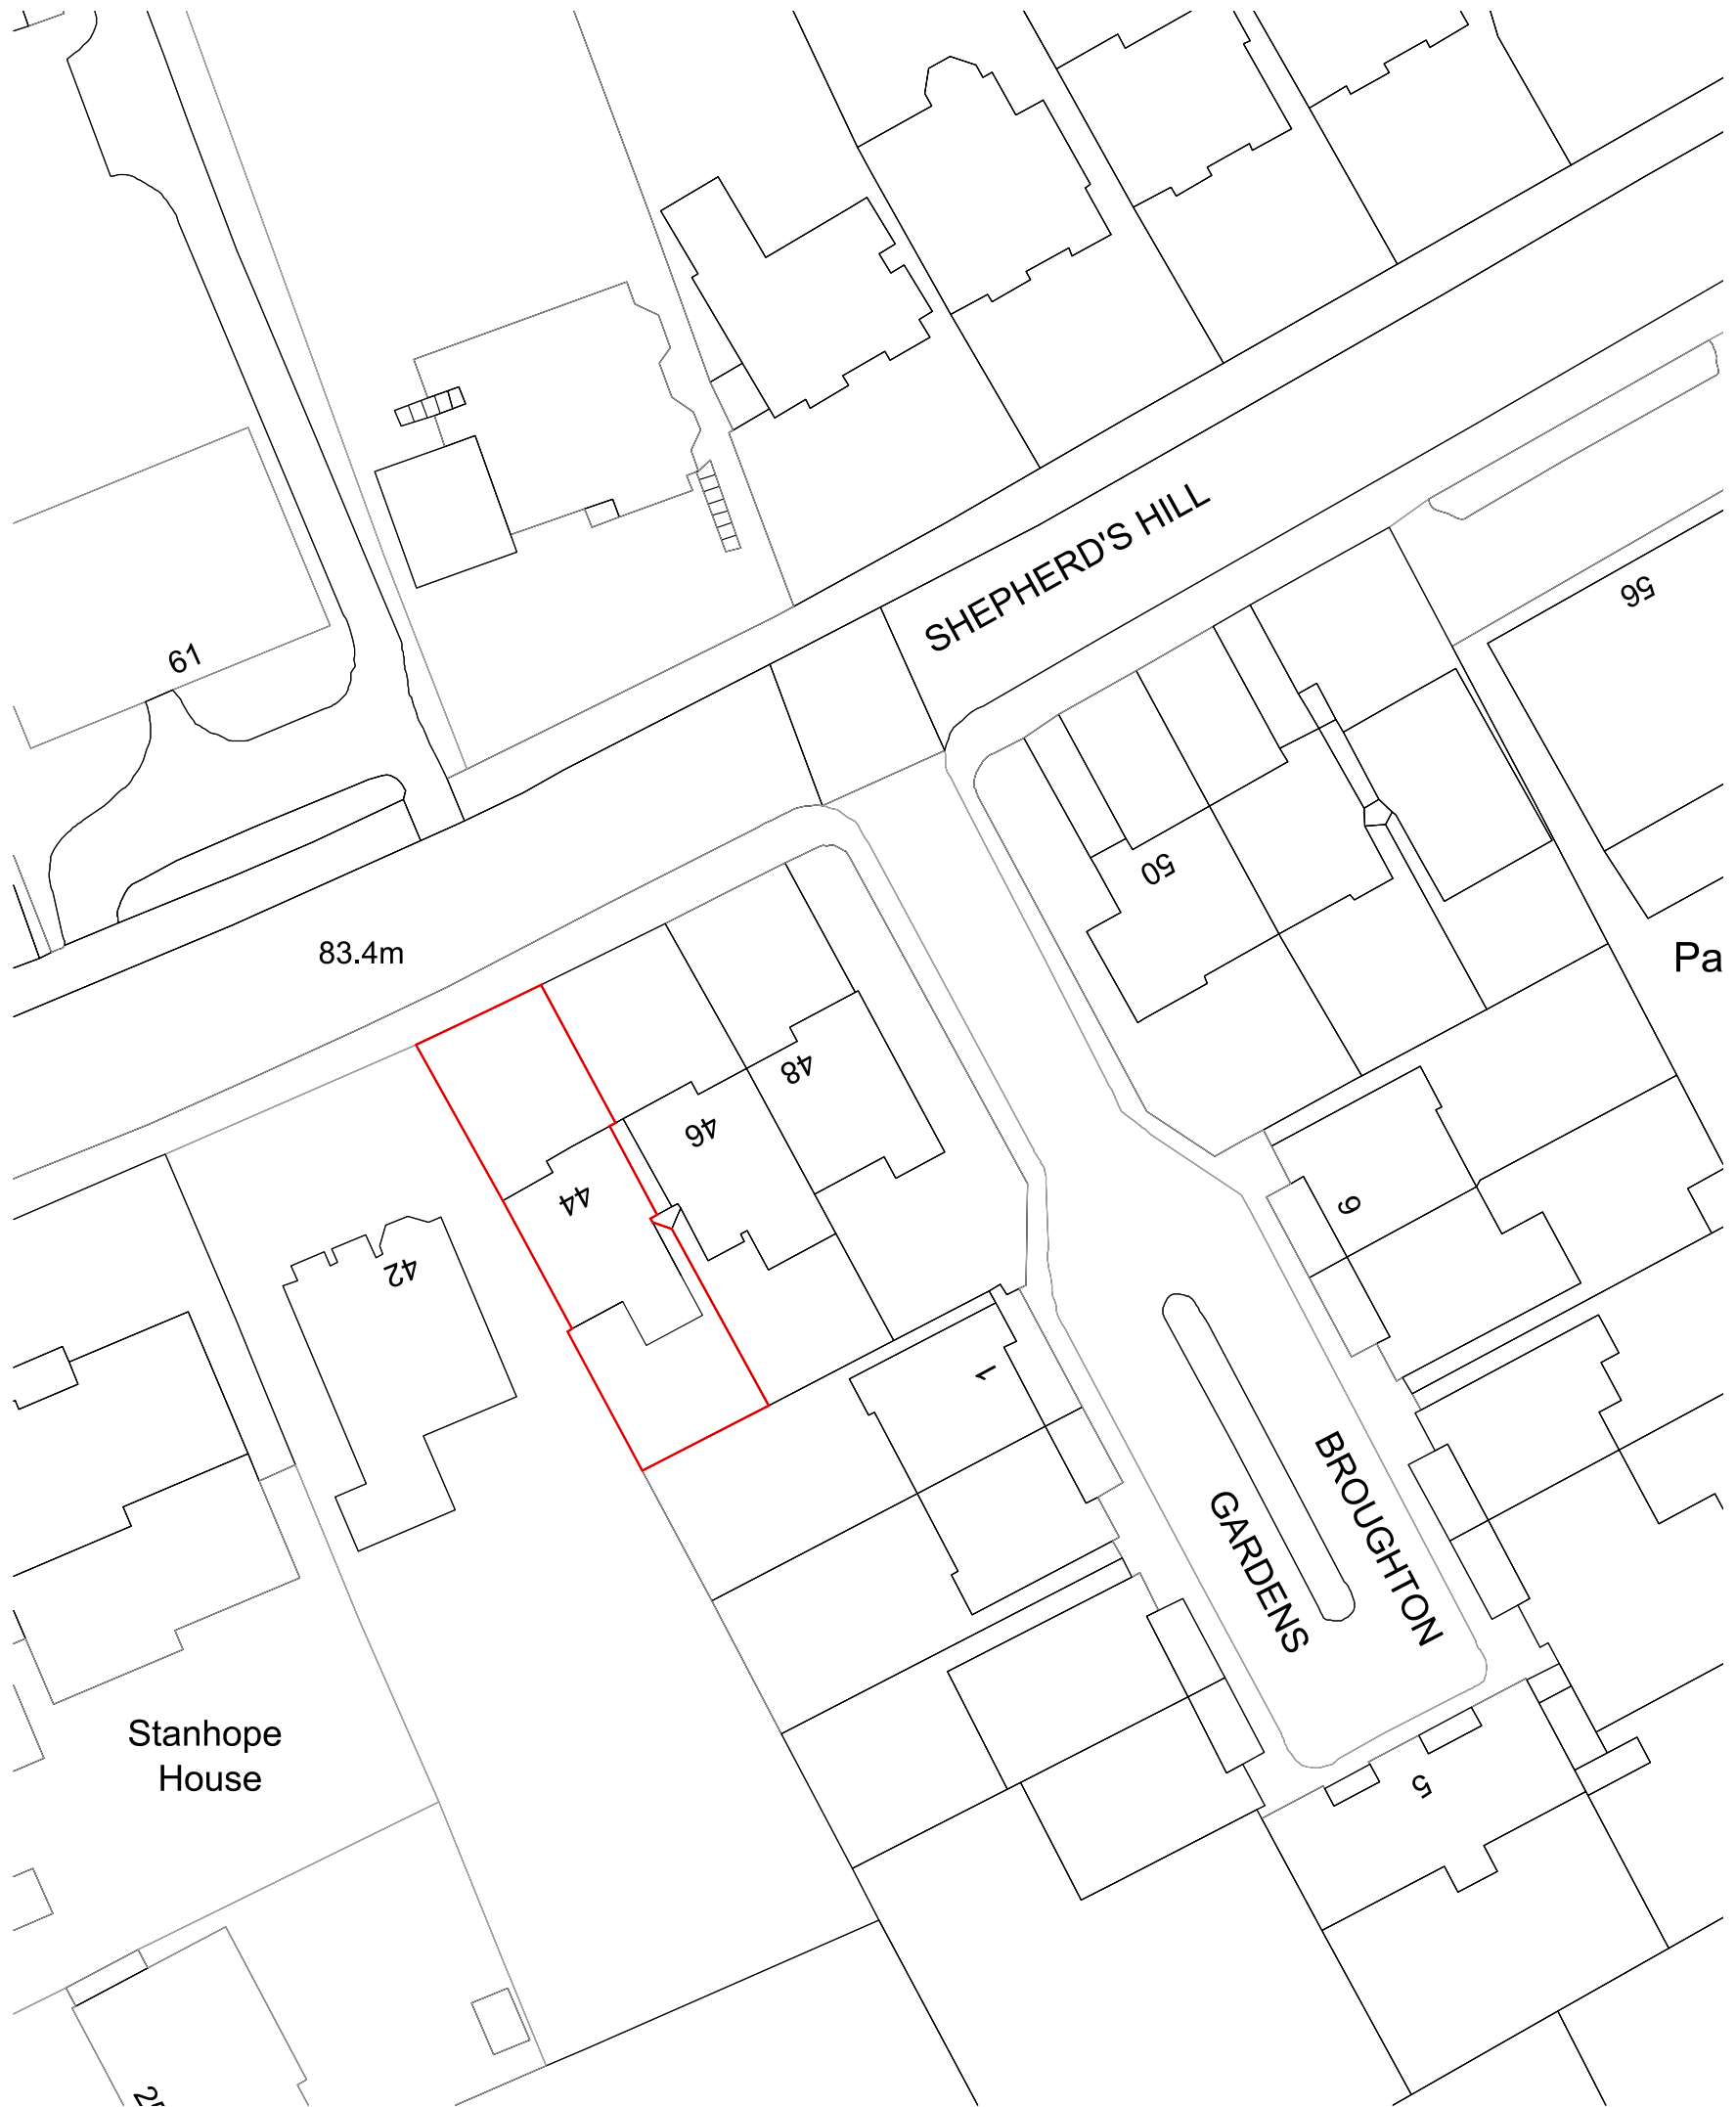


CONSTRUCTION	
Site address 44 Shepherds Hill, London N6 5RR	
Client Client	
Title BLOCK PLAN	
Drawn ADA _ ALC	
Scale 1:500	Size A3
Drawing No. E-002	Revision 0
Date 2/14/2023	

Atelier ADA
London
Atelier ADA
M: +44 (0) 789 4229383
E: anna.adadesign@gmail.com

© This drawing is the property of Atelier ADA Ltd.
- Do not scale this drawing.
- All dimensions and levels to be checked on site.
- Contractor to verify and to be responsible for all requirements and restrictions due to local rules.
- All work is to comply with the current requirements of the Building Regulations and allied legislation.
- All materials are to be used and installed in strict compliance with the manufacturers recommendations.