

This drawing is the copyright design of Freeman Ankerman Partnership Limited. It must not be copied or reproduced or used in any way without written permission from Freeman Ankerman Partnership Limited.



This drawing is prepared solely for design and planning submission purposes. It is not intended or suitable for either Building Regulations or Construction purposes and should not be used for such.

Freeman Ankerman Partnership Ltd




198 Providence Square ■ Jacob Street ■ London SE1 2DZ


e admin@fap-architects.co.uk
t 020 7394 2232

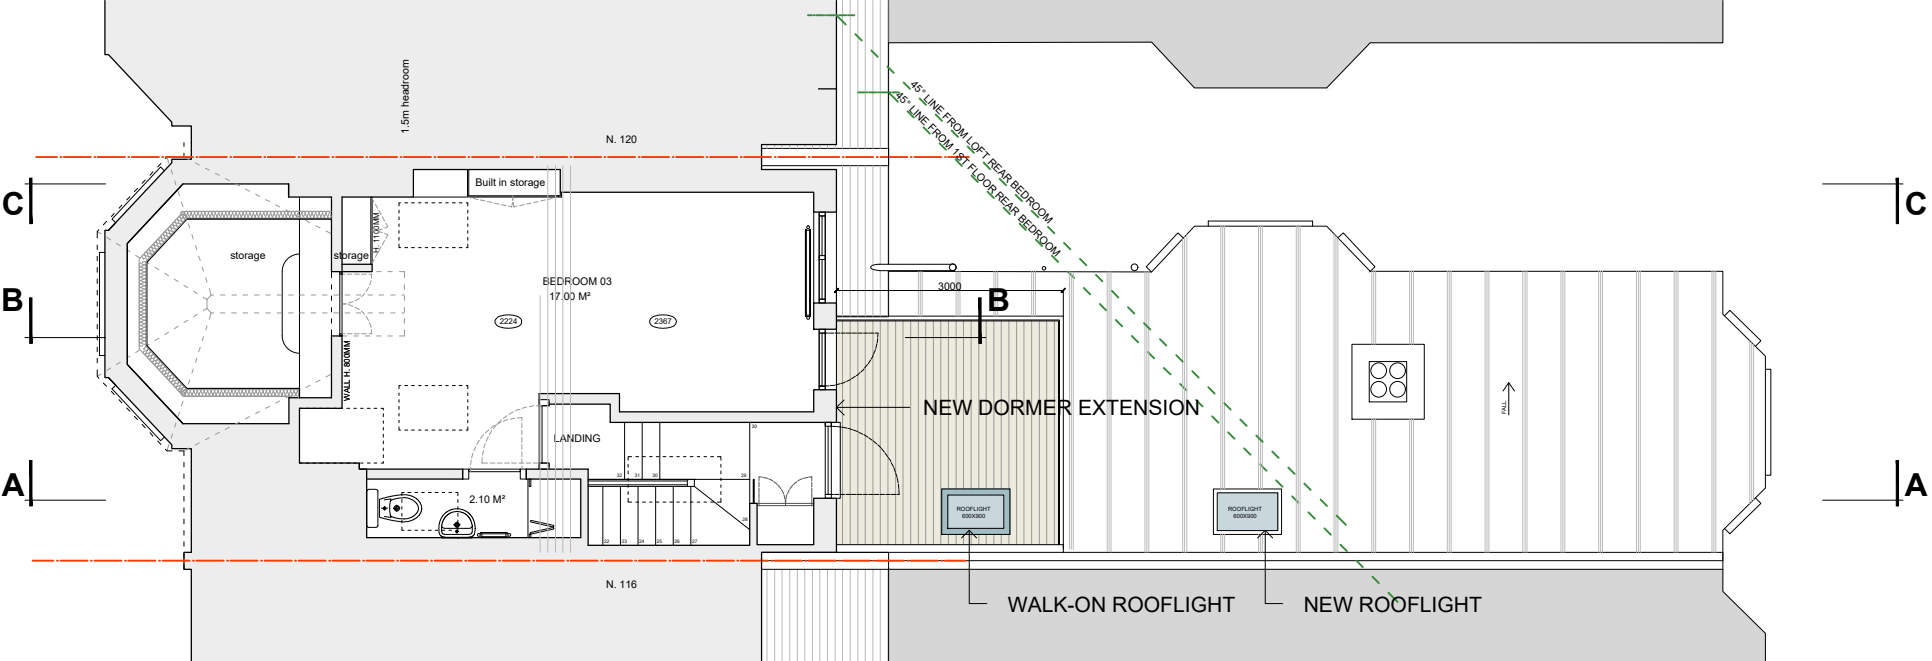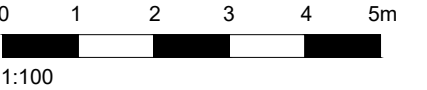

PROPOSED 2ND FLOOR - LOFT & PROPOSED TERRACE
1:100

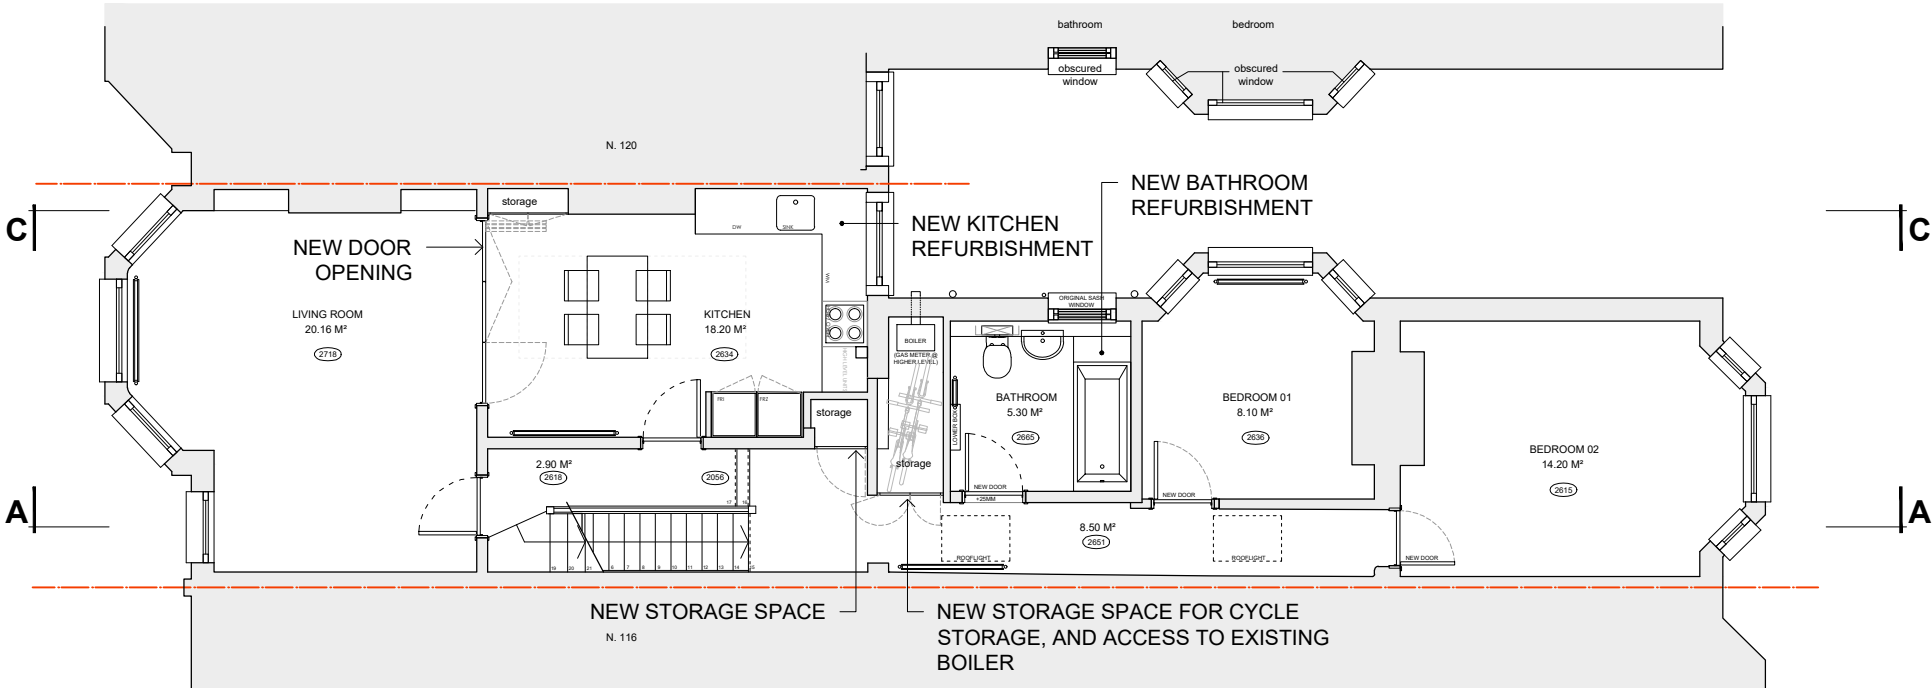

PROPOSED 1ST FLOOR
1:100

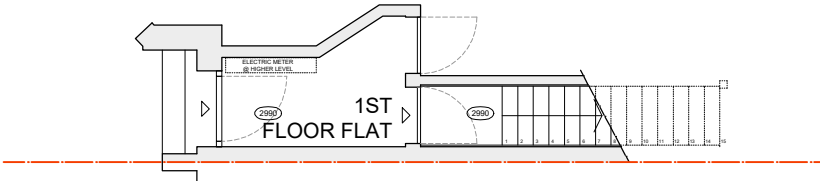

EXISTING GF - COMMUNAL ENTRANCE LOBBY (AS EXISTING)
1:100

REV	BY	CHECKED	DATE
A	PD	TDF	10/02/2023

REDUCTION IN LENGHT OF THE PROPOSED TERRACE TO 3M FROM DORMER EXTENSION RATHER FROM THE EAVES.
45 DEGREE LINES ADDED.

Notes: All dimensions to be checked on site
Do not scale from drawings

client

project
1ST FLOOR FLAT,
118 Inderwick Road
N8 9JY

drawing title
PROPOSED PLANS
scale at sheet
1:100
@ A3

issue purpose
PLANNING APPLICATION

project no.
2022-843
drawing no.
843-P/05

sheet
1 OF 1
revision
A
north point

drawn
PD
checked by
TDF

signed
date
DEC 2022