

This drawing is the copyright design of Freeman Ankerman Partnership Limited. It must not be copied or reproduced or used in any way without written permission from Freeman Ankerman Partnership Limited.



This drawing is prepared solely for design and planning submission purposes. It is not intended or suitable for either Building Regulations or Construction purposes and should not be used for such.

Freeman Ankerman Partnership Ltd




198 Providence Square ■ Jacob Street ■ London SE1 2DZ


e admin@fap-architects.co.uk
t o2o 7394 2232

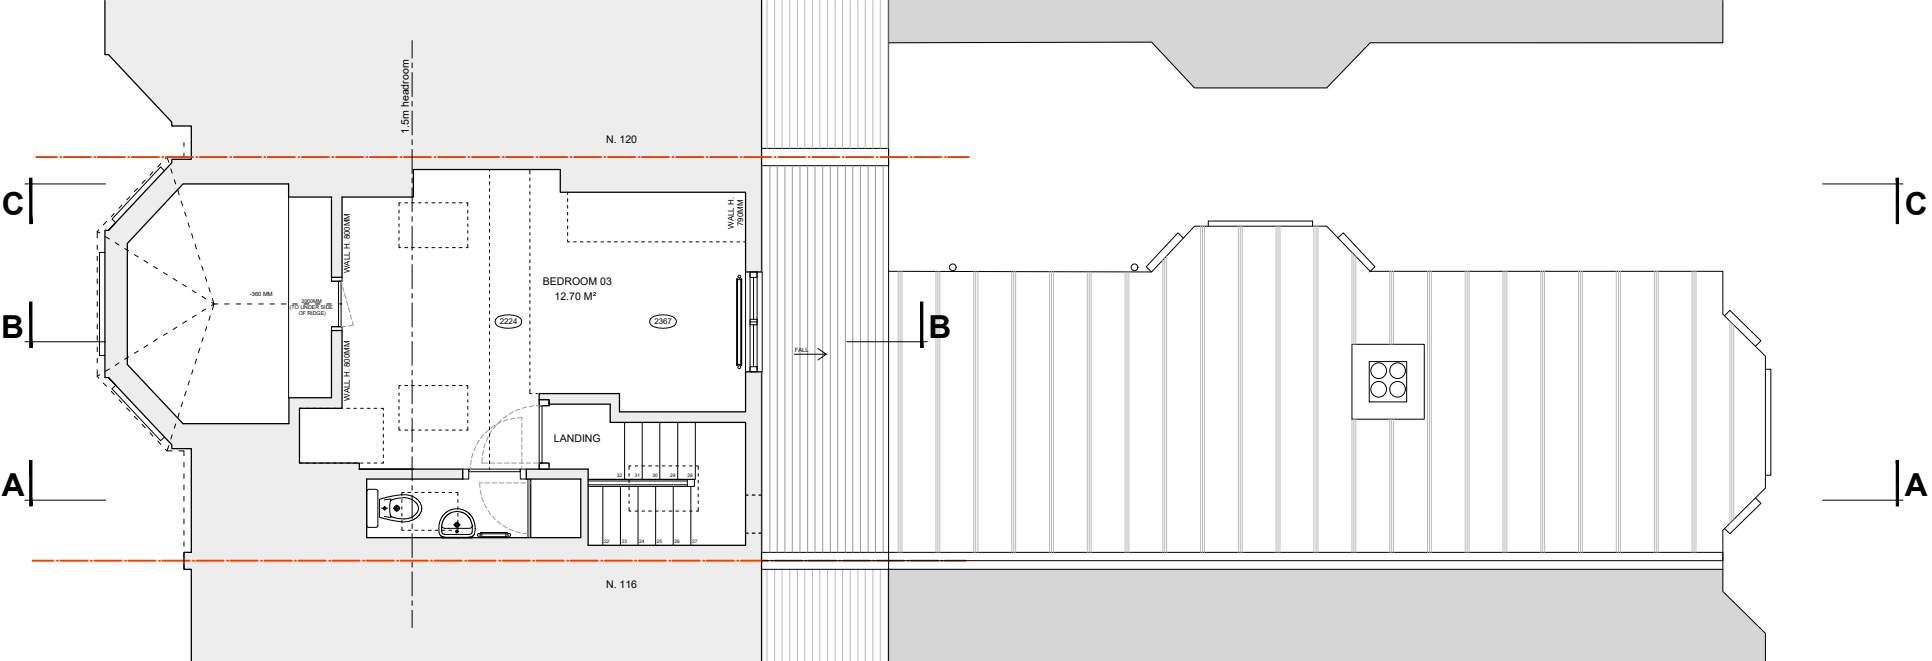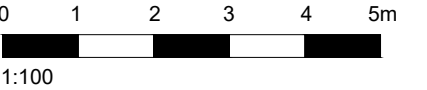

EXISTING 2ND FLOOR - LOFT

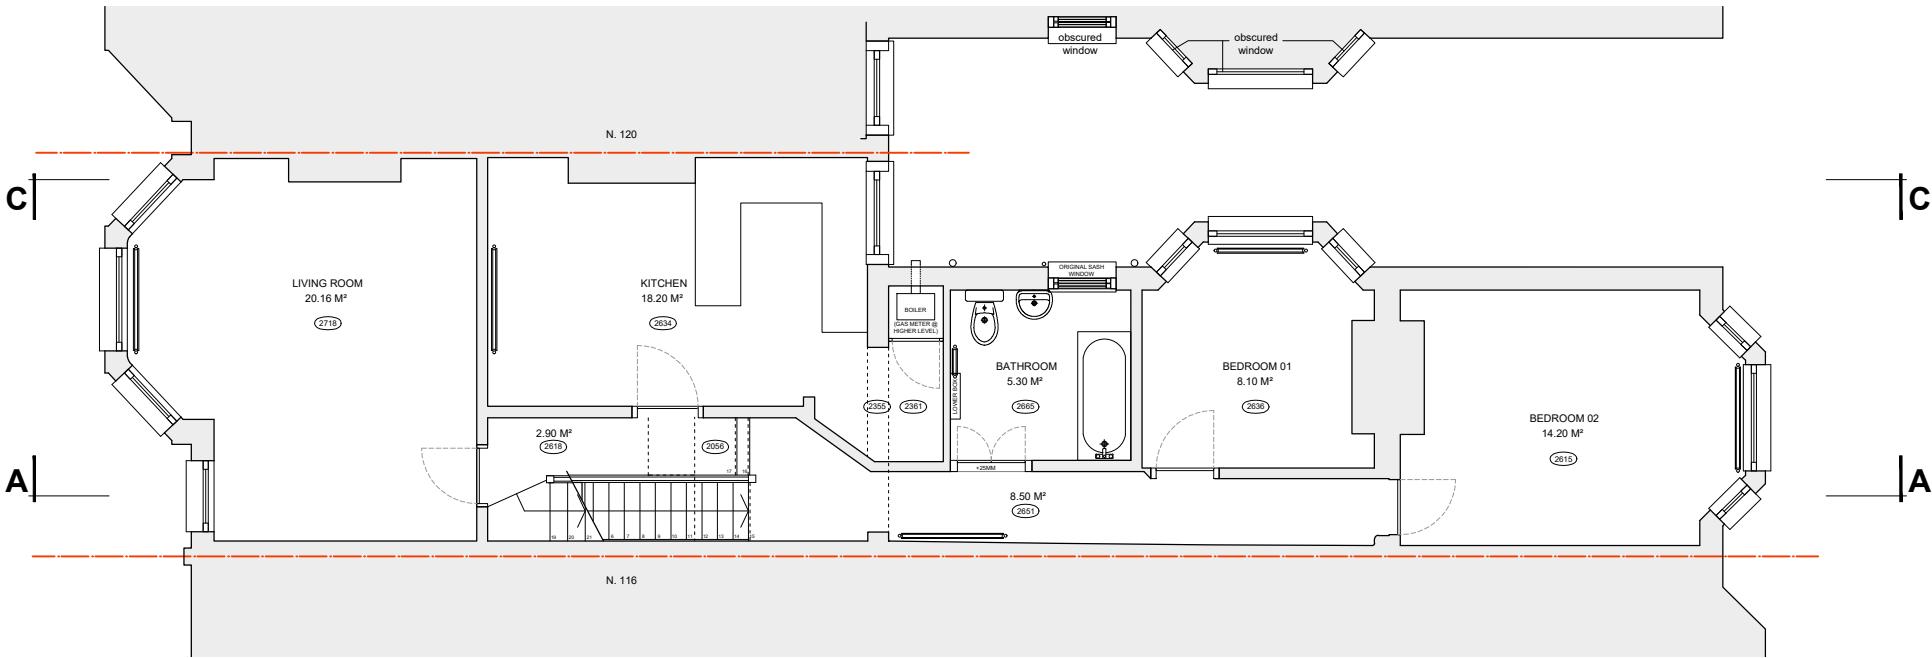

EXISTING 1ST FLOOR

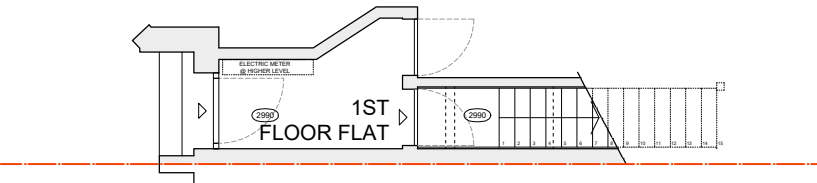

EXISTING GF - COMMUNAL ENTRANCE LOBBY

Notes: All dimensions to be checked on site
Do not scale from drawings

client

project
1ST FLOOR FLAT,
118 INDERWICK ROAD
N8

drawing title	scale at sheet
EXISTING PLANS	1:100
	@ A3

issue purpose
PLANNING APPLICATION

project no.	drawing no.	
2022-843	843-P/02	
sheet	revision	north point
1 OF 1		
drawn	checked by	
PD	TDF	
signed	date	
	DEC 2022	