

JOB TITLE : Proposed Side Elevation

ADDRESS : 155 Rivulet Road



Tottenham

London N17 7JH

SCALE : 1:50 in A3



JOB NO : OS/129B

DATE : 15-10-2022

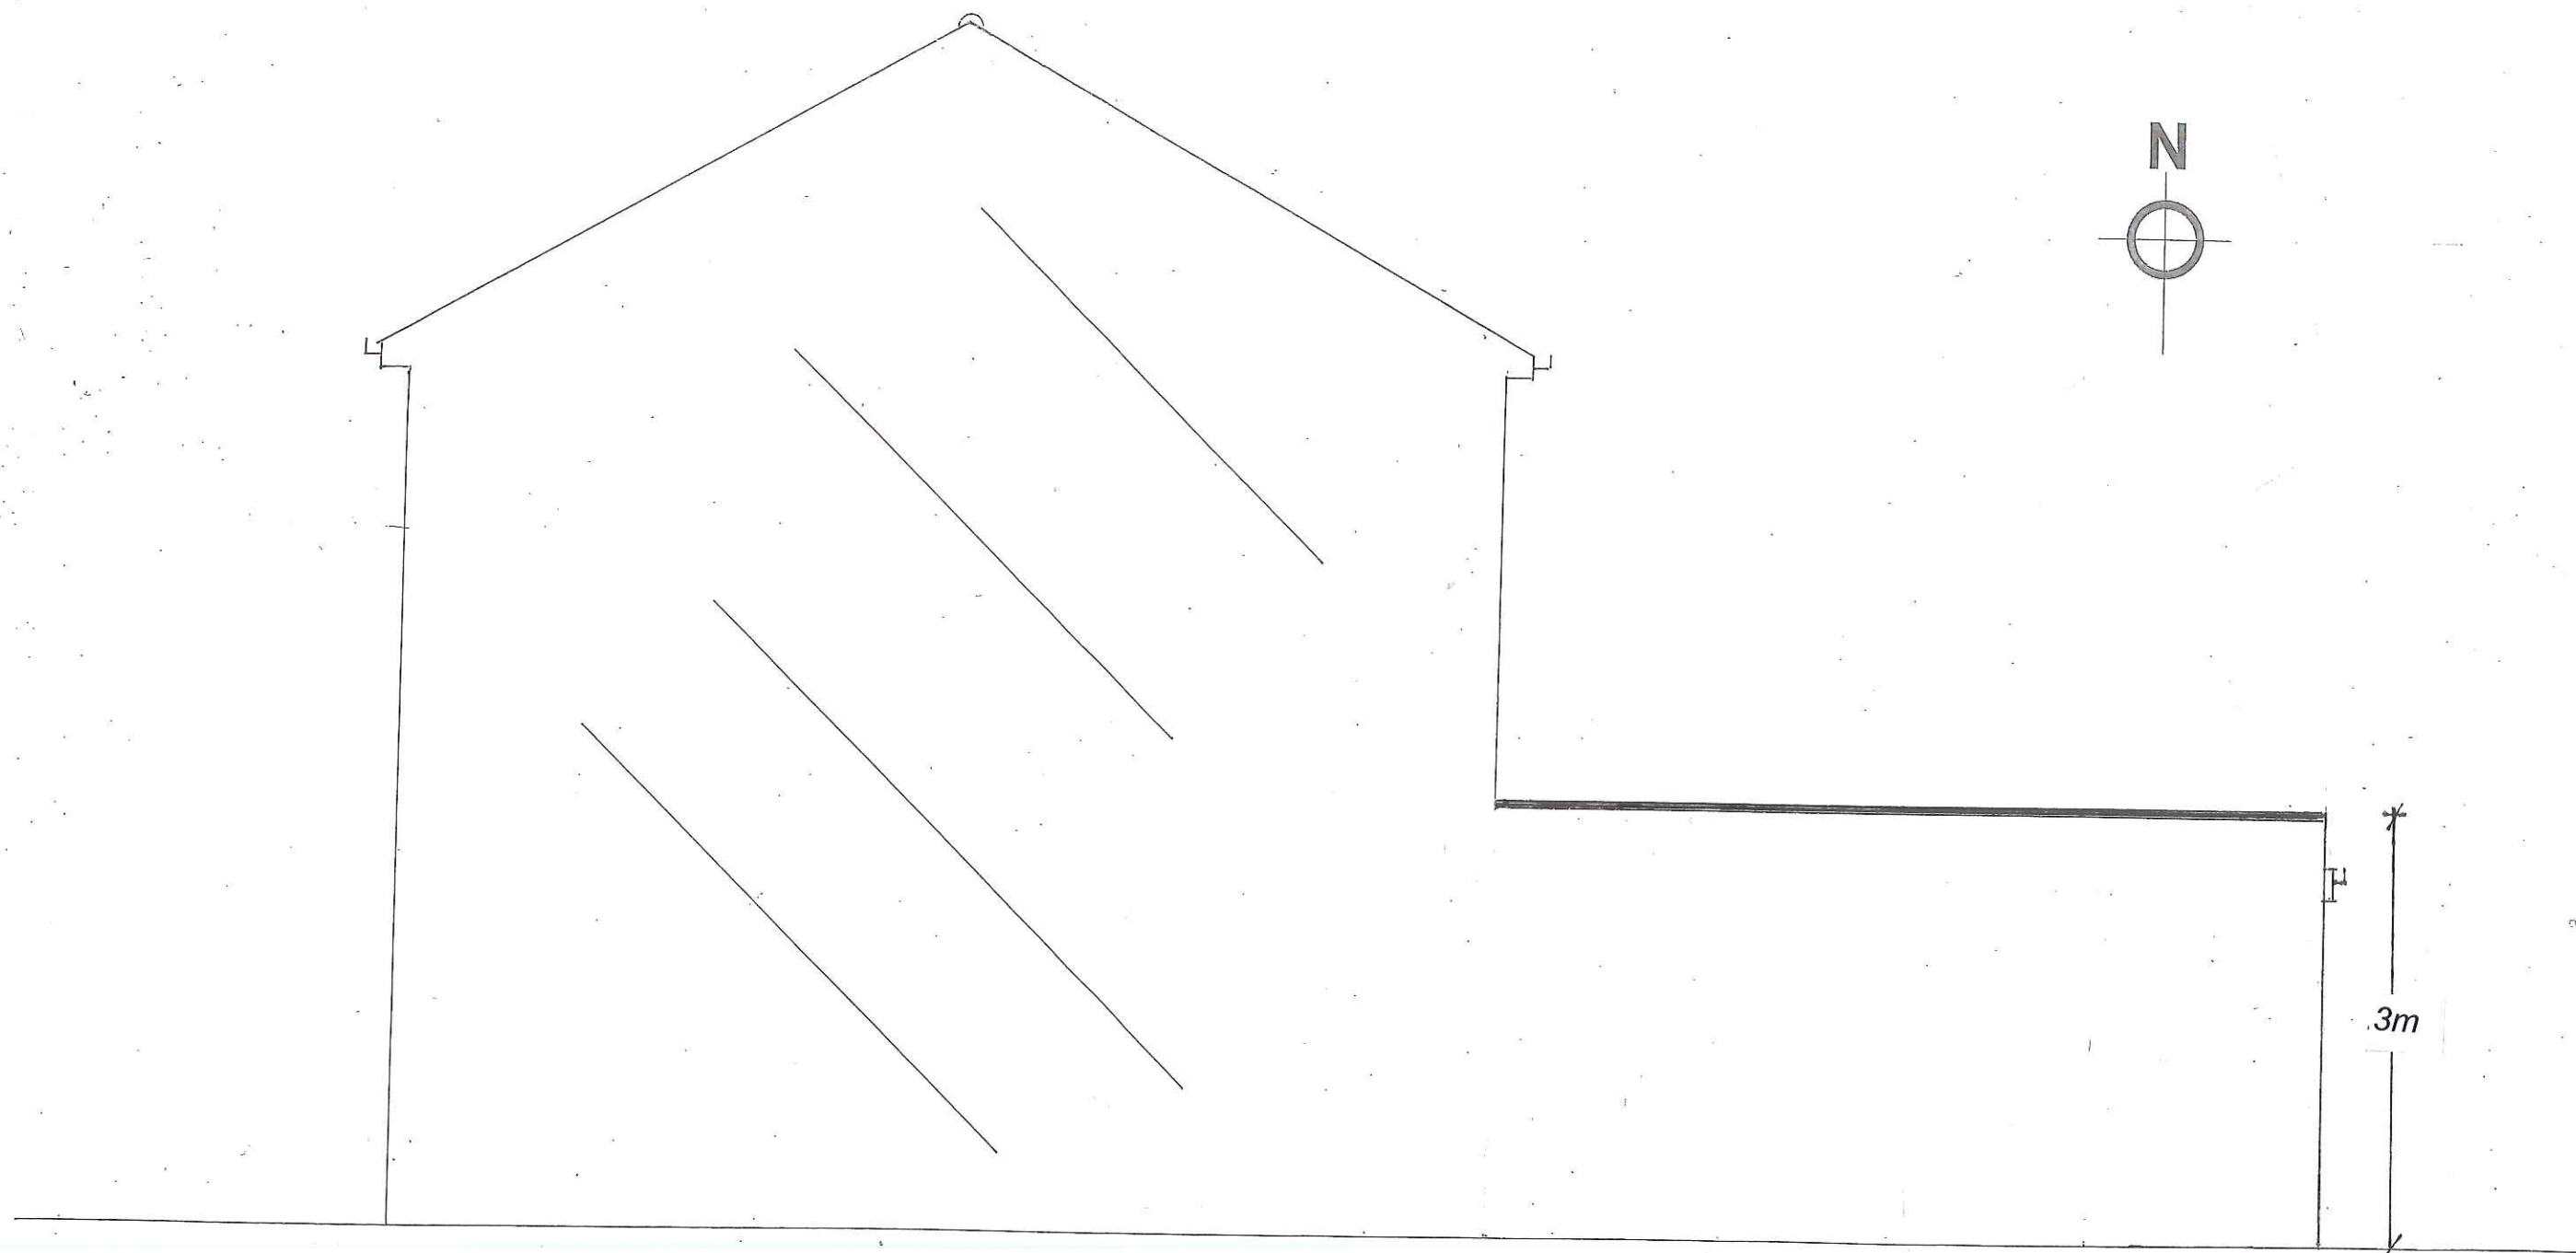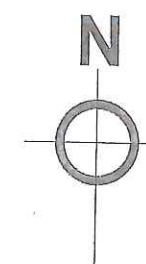

Proposed Side Elevation

JOB TITLE : Proposed Side Elevation  
 ADDRESS : 155 Rivulet Road  
 Tottenham  
 London N17 7JH  
 SCALE : 1:50 in A3  
 JOB NO : OS/1318  
 DATE : 15-10-2022

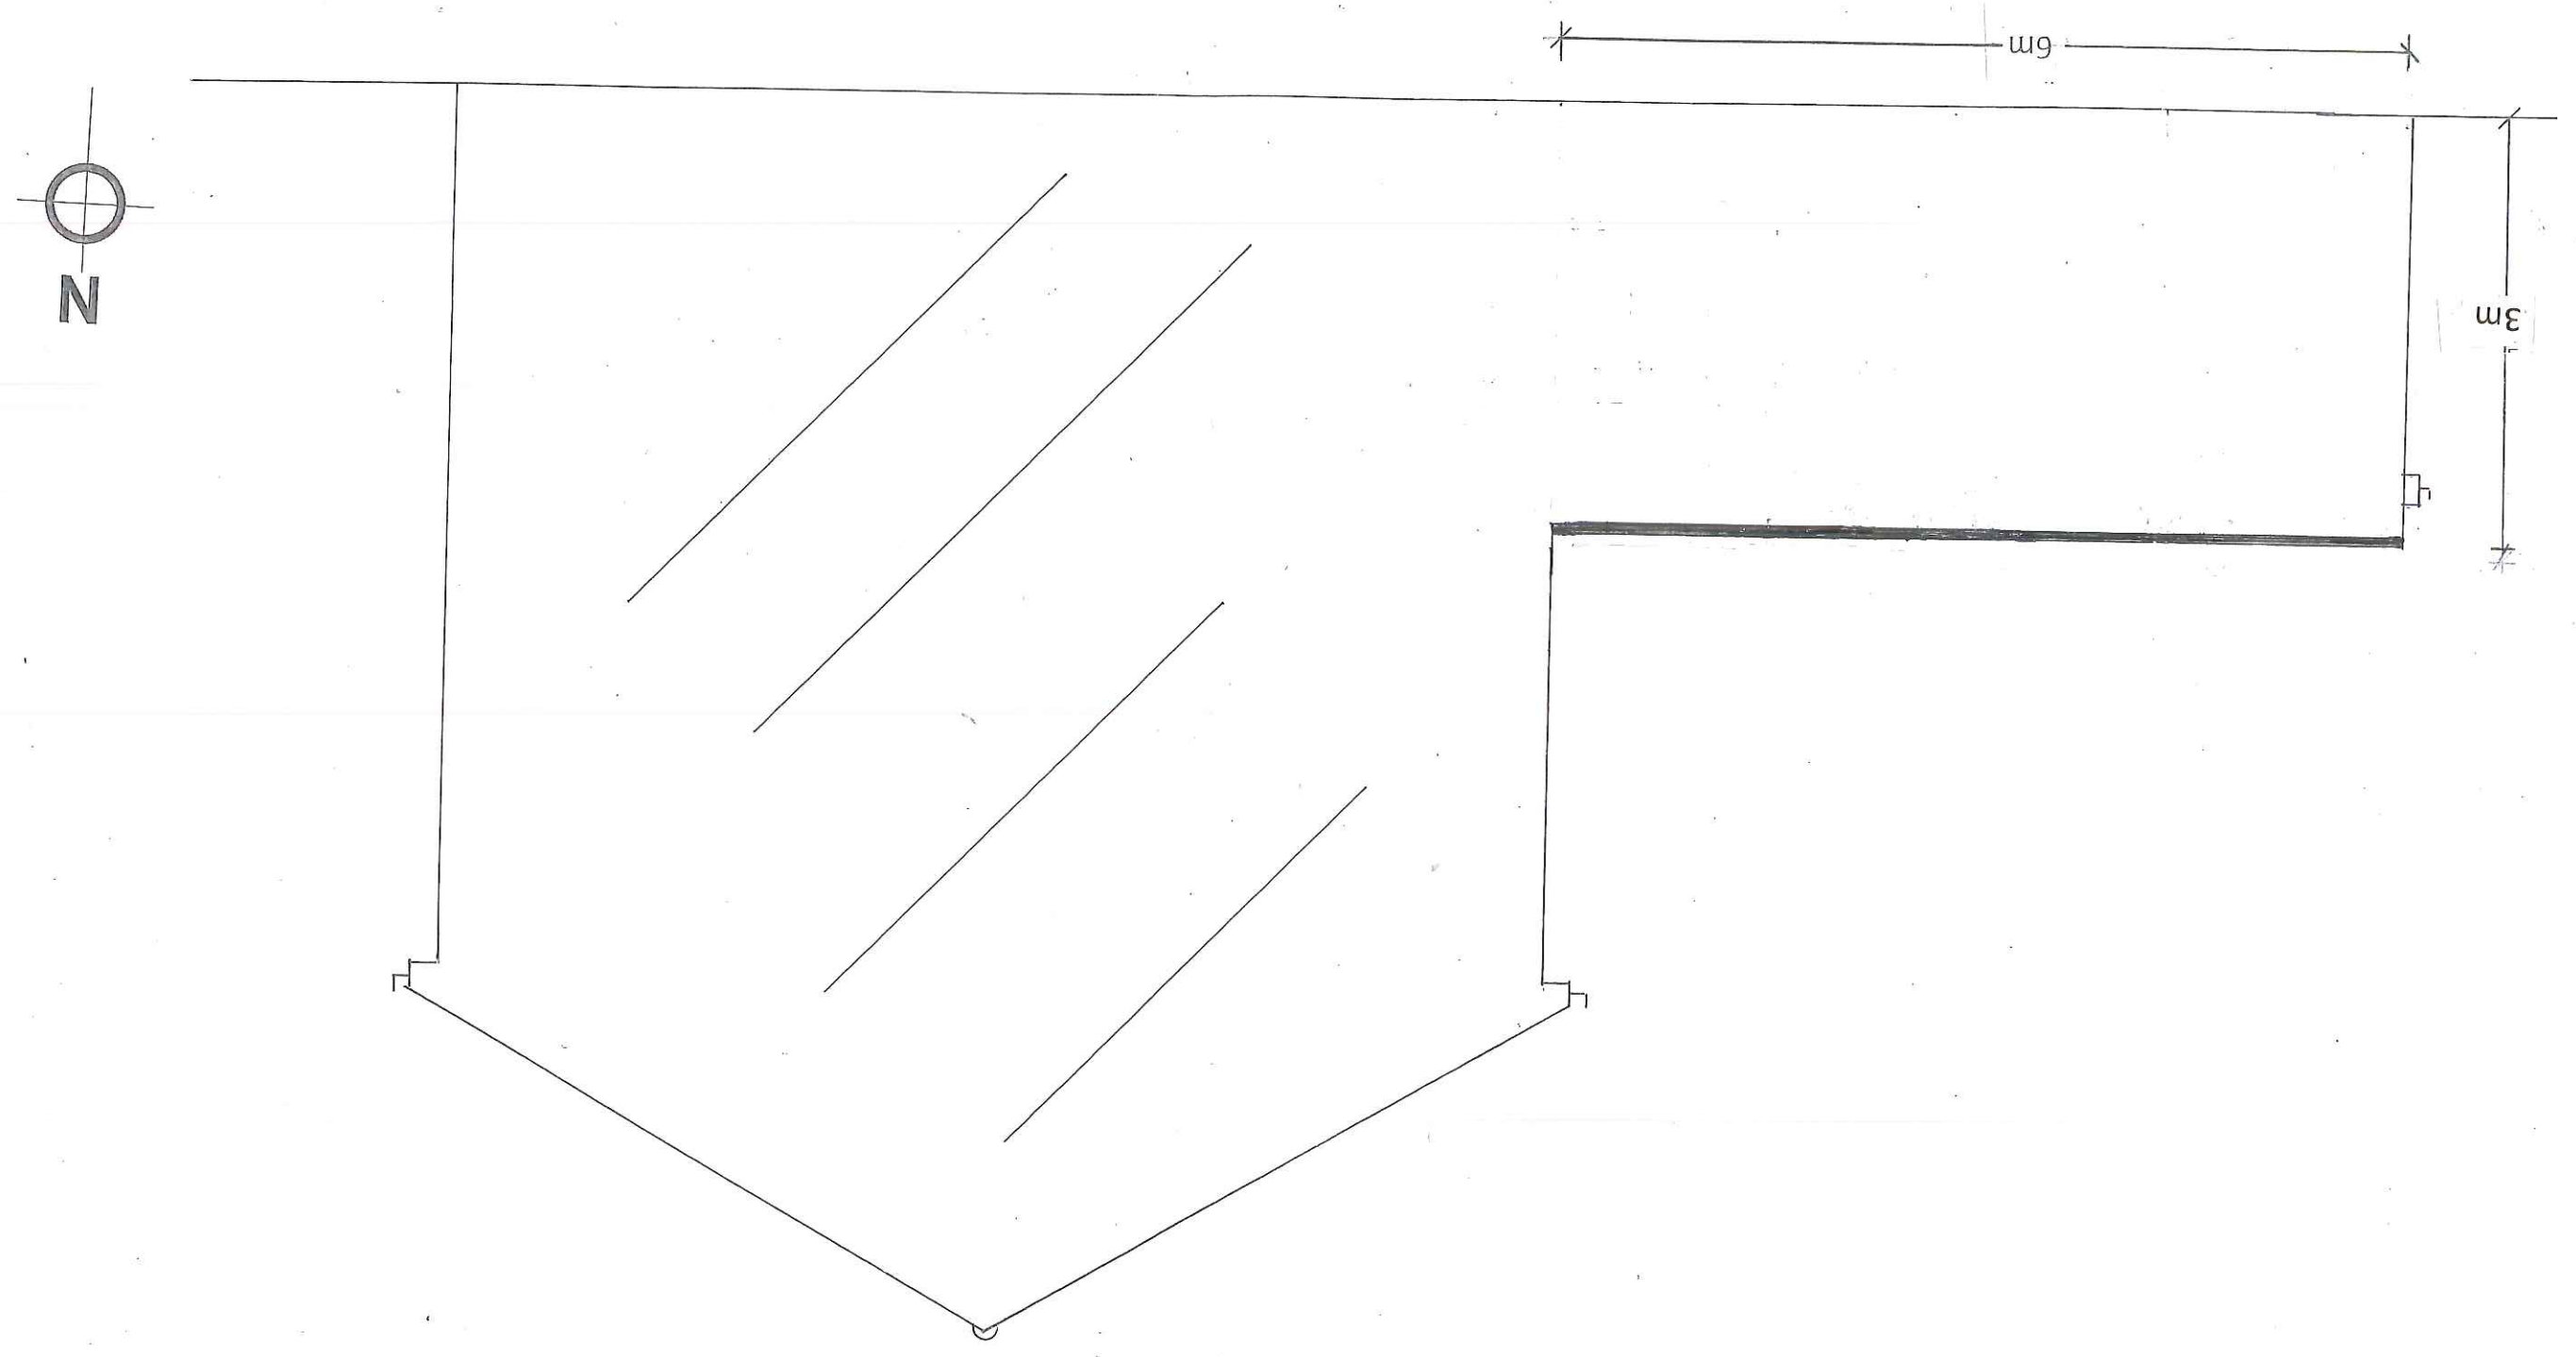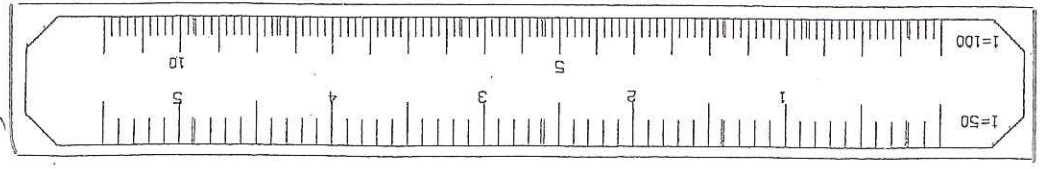

PROPOSED SIDE ELEVATION