




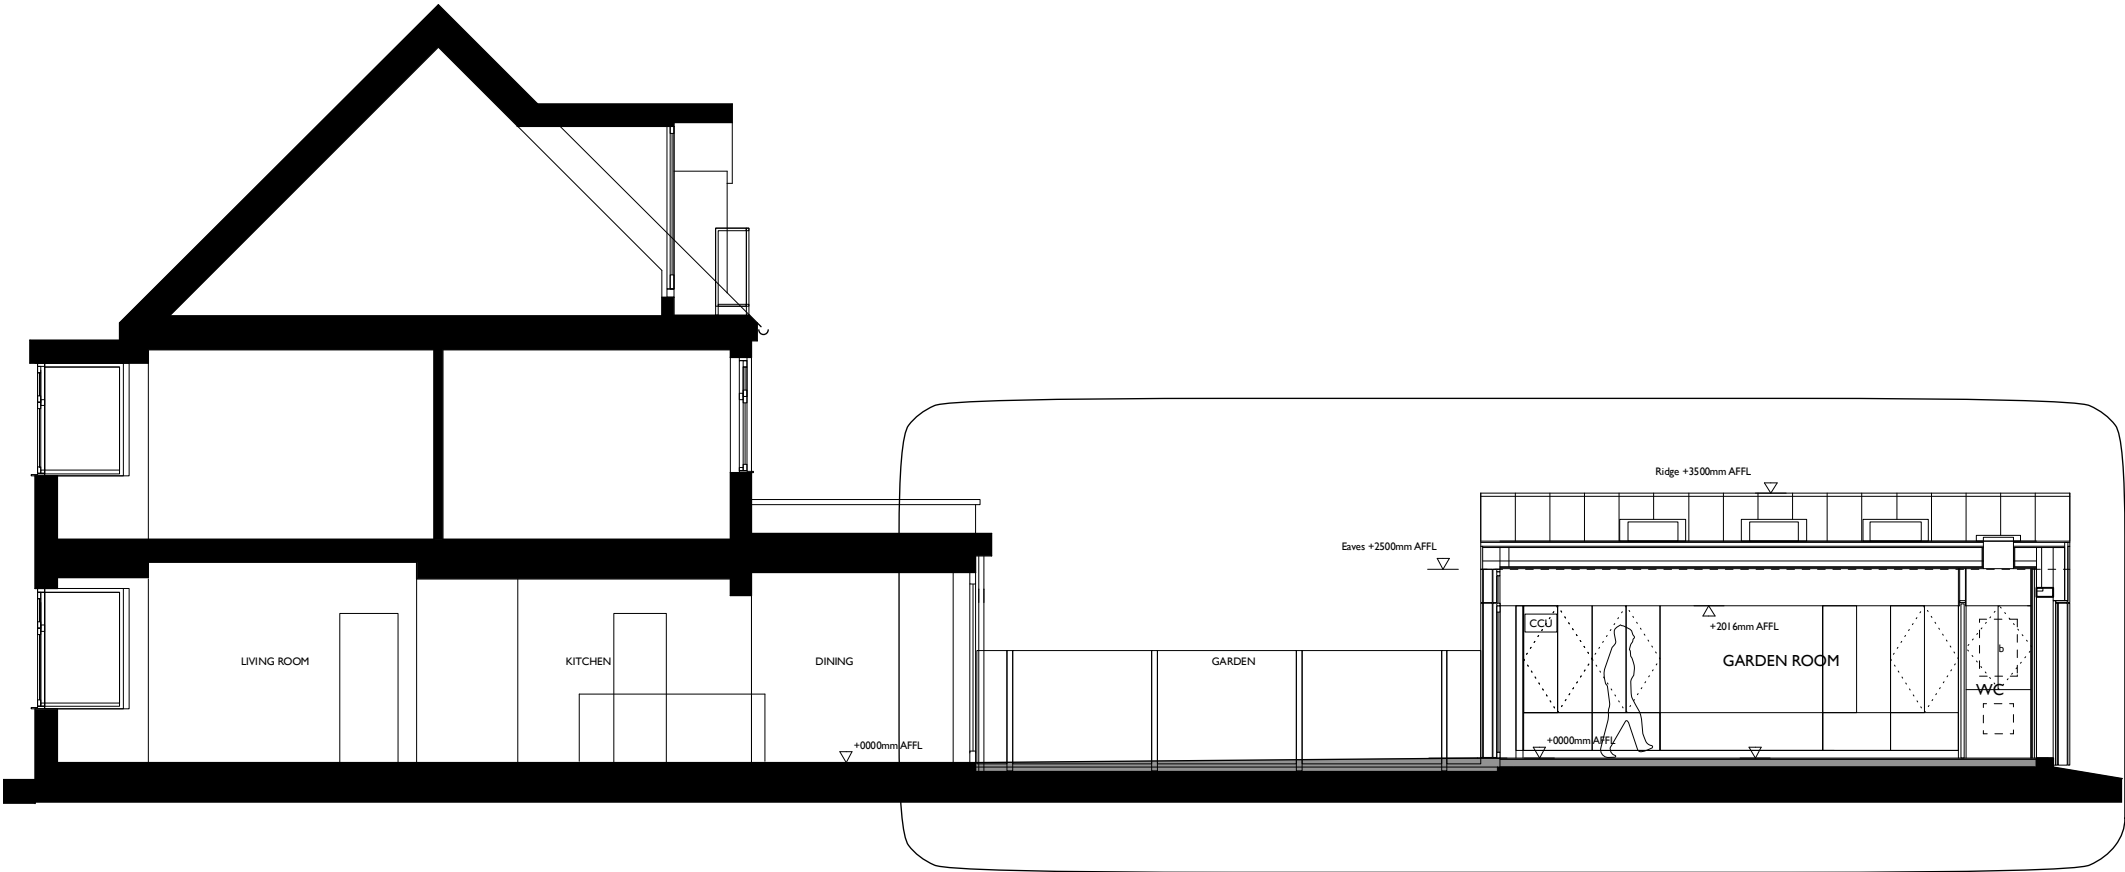


SECTION I AS PROPOSED 1:100

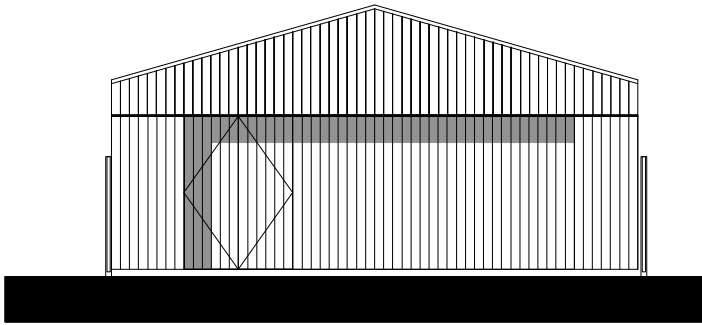

ELEVATION I AS PROPOSED 1:100

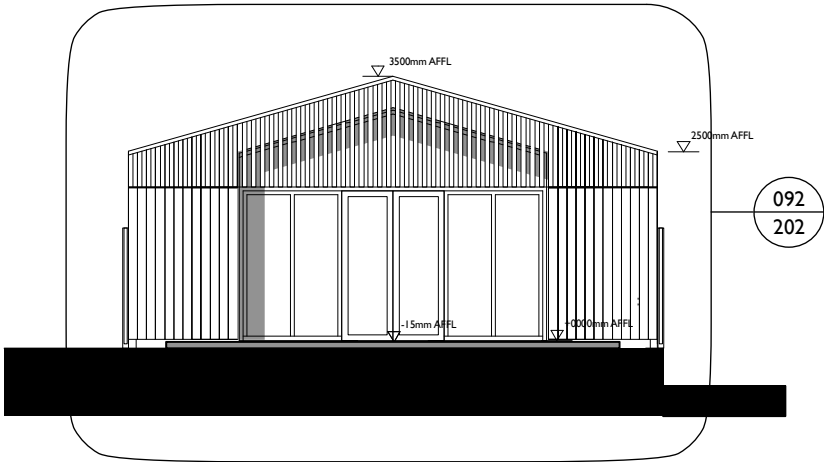

ELEVATION 2 AS PROPOSED 1:100

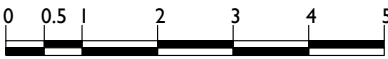

		NOTES:	Jonathan Dawes Architect 77 Sydney Road London N10 2LY	PROJECT: 97 Alexandra Park Road N10	Scale: 1:100 @A3	Drawn By: jd
				DRAWING TITLE: Sections and elevations as proposed	Date: 091220	Checked By: -
	DO NOT SCALE FROM THIS DRAWING THIS DRAWING IS COPYRIGHT			DRAWING STATUS: ISSUED FOR APPROVAL issued only for purpose indicated	Dwg No: 092/ 110	Rev: PLI

