



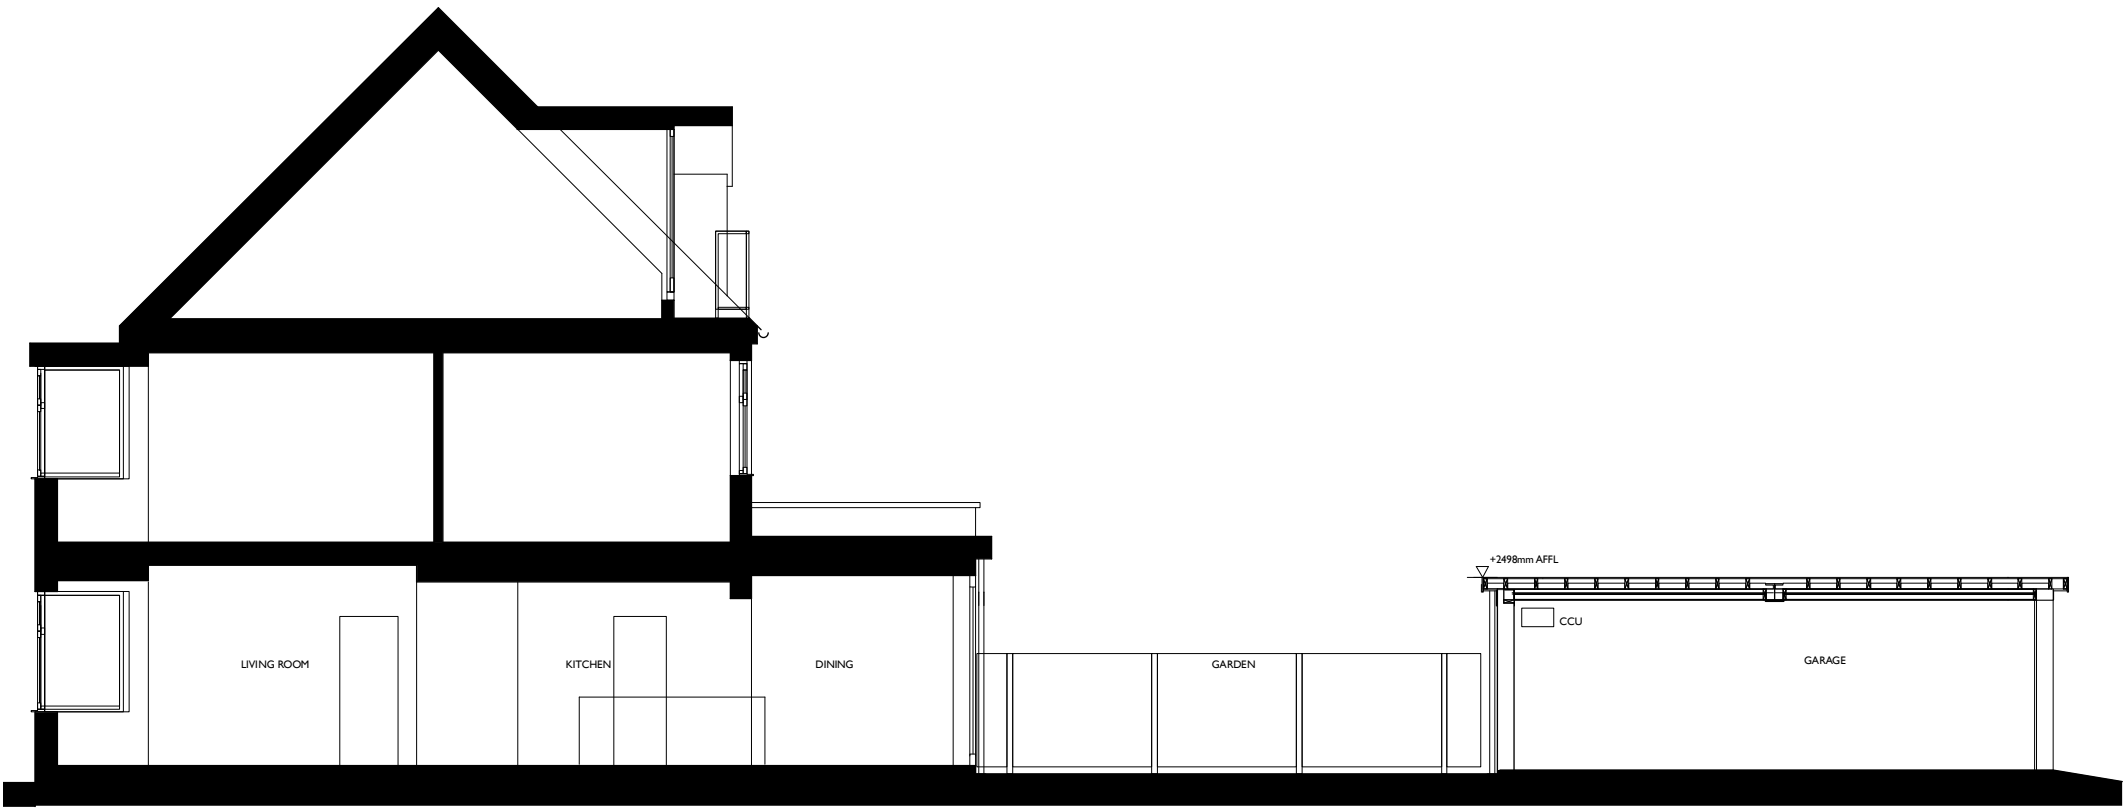


SECTION 1 AS EXISTING 1:100




SECTION 2 AS EXISTING 1:100

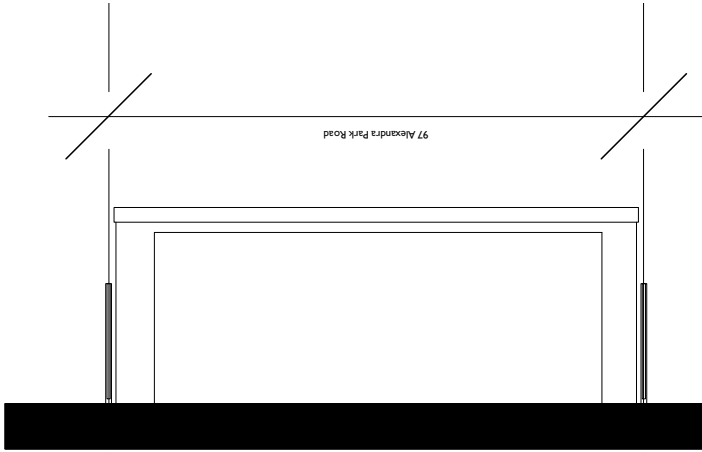

ELEVATION 1 AS EXISTING 1:100

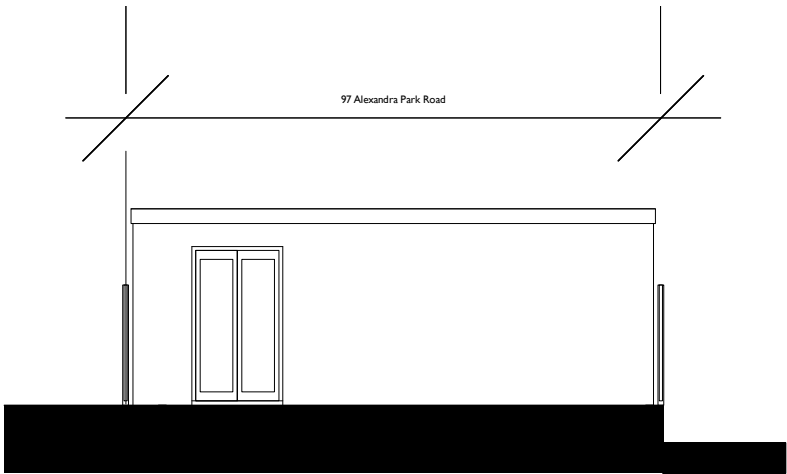

ELEVATION 2 AS EXISTING 1:100

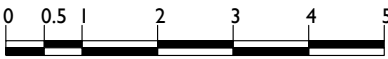

				NOTES:	Jonathan Dawes Architect 77 Sydney Road London N10 2LY m 07748 967717 e dawes_jo@icloud.com	PROJECT: 97 Alexandra Park Road N10	Scale: 1:100 @A3	Drawn By: jd
	220923 Issued for Planning Approval PLI					DRAWING TITLE: Sections as existing	Date: 091220	Checked By: -
	Date:	Description:	Rev:			Dwg No: 092/ 010	Rev: PLI	
DO NOT SCALE FROM THIS DRAWING THIS DRAWING IS COPYRIGHT	DRAWING STATUS: ISSUED FOR APPROVAL issued only for purpose indicated							

