


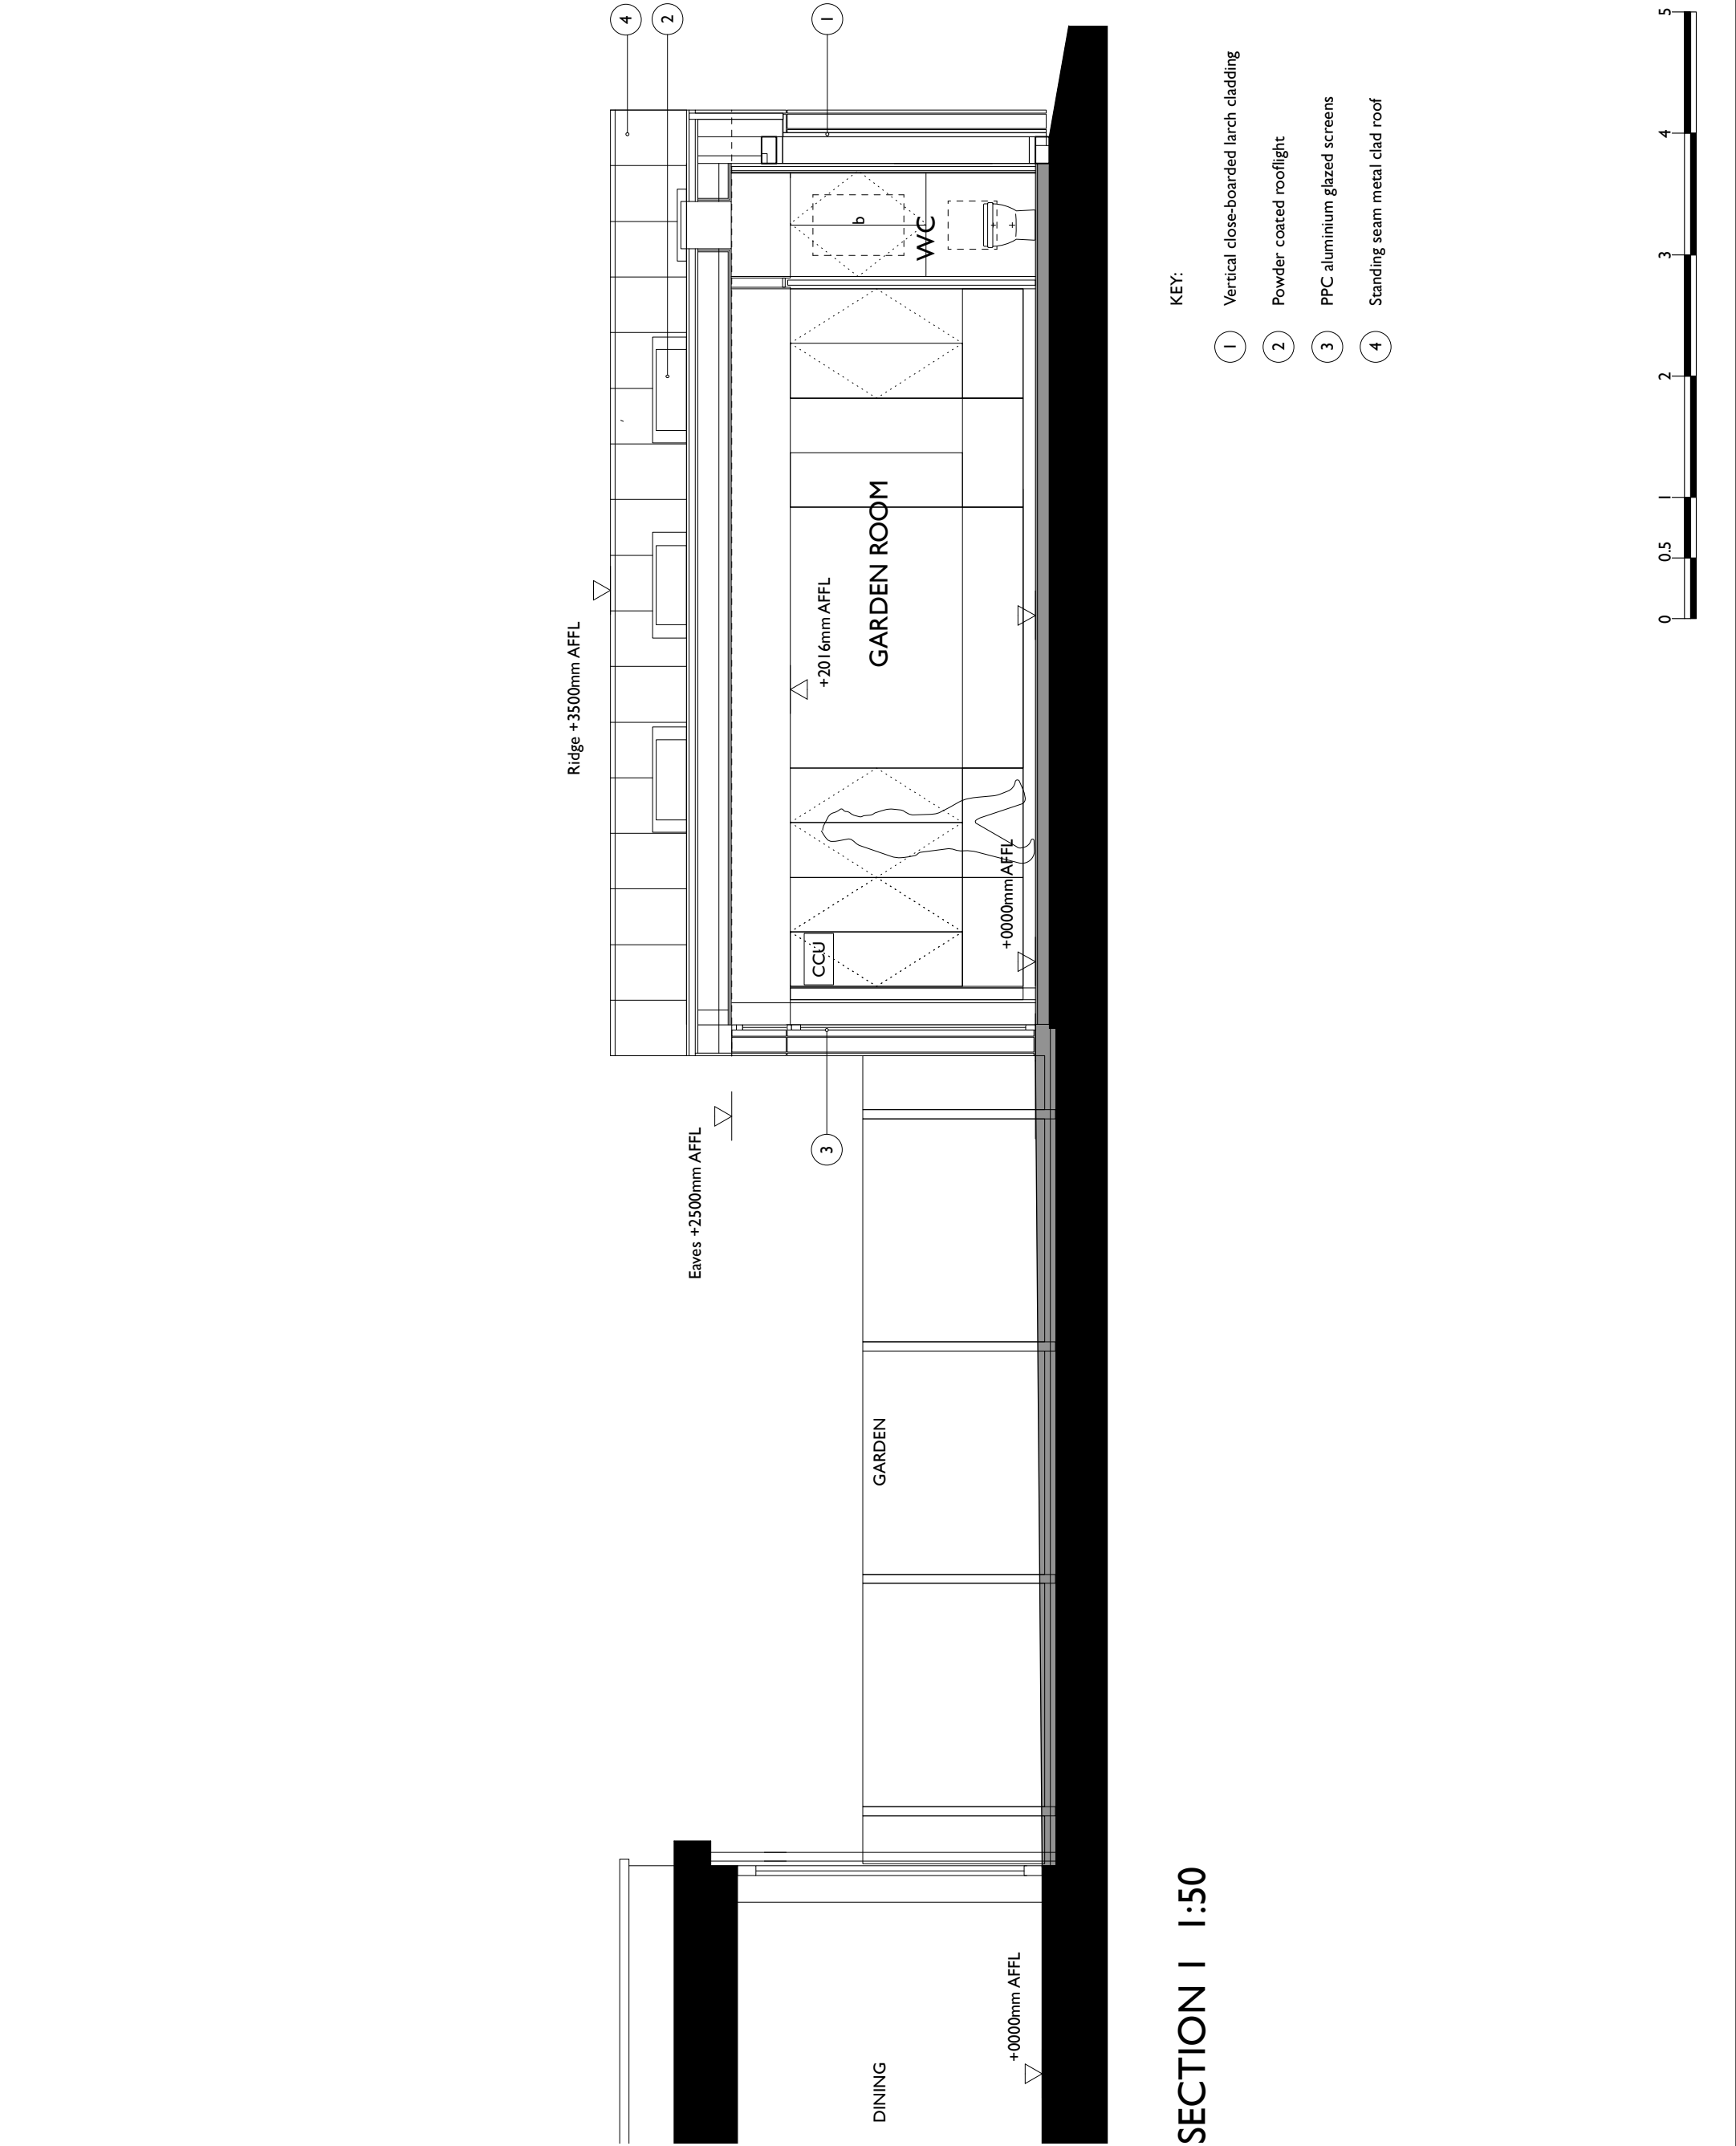

DO NOT SCALE FROM THIS DRAWING THIS DRAWING IS COPYRIGHT				NOTES:	Jonathan Dawes Architect 77 Sydney Road London N10 2LY m 07748 967717 e dawes_jo@icloud.com	PROJECT: 97 Alexandra Park Road N10	Scale: 1:50 @A3	Drawn By: jd
	220923 Issued for Planning Approval PL1					DRAWING TITLE: Detail section as proposed	Date: 091220	Checked By: -
	Date: Description: Rev:						Dwg No: 092/ 201	Rev: PL1