



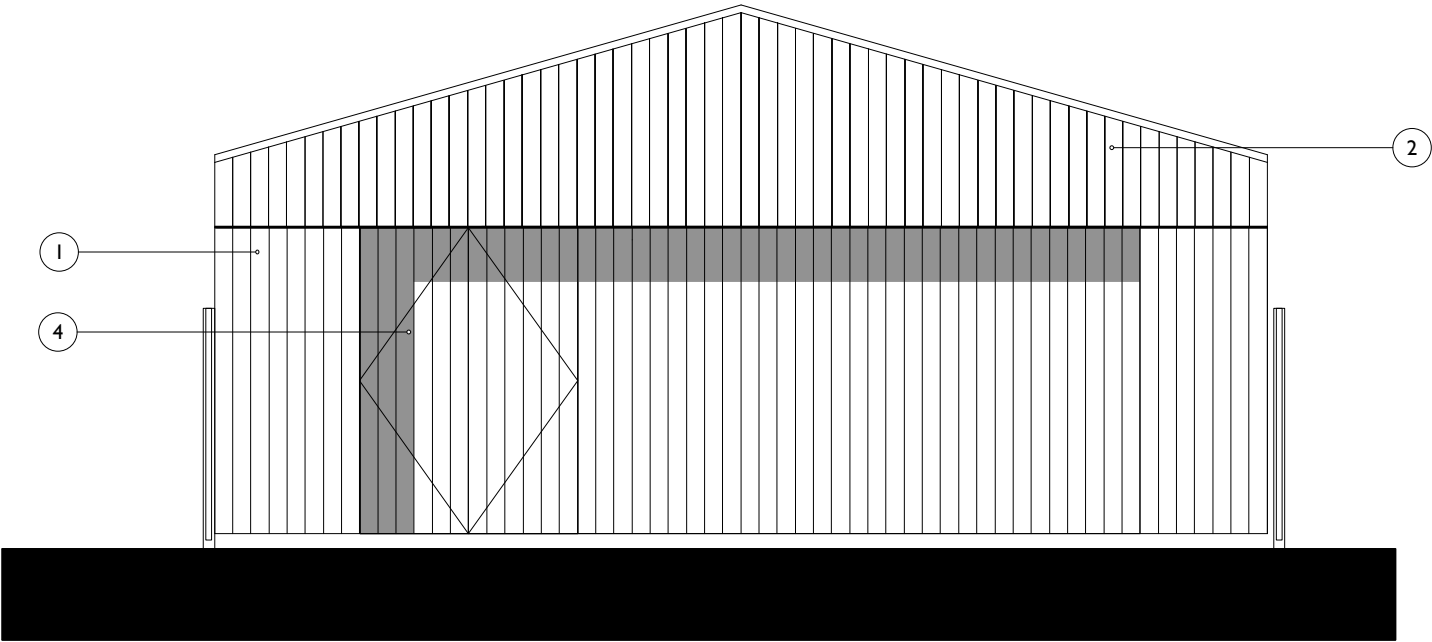

ELEVATION 1 1:50

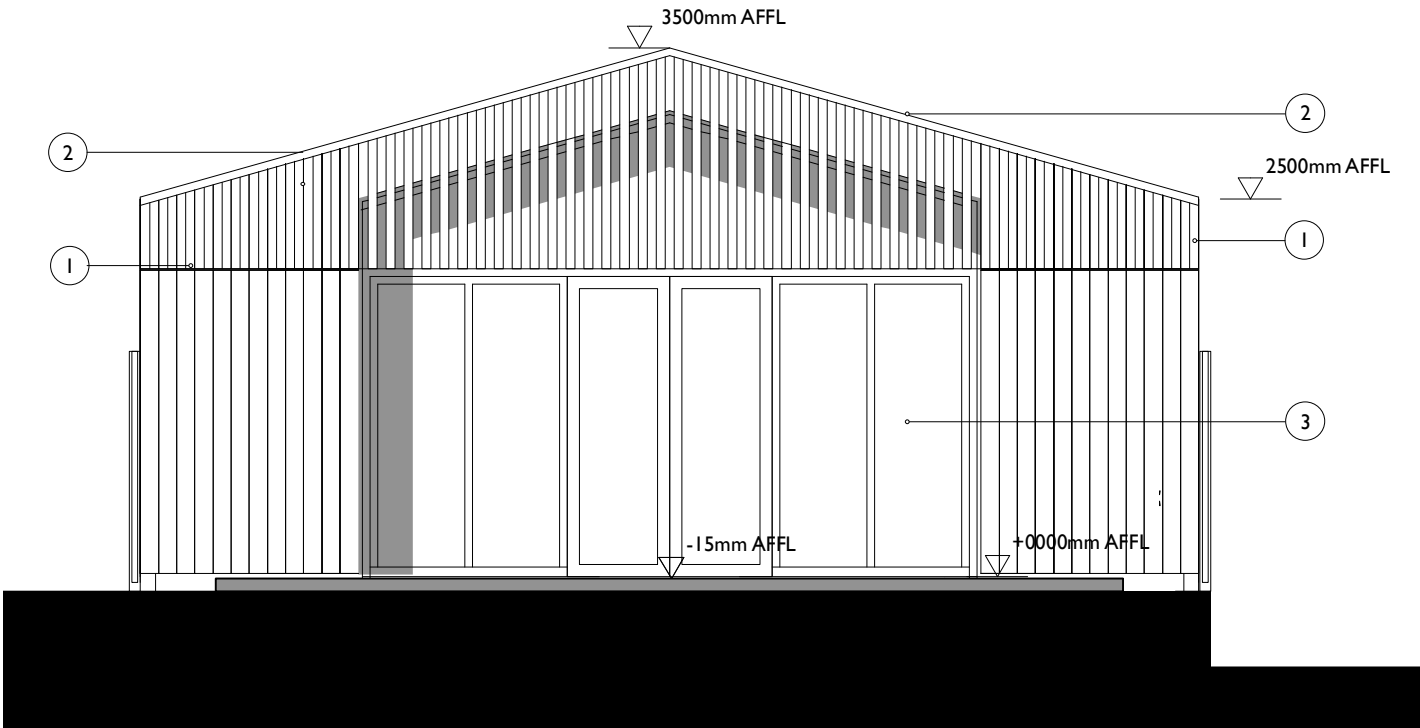

ELEVATION 2 1:50

- KEY:
- 1 Vertical close-boarded larch cladding
 - 2 Standing seam metal roof
 - 3 PPC aluminium glazed screen
 - 4 Close-boarded clad doors



		NOTES:	Jonathan Dawes Architect 77 Sydney Road London N10 2LY	PROJECT: 97 Alexandra Park Road N10	Scale: 1:50 @A3	Drawn By: jd		
	Date:			Description:	Rev:	DRAWING TITLE: Detail Elevations as proposed	Date: 091220	Checked By: -
	DRAWING STATUS: ISSUED FOR APPROVAL issued only for purpose indicated			Dwg No: 092/ 202	Rev: PLI			
DO NOT SCALE FROM THIS DRAWING THIS DRAWING IS COPYRIGHT			m 07748 967717 e dawes_jo@icloud.com					