


NOTES:
ALL DIMENSIONS TO BE CHECK ON SITE AND ANY
INCONSISTENCIES MUST BE REPORTED BACK TO KS
DESIGN
ALL STRUCTURAL INFORMATION TO BE TAKEN FROM
STRUCTURAL ENGINEER'S DRAWINGS
THIS DRAWING IS PROTECTED UNDER COPYRIGHT
AND SHALL NOT BE COPIED OR REPRODUCED IN
PART OR WHOLE WITHOUT PRIOR EXPRESSED
PERMISSION FROM KS DESIGN

Planning

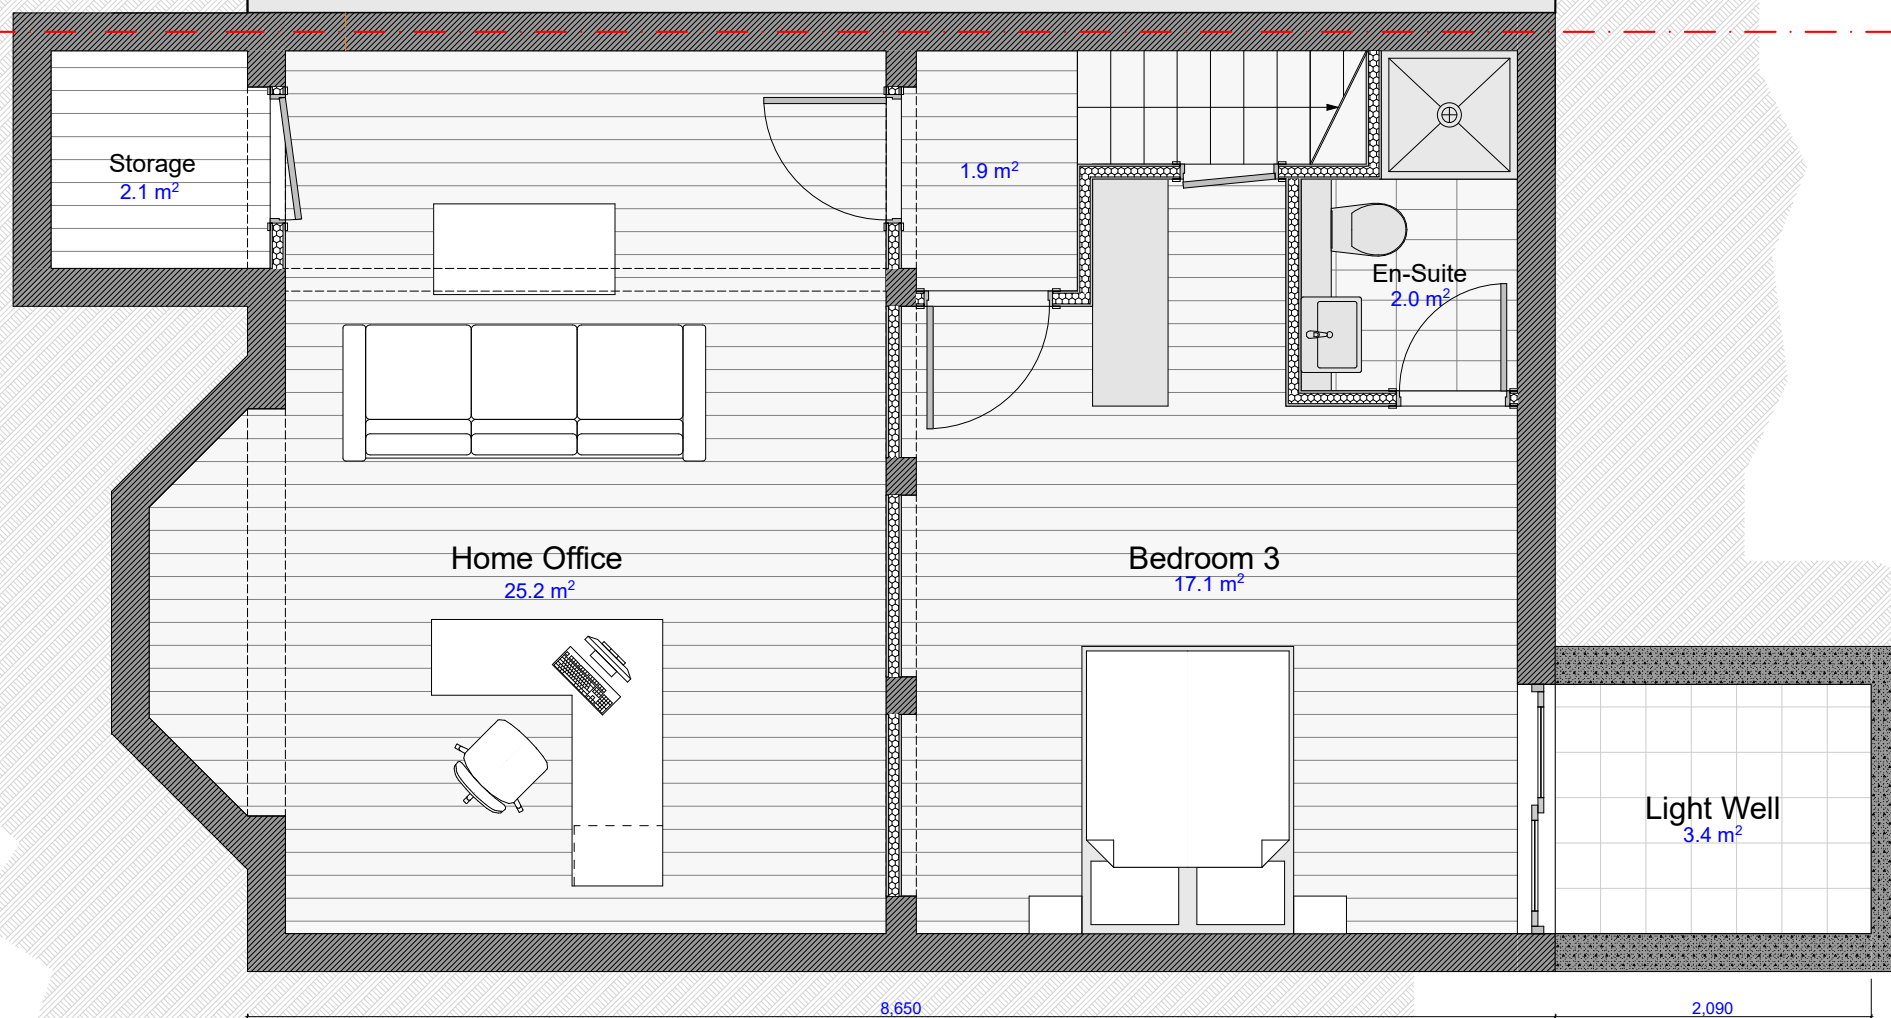

Approved Drawing
HGY/2021/0583



4 Dover Close
Clacton on Sea
CO15 1XF
ksde.co.uk



PROJECT: 9 Gladwell Road
London N8 9AA
CLIENT:
DATE: February 2021

SCALE: 1:50 @ A3
DRAWN: KS
DRAWING NO: 263.18/113
REVISION:

PROPOSED
BASEMENT PLAN

