




Gamut Building Solutions

21 Ford Close, London, E3 5LZ
074 032 44 240
www.gamutbs.co.uk

SITE:	1A The Avenue, LONDON, N10 2QE	DRAWING NO.	PL080	PROJECT NO.	00523	DATE.	Feb 2023
-------	--------------------------------	-------------	-------	-------------	-------	-------	----------

TITLE:	Location Plan	SCALE AT A4.	1:1250	DRAWN.	MP	CHECKED.	-	REVISION.	A
--------	---------------	--------------	--------	--------	----	----------	---	-----------	---

AMENDMENTS:			
REV:	DESCRIPTION:	BY:	DATE:
A	First Issue	MP	09/02/23

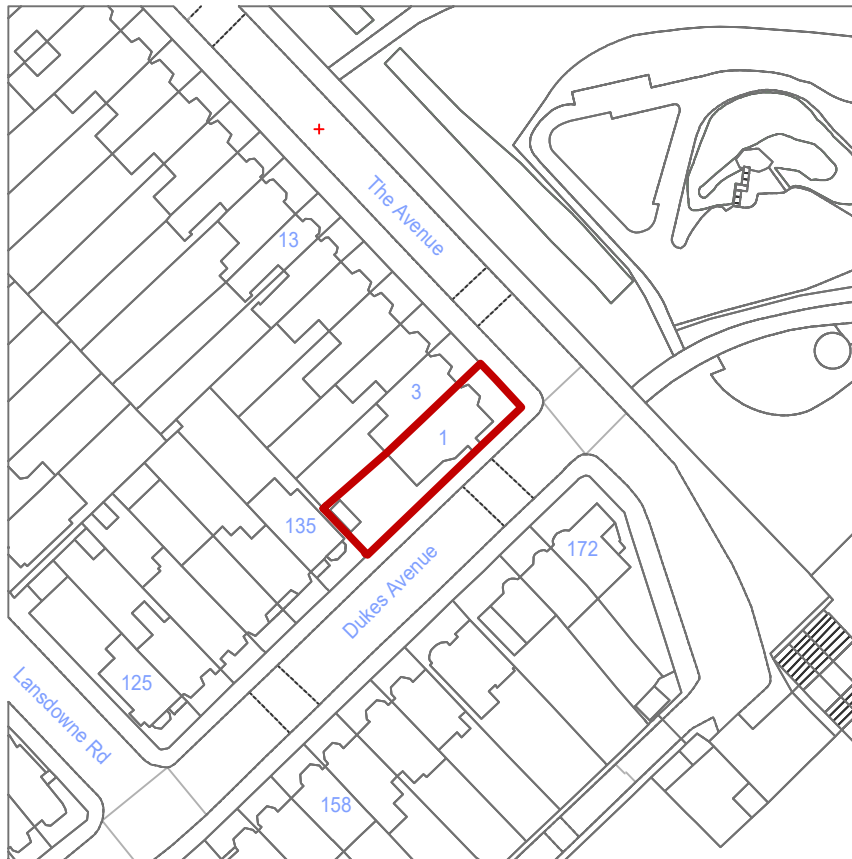

1 Location Plan
Scale 1:1250

0 10 20 40 m